


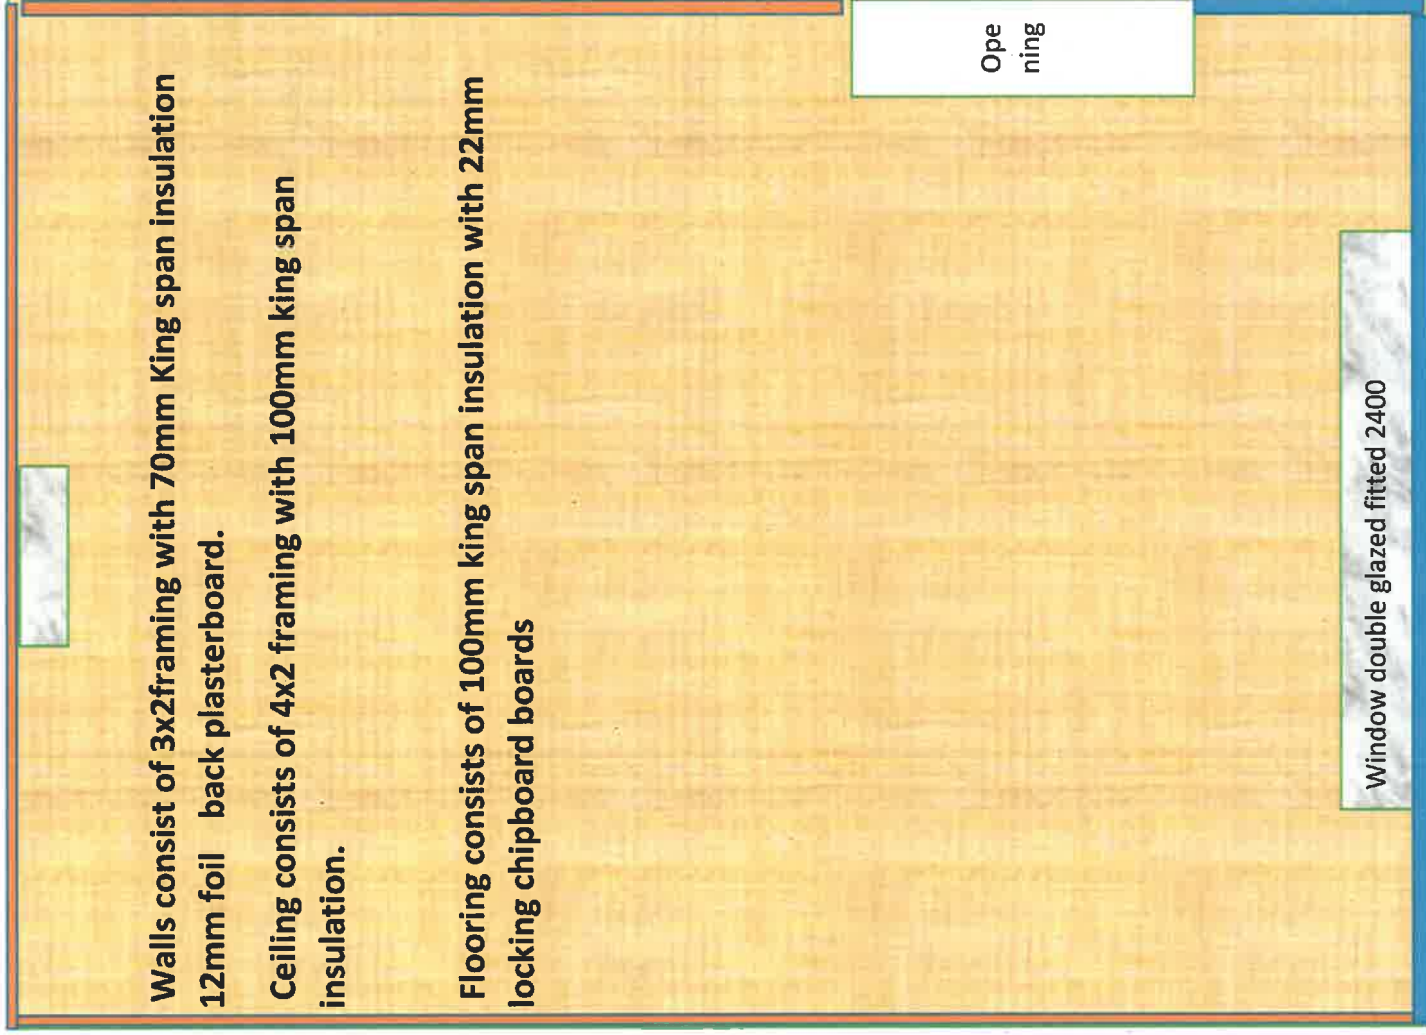

Left hand side wall 500mm

Right top side wall 2030mm

Opening 1170mm

Bottom Right 1800mm

Top wall 2600 with existing door changed to patio double glazed door

Bottom wall 2400mm with double glazed window fitted.


Brickwork to be toothed into original brickwork of the House external face brick,
internal thermal-light block tied on alternate courses

70mm cavity with king span insulation

Damp course concrete footing block

Underneath the window.

70mm cavity

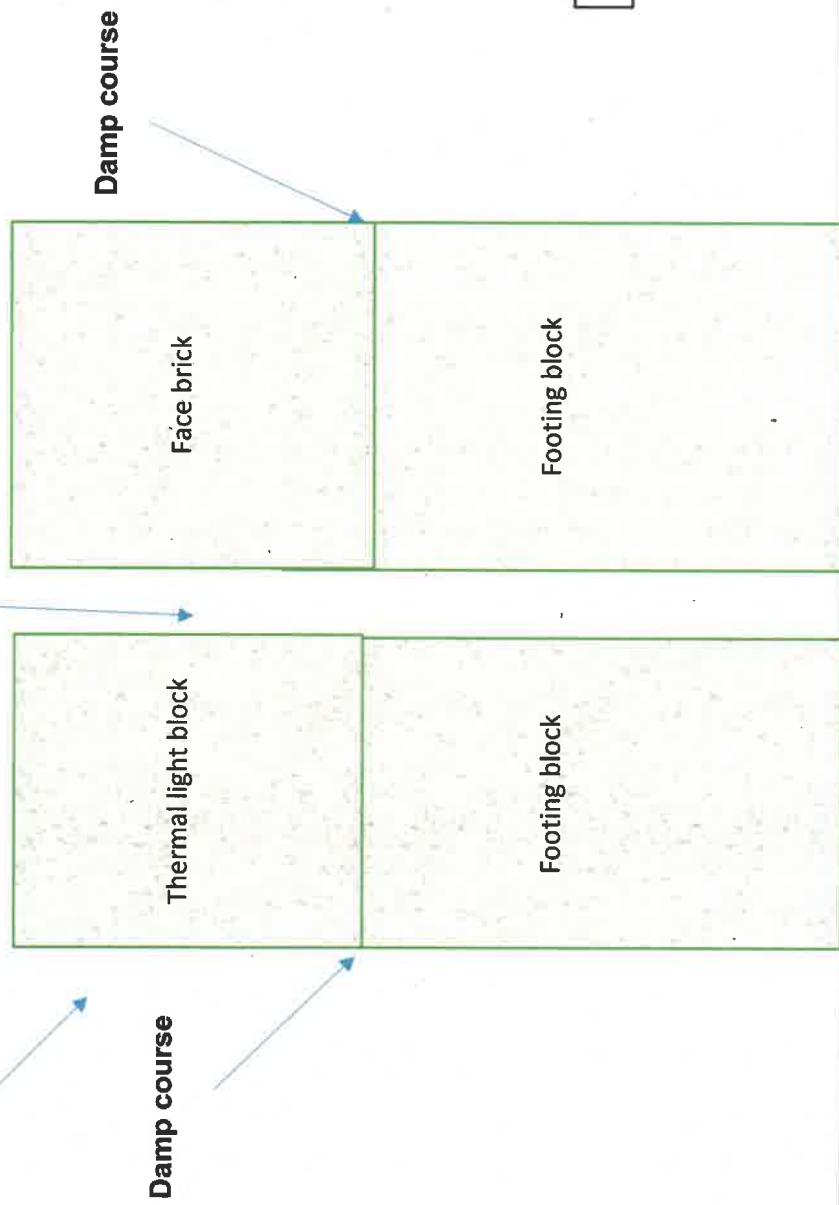

Concrete

600mm wide 500mm deep

100mm hard-core