




0 1 2 3 4 5 10

SCALE BAR 1:50

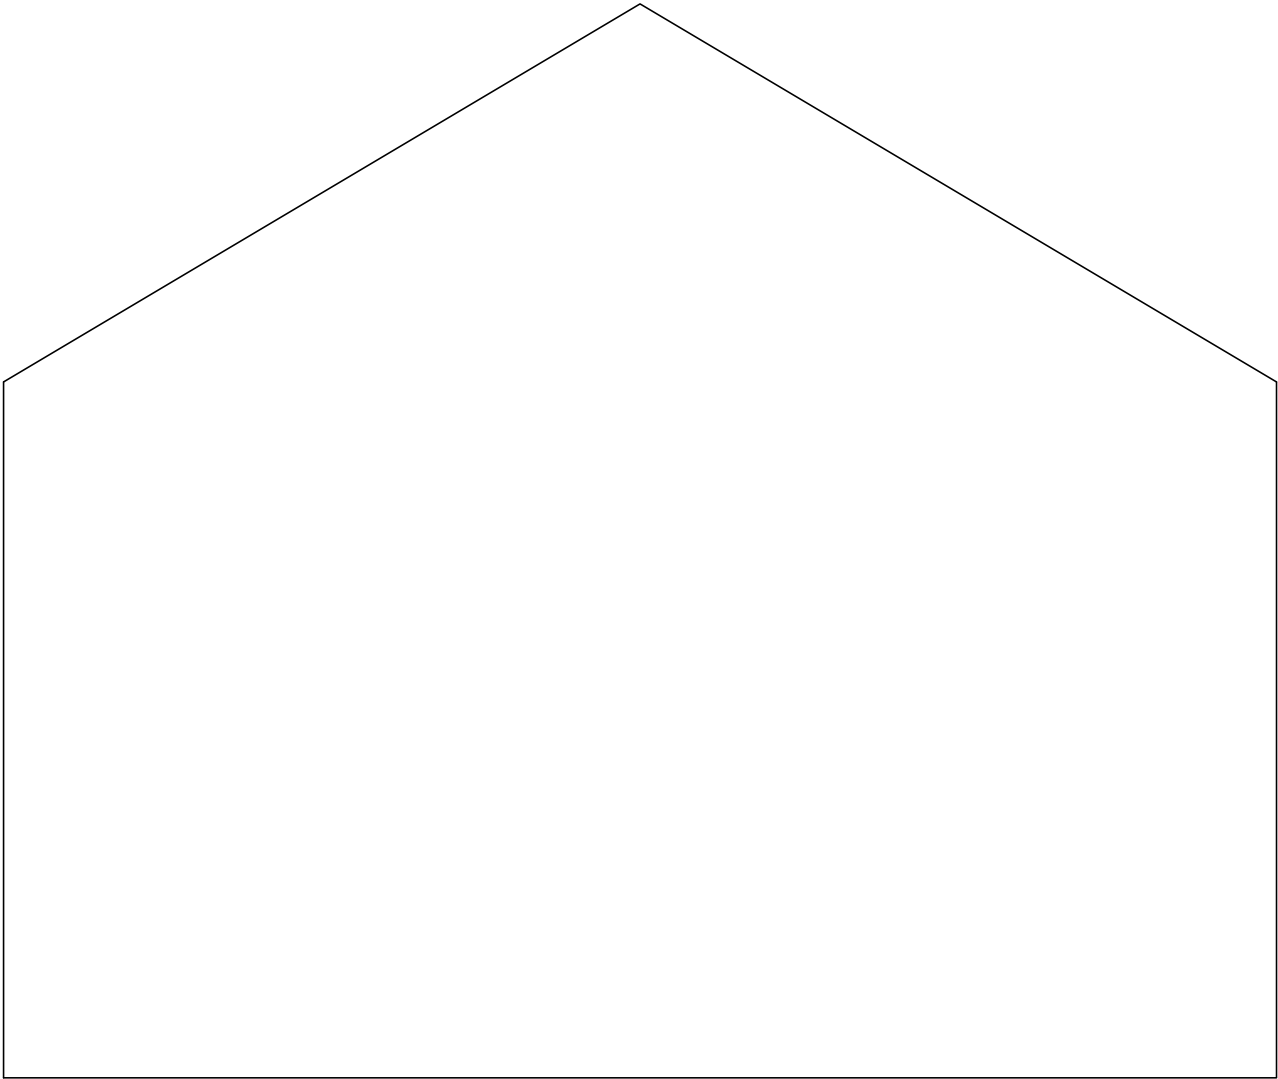

Rev	Initial	Amendment	Date

CHRIS MITCHELL 20 HOLMWOOD DRIVE, FORMBY L37 1PQ Tel. 07832272348 E-Mail : CHRIS666MITCH@HOTMAIL.COM	PROJECT <u>PROPOSED EXTENTIONS TO</u> 71 WELLFIELD AV, KIRKBY, L32 9QY		DETAIL <u>EXISTING SIDE ELEVATION 2</u>		DATE 01.02.2025	SCALE 1:50@A3
					DRAWN CM	CHK.BY DRG. NUMBER EX07