

KIRKBY - UNIT 6/7, KIRKBY RETAIL DEVELOPMENT, L32 8US

Project No.	18/1111	Drwg. No.	111	Revision	C
-------------	---------	-----------	-----	----------	---

Issued for:
CONSTRUCTION


This drawing remains the COPYRIGHT of Chartwell Project Management and must not be used for any other purpose without permission.

All dimensions to be checked by site measurement and discrepancies reported immediately.


This drawing must be read in conjunction with all Architects, Consultants, Subcontractors and Specialists drawings, together with Contract Administrators' drawings, specification and other contract documents.

The Contractor is to provide a Method Statement prior to undertaking any demolition works, creation of openings and opening up works.


INDICATIVE DRAWING
ONLY: SUBJECT TO FULL
MEASURED SURVEY.

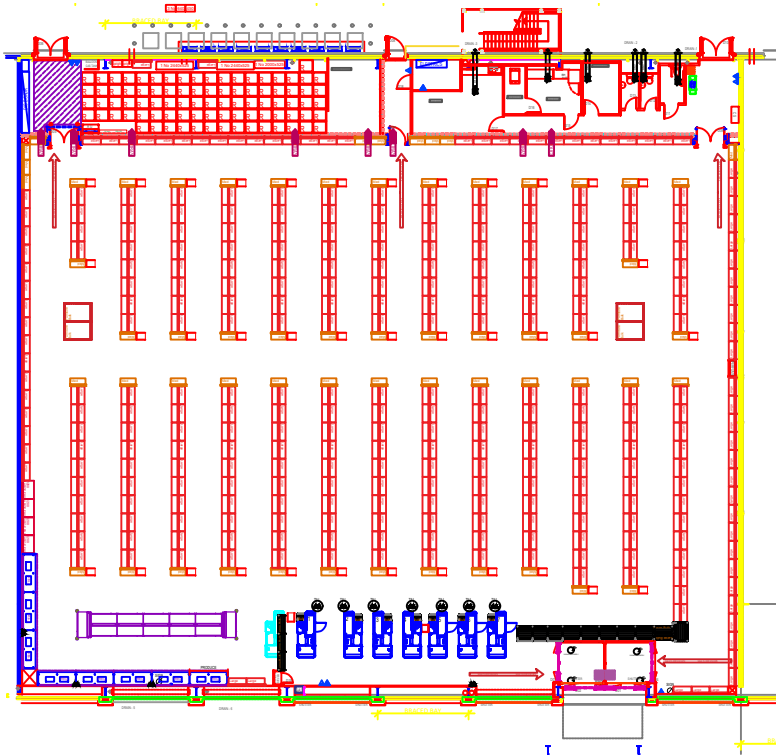

PROPOSED PLAN

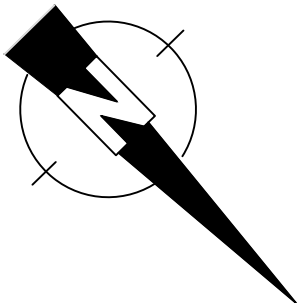

PROPOSED FRONT ELEVATION

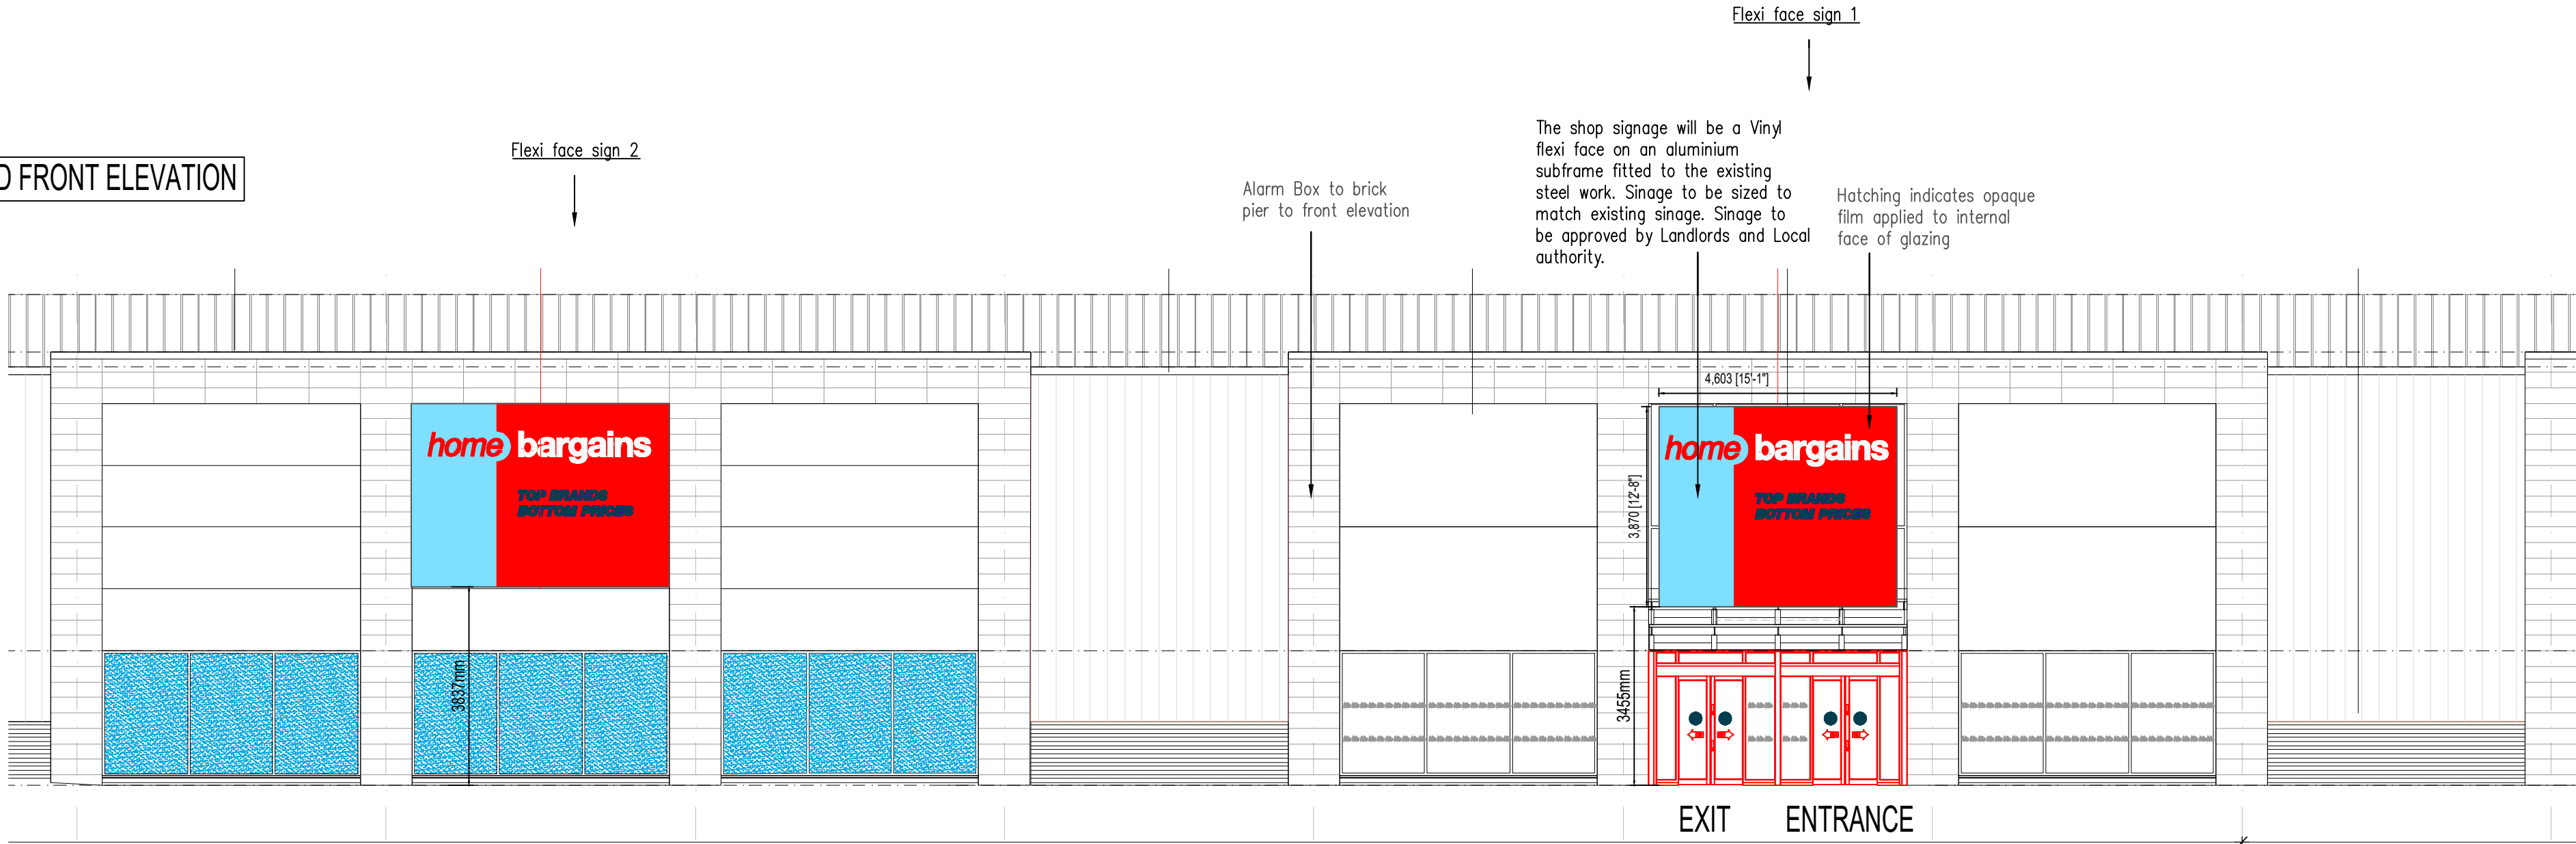

New powder coated aluminium shopfront entrance sliding doors. (colour-RAL 7011 30% Gloss) fixed into extg openings. Door to have fail safe open on activation of the fire alarm on mains failure.




SIGNAGE DETAILS

POWERED ENTRANCE DOORS

Electrical emergency unit EEU
The door is opened by means of a rechargeable battery unit in the event of power failure. The door remains in this position until the power is restored. The operator will then resume the function set by the program selector. The emergency unit is supervised by the operator control unit, which means that the door opens and remains in this position if a proper emergency open-ing no longer can be achieved. Every 3.5 h the following opening impulse generates an emergency opening. If there is no opening impulse within an additional half hour the operator control unit generates the opening impulse itself. If the battery opens the door within the limited time the test is successful and the door resumes the function set by the program selector.
The electrical emergency function can also be used to close the door in the event of power failure.

Illuminated external shopfront signs to be connected to isolator switch via seven day time clock situated within electric cupboard. Cable for external signs to be left protruding through wall, for signage contractor in position of each sign.

EXISTING FRONT ELEVATION

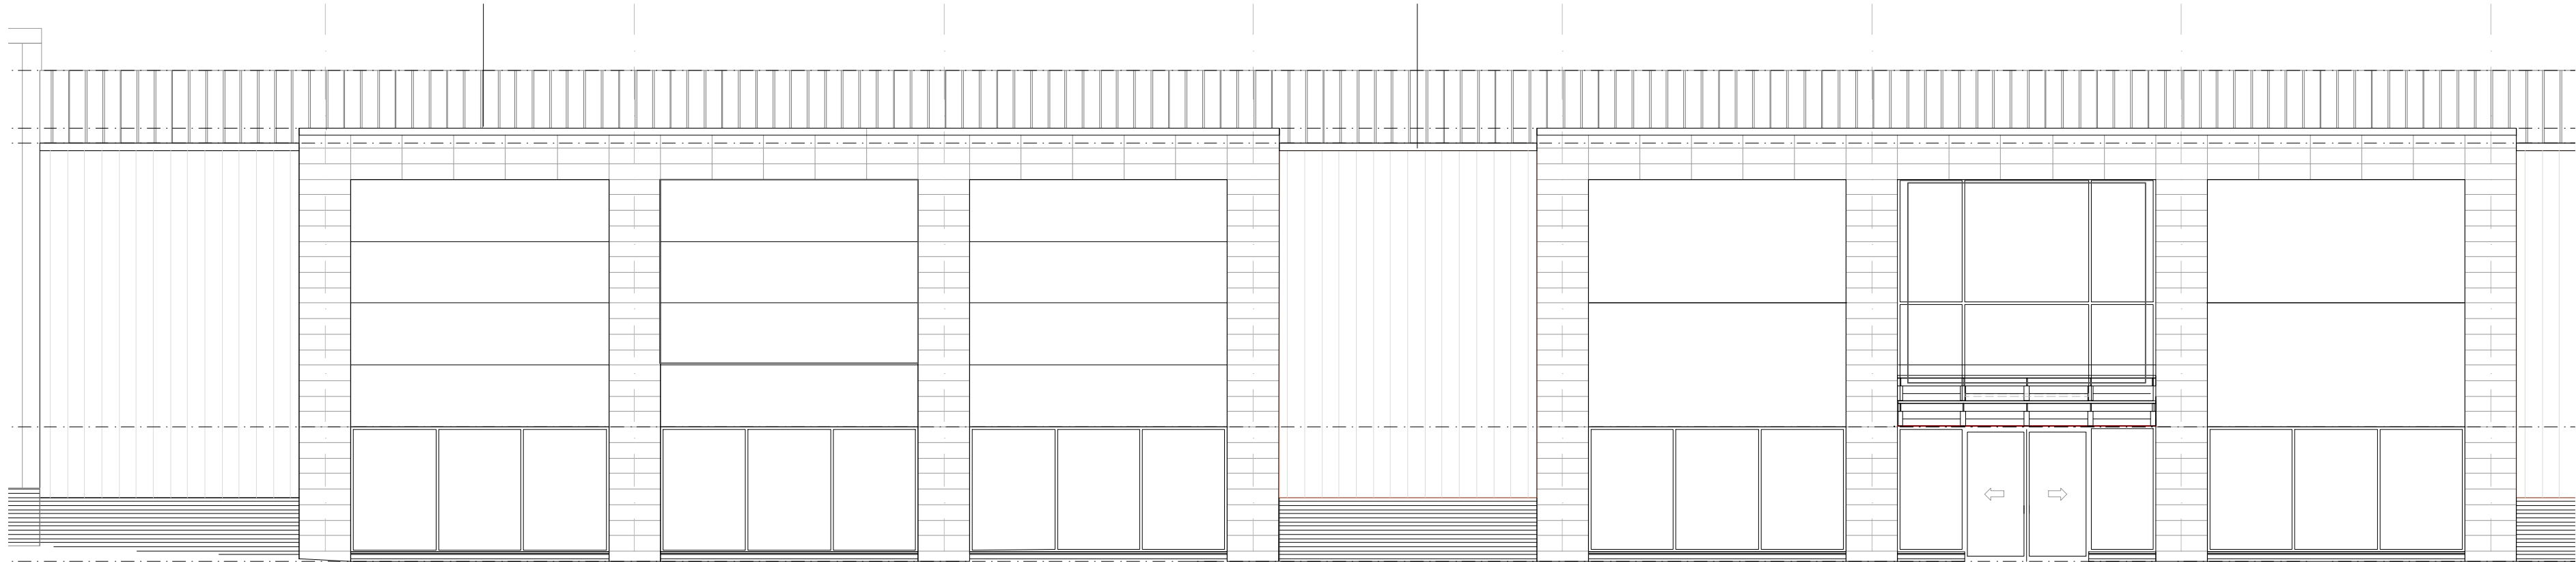

C	LP	Existing elevation included	26/11/21
B	LP	PC	Revised to Construction
A	LP	PC	Sign layout revised
Rev	ini.	chk	Description
			Date



Chartwell Project Management - Company Reg No. 5286100
Unit 15, Meridian Business Village, Hantsby Drive, Hunts cross,
Liverpool, L24 9LG Tel: 0151 728 4200 - Fax: 0151 728 4202
E-mail: all@chartwell-pm.co.uk

Client	T.J. MORRIS LTD HOME & BARGAINS		
Project	UNIT 6/7, KIRKBY RETAIL DEVELOPMENT KIRKBY, L32 8US		
Title	PLANS AS PROPOSED ELEVATIONS		
Date	OCT 2020	Scale	1/100 @A1
Drawn	L.PURCELL		

Issued for:
CONSTRUCTION

Project No.	18/1111	Drwg. No.	111	Revision	C
-------------	---------	-----------	-----	----------	---