

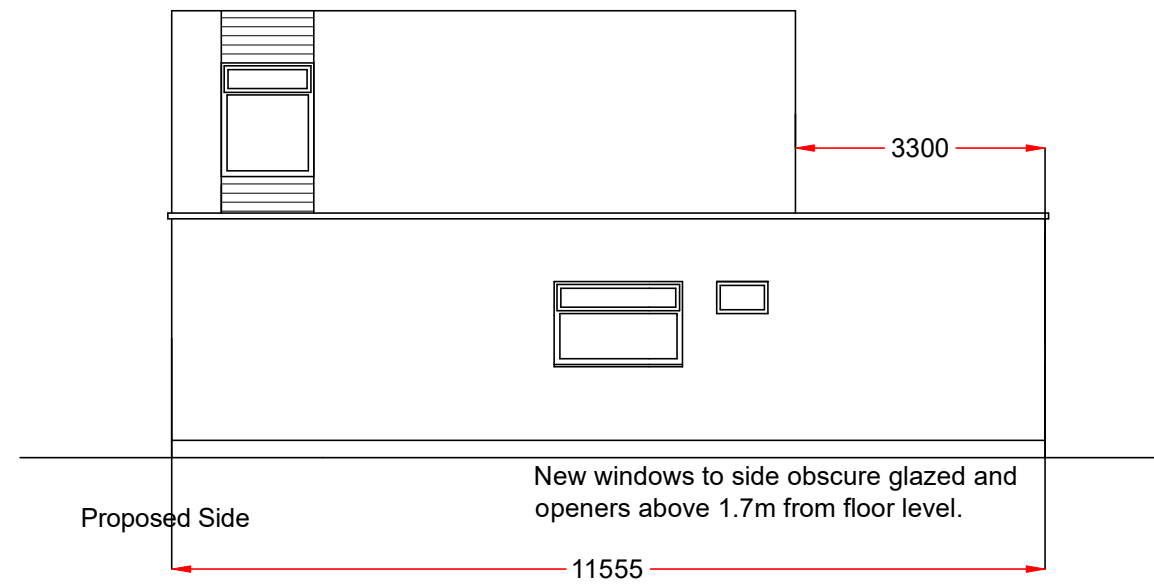
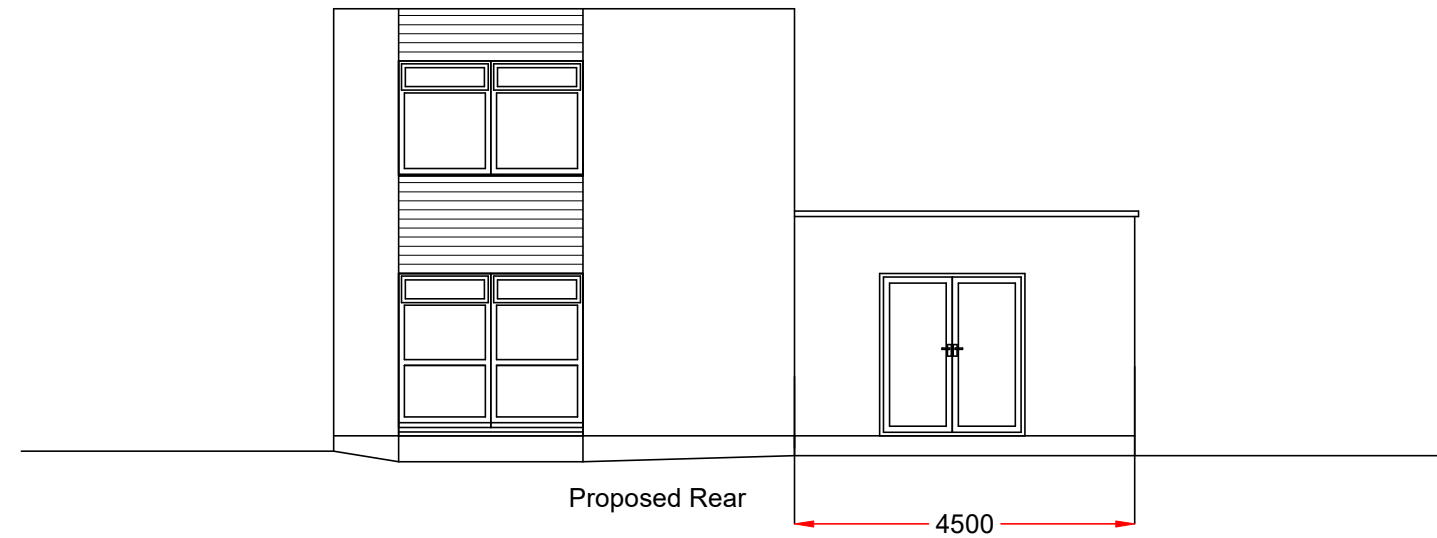


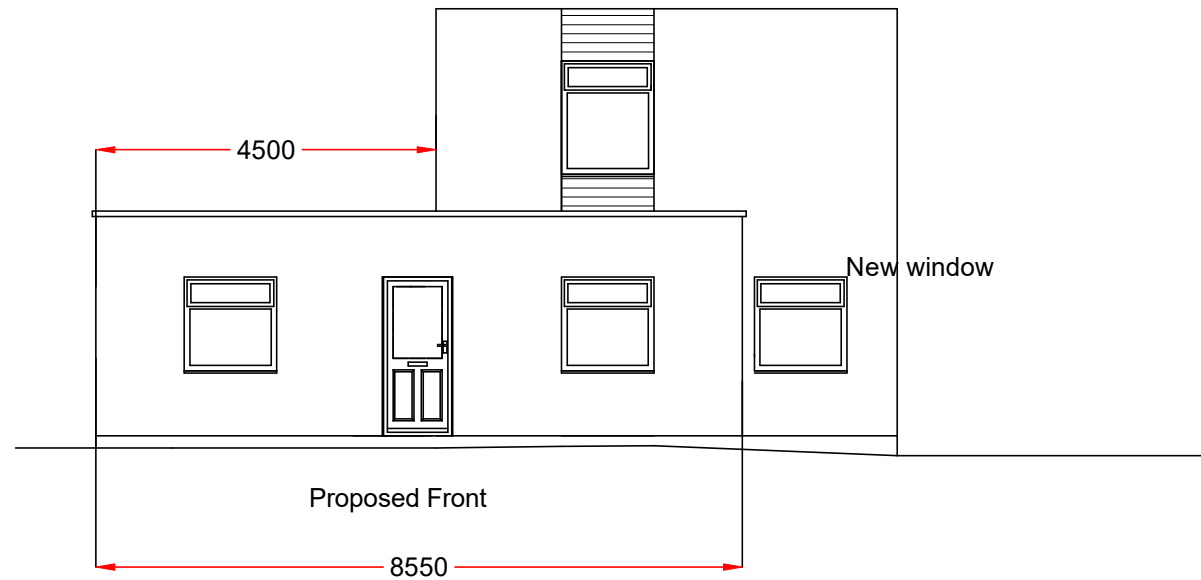

Finishes- Existing house brick and white timber cladding under windows- new extension cream render and rubber flat roof Parapet walls with stone coping stones

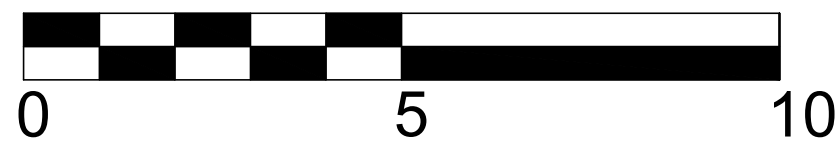

225 Knowsley Lane L36 8HW

New Single Storey Extension/Removal of Existing Garage

Drawing 5L -Proposed Elevations

Drawing Number 2303-05L

Loganbuilding@outlook.com

07904 649901

Scale 1:100@A3