


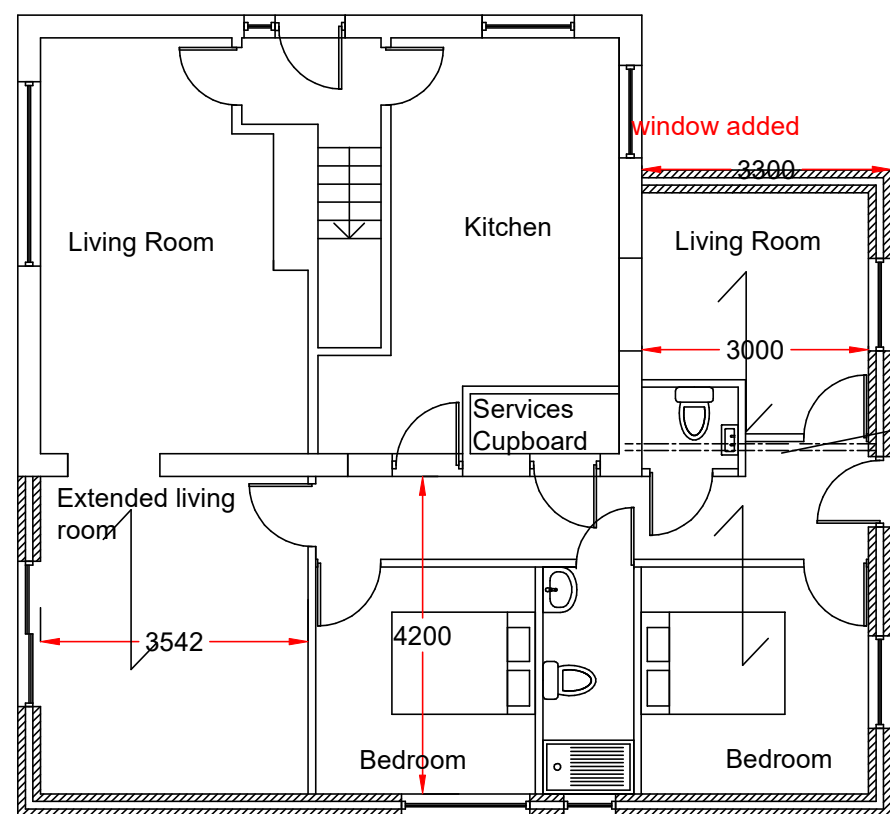


New window obscure glazed and opener above 1.7m from floor level.

Proposed Ground Floor


New Steel beam provisional size 203x102x37kg

75x195 C24 flat roof joists to bedrooms and size, 47x 195 C16 flat roof joists to room in front of kitchen.

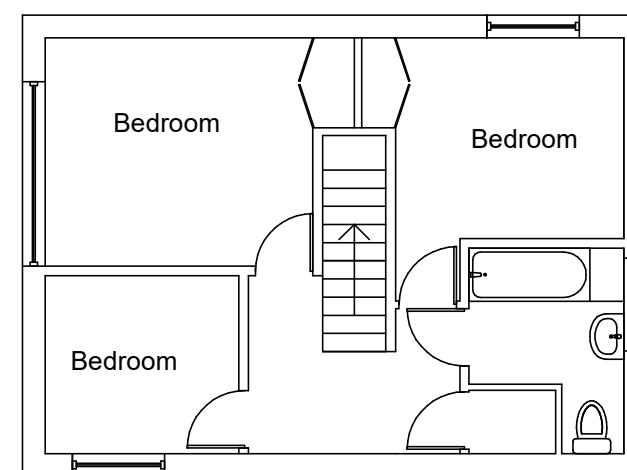

Existing First Floor (no changes)

Finishes- Brick/white cladding to existing- new extension cream colour render and rubber flat roof with Parapet.

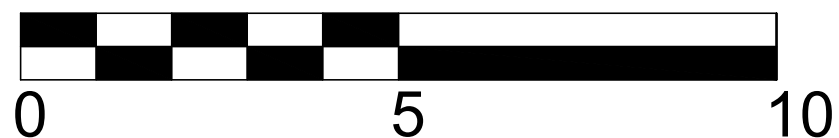

225 Knowsley Lane L36 8HW

New Single Storey Extension/Removal of Existing Garage
Drawing 6L-Proposed Floorplans

Drawing Number 2303-06L

Loganbuilding@outlook.com

07904 649901

Scale 1:100@A3