




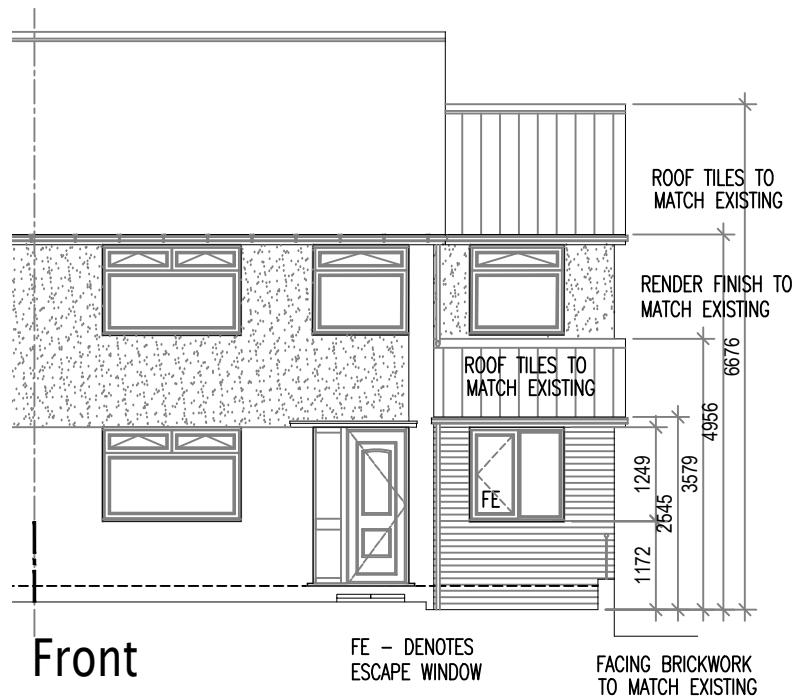

Front

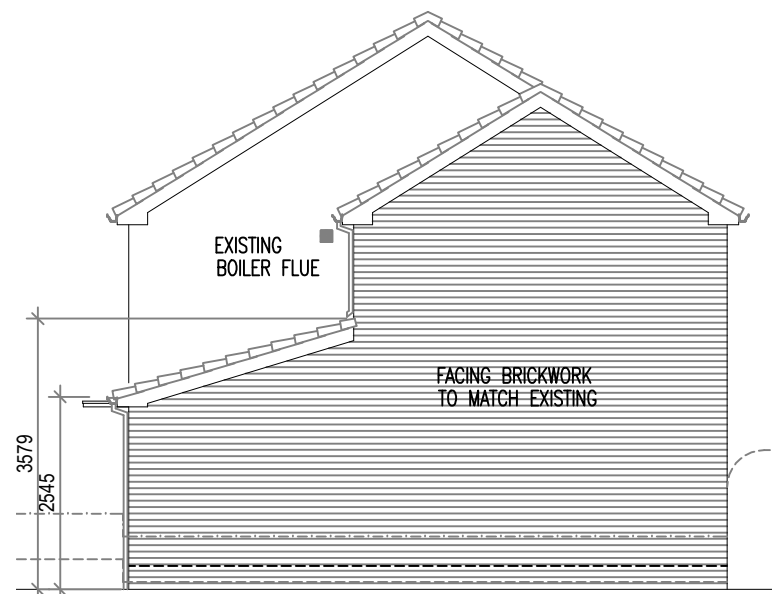


Gable

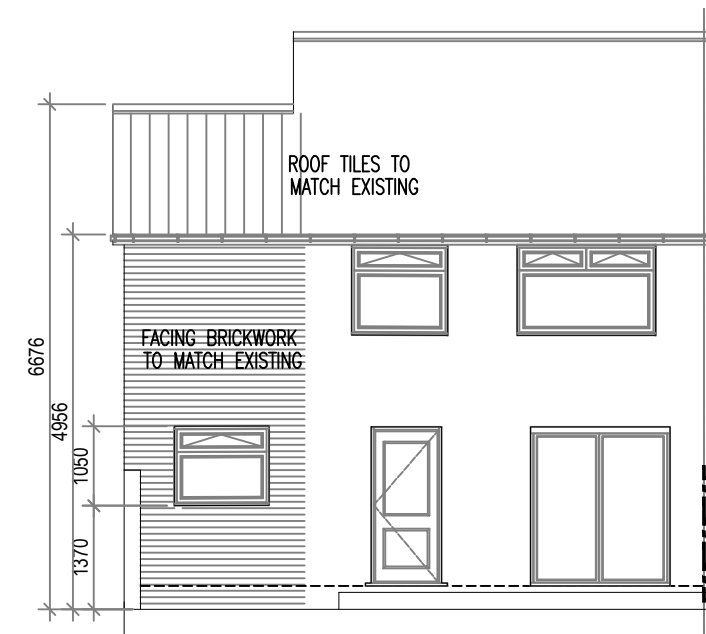

Rear

NOTES:

1. THIS DRAWING MUST NOT BE SCALED
2. THIS DRAWING IS TO BE READ IN CONJUNCTION WITH ALL OTHER PROJECT DRAWINGS
3. ALL DETAILS AND DRAWINGS MUST BE READ IN CONJUNCTION WITH THE CONSTRUCTION SPECIFICATION

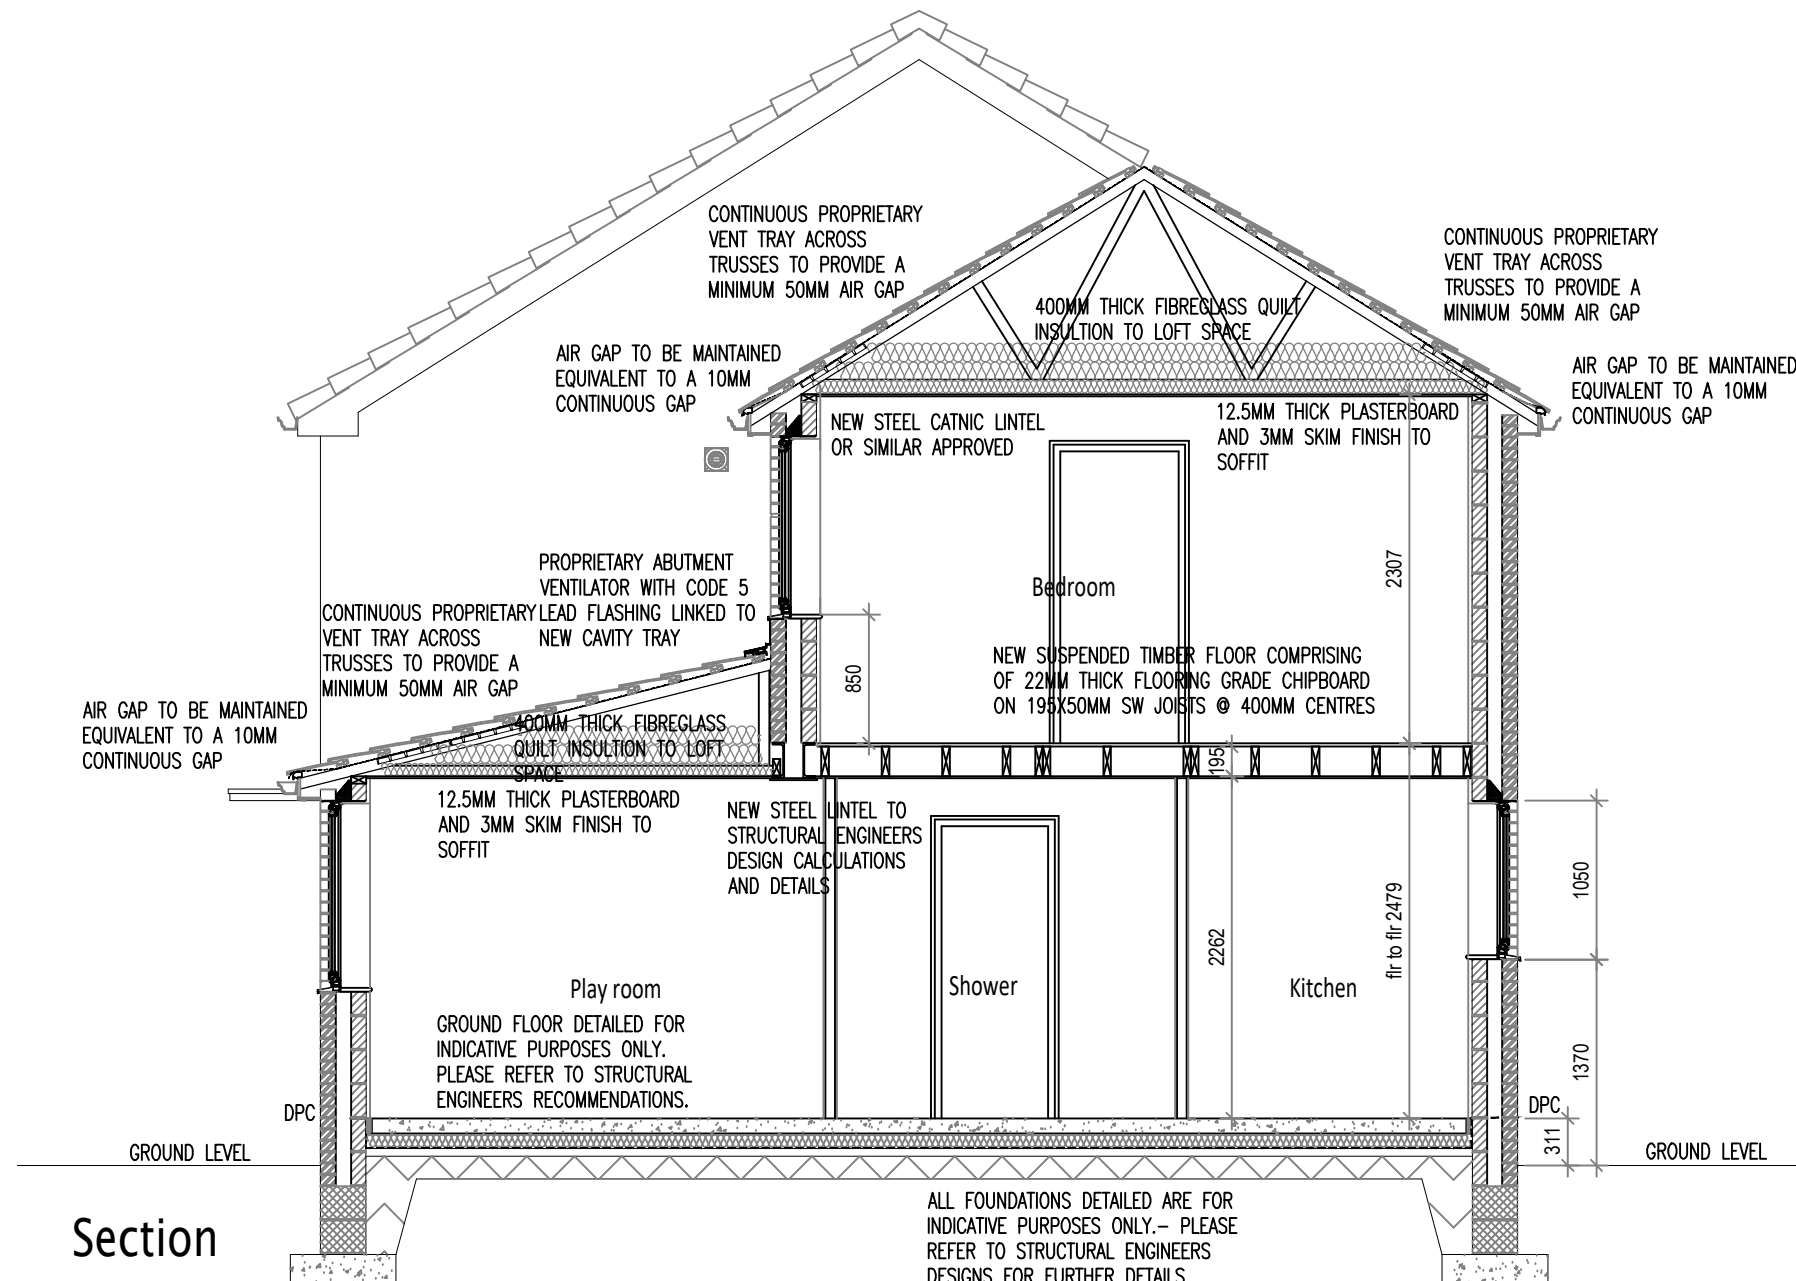

Section

Rev	Date	Revision
-----	------	----------

NPArchitectural
architectural services
38 Churchlands Lane, Standish, Wigan, Lancs WN6 0XU
mob : 07810 247612 e-mail : nparchitectural@gmail.com

Client:

Mr & Mrs N Smith
19 Halton Hey
Whiston, Prescot
L35 3JP

Title

Proposed Elevations & Section

Scale	1:50&1:100@A3
-------	---------------

Date	13.12.21
------	----------

Drg No

NPA 225. A04

Rev

-