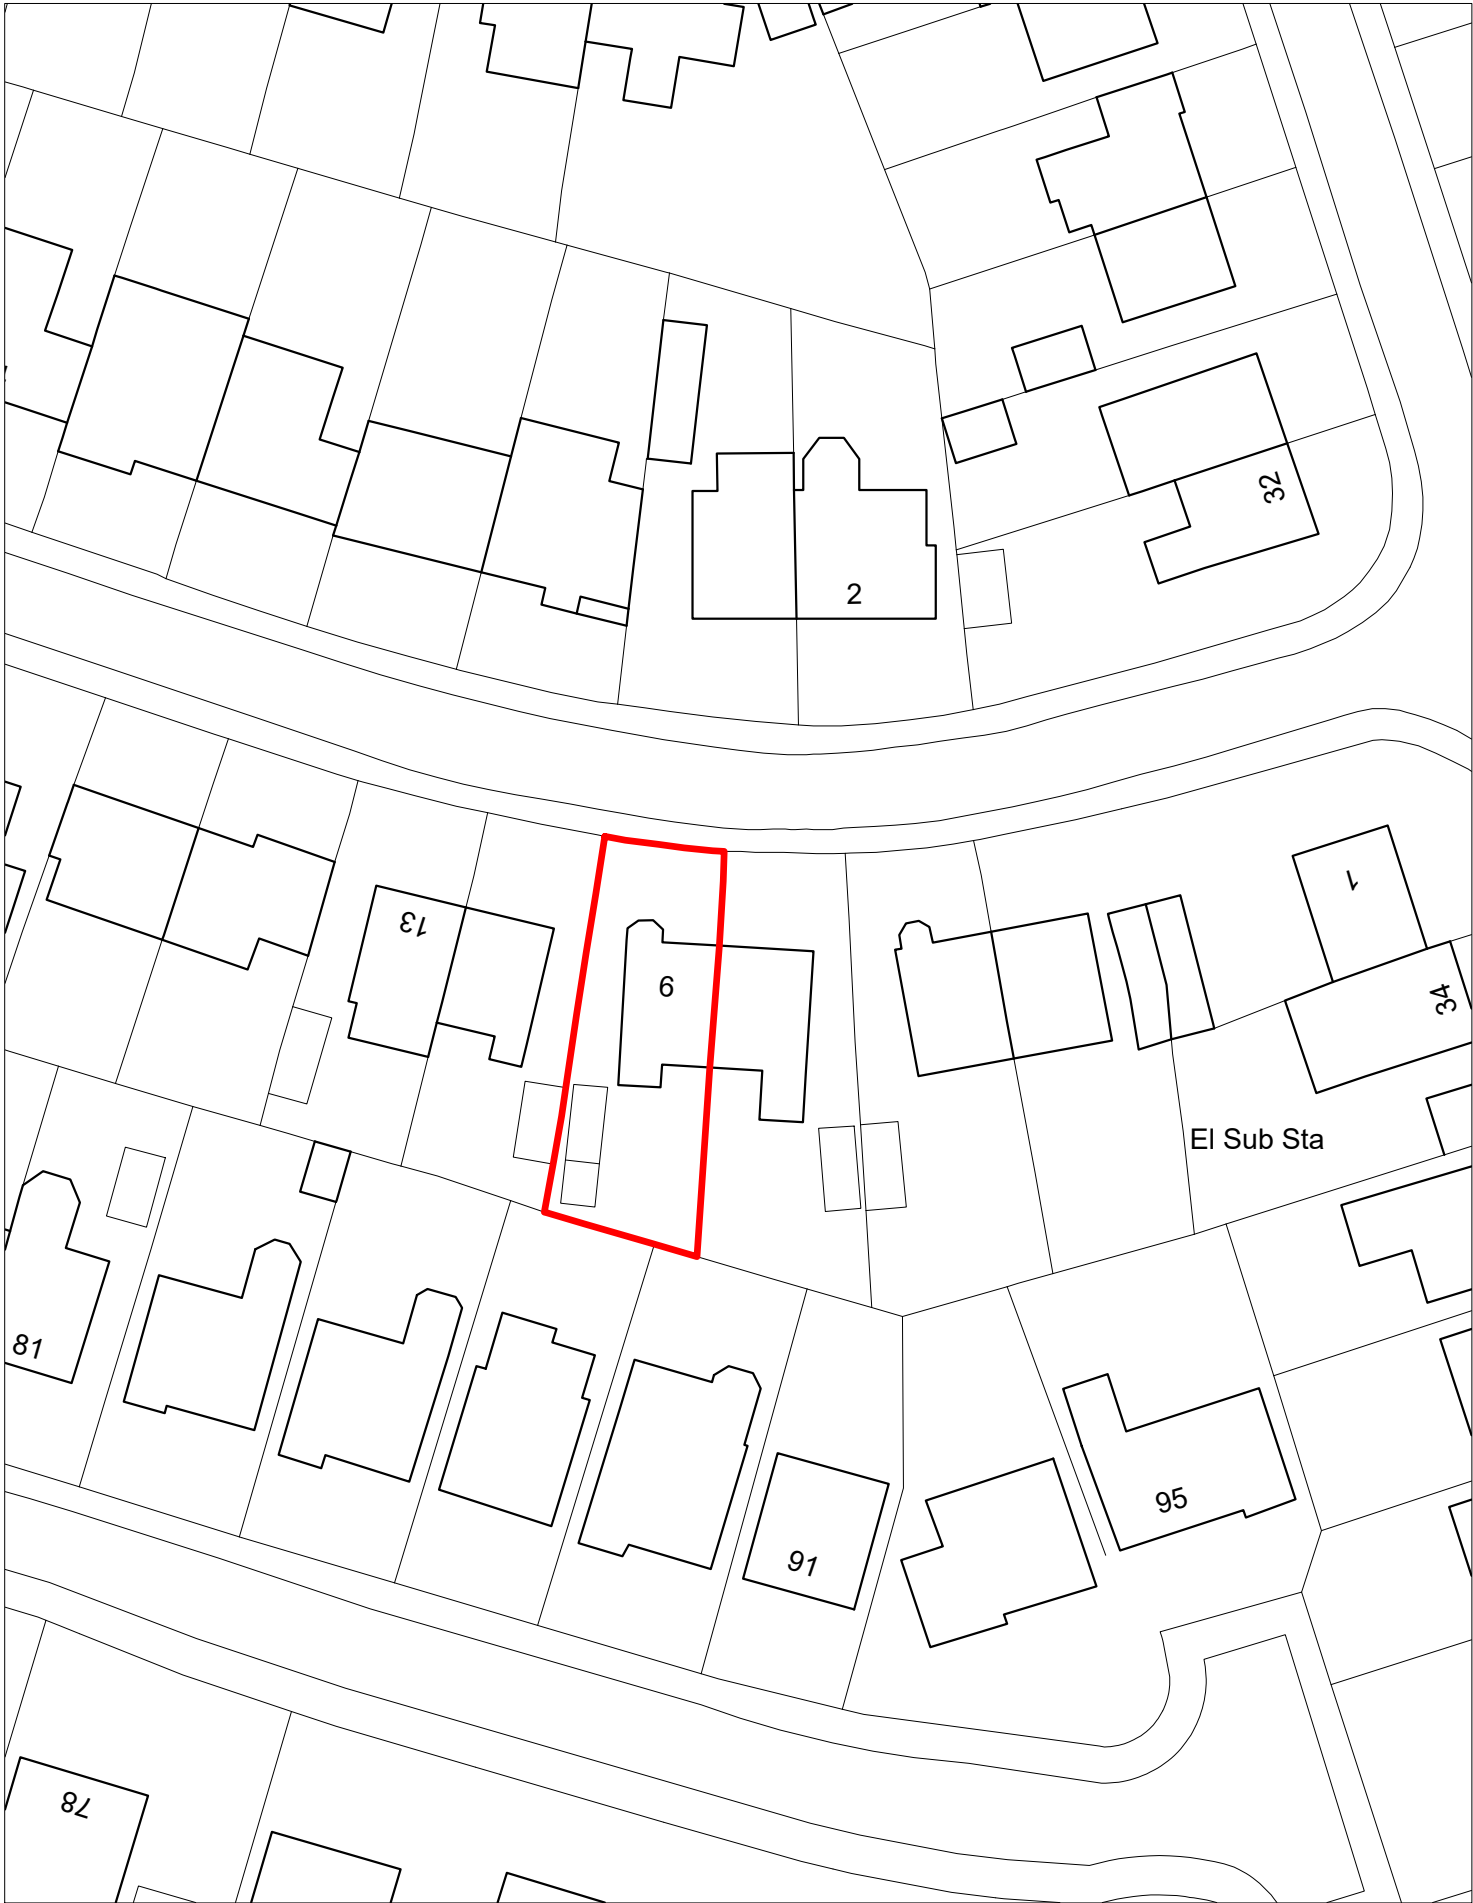


Do not scale from this drawing. Use figured dimensions only, which are displayed in millimeters unless stated otherwise. The contractor is requested to check all dimensions before work is put in hand. Any discrepancies within the drawing should be reported prior to commencement of works.

Copyright of this drawing belongs solely to PHAT architecture Ltd. This drawing must only be used for the purpose for which it is supplied and its contents must not be reproduced for any purpose without written permission.

Project	9_Rowan_Grove_Liverpool	Revision	-
Title	Location Plan 1-500	Description	Location Plan
Number	034_SP_001	Status	Planning
Scale	1:500 [A4]	Date	28.09.20