
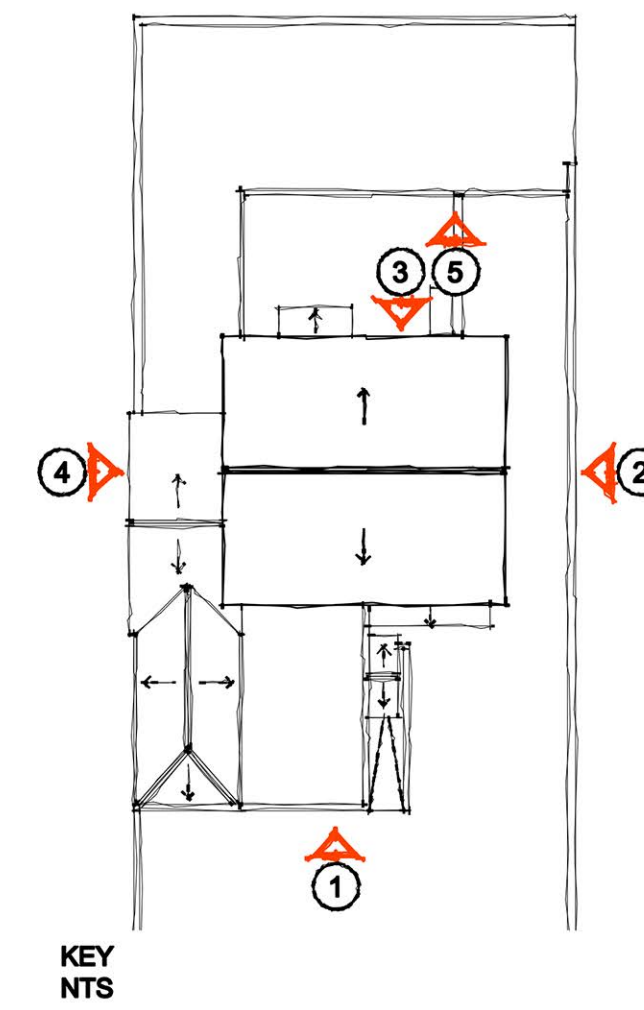
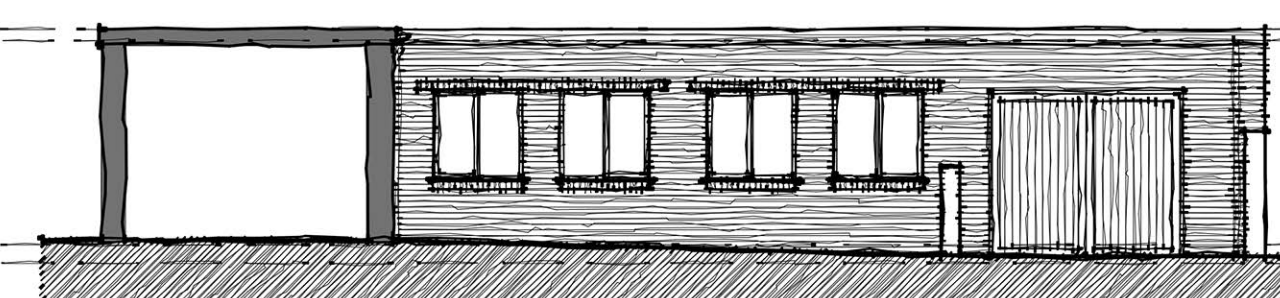
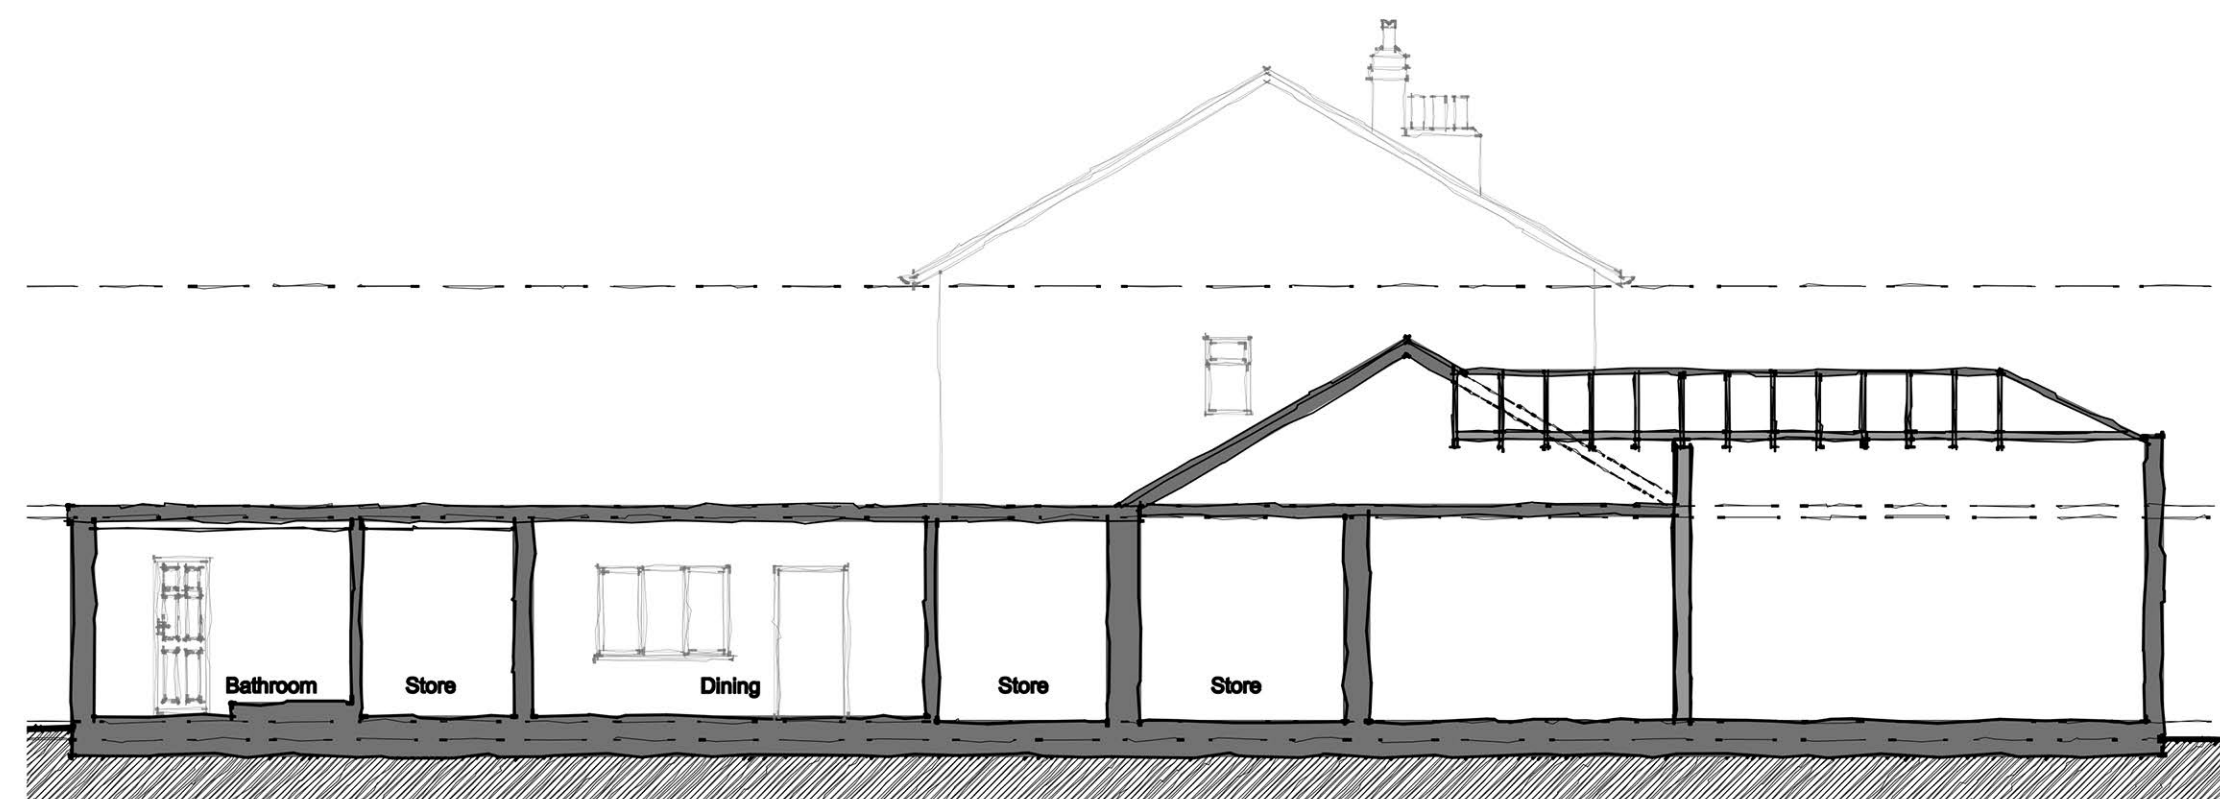
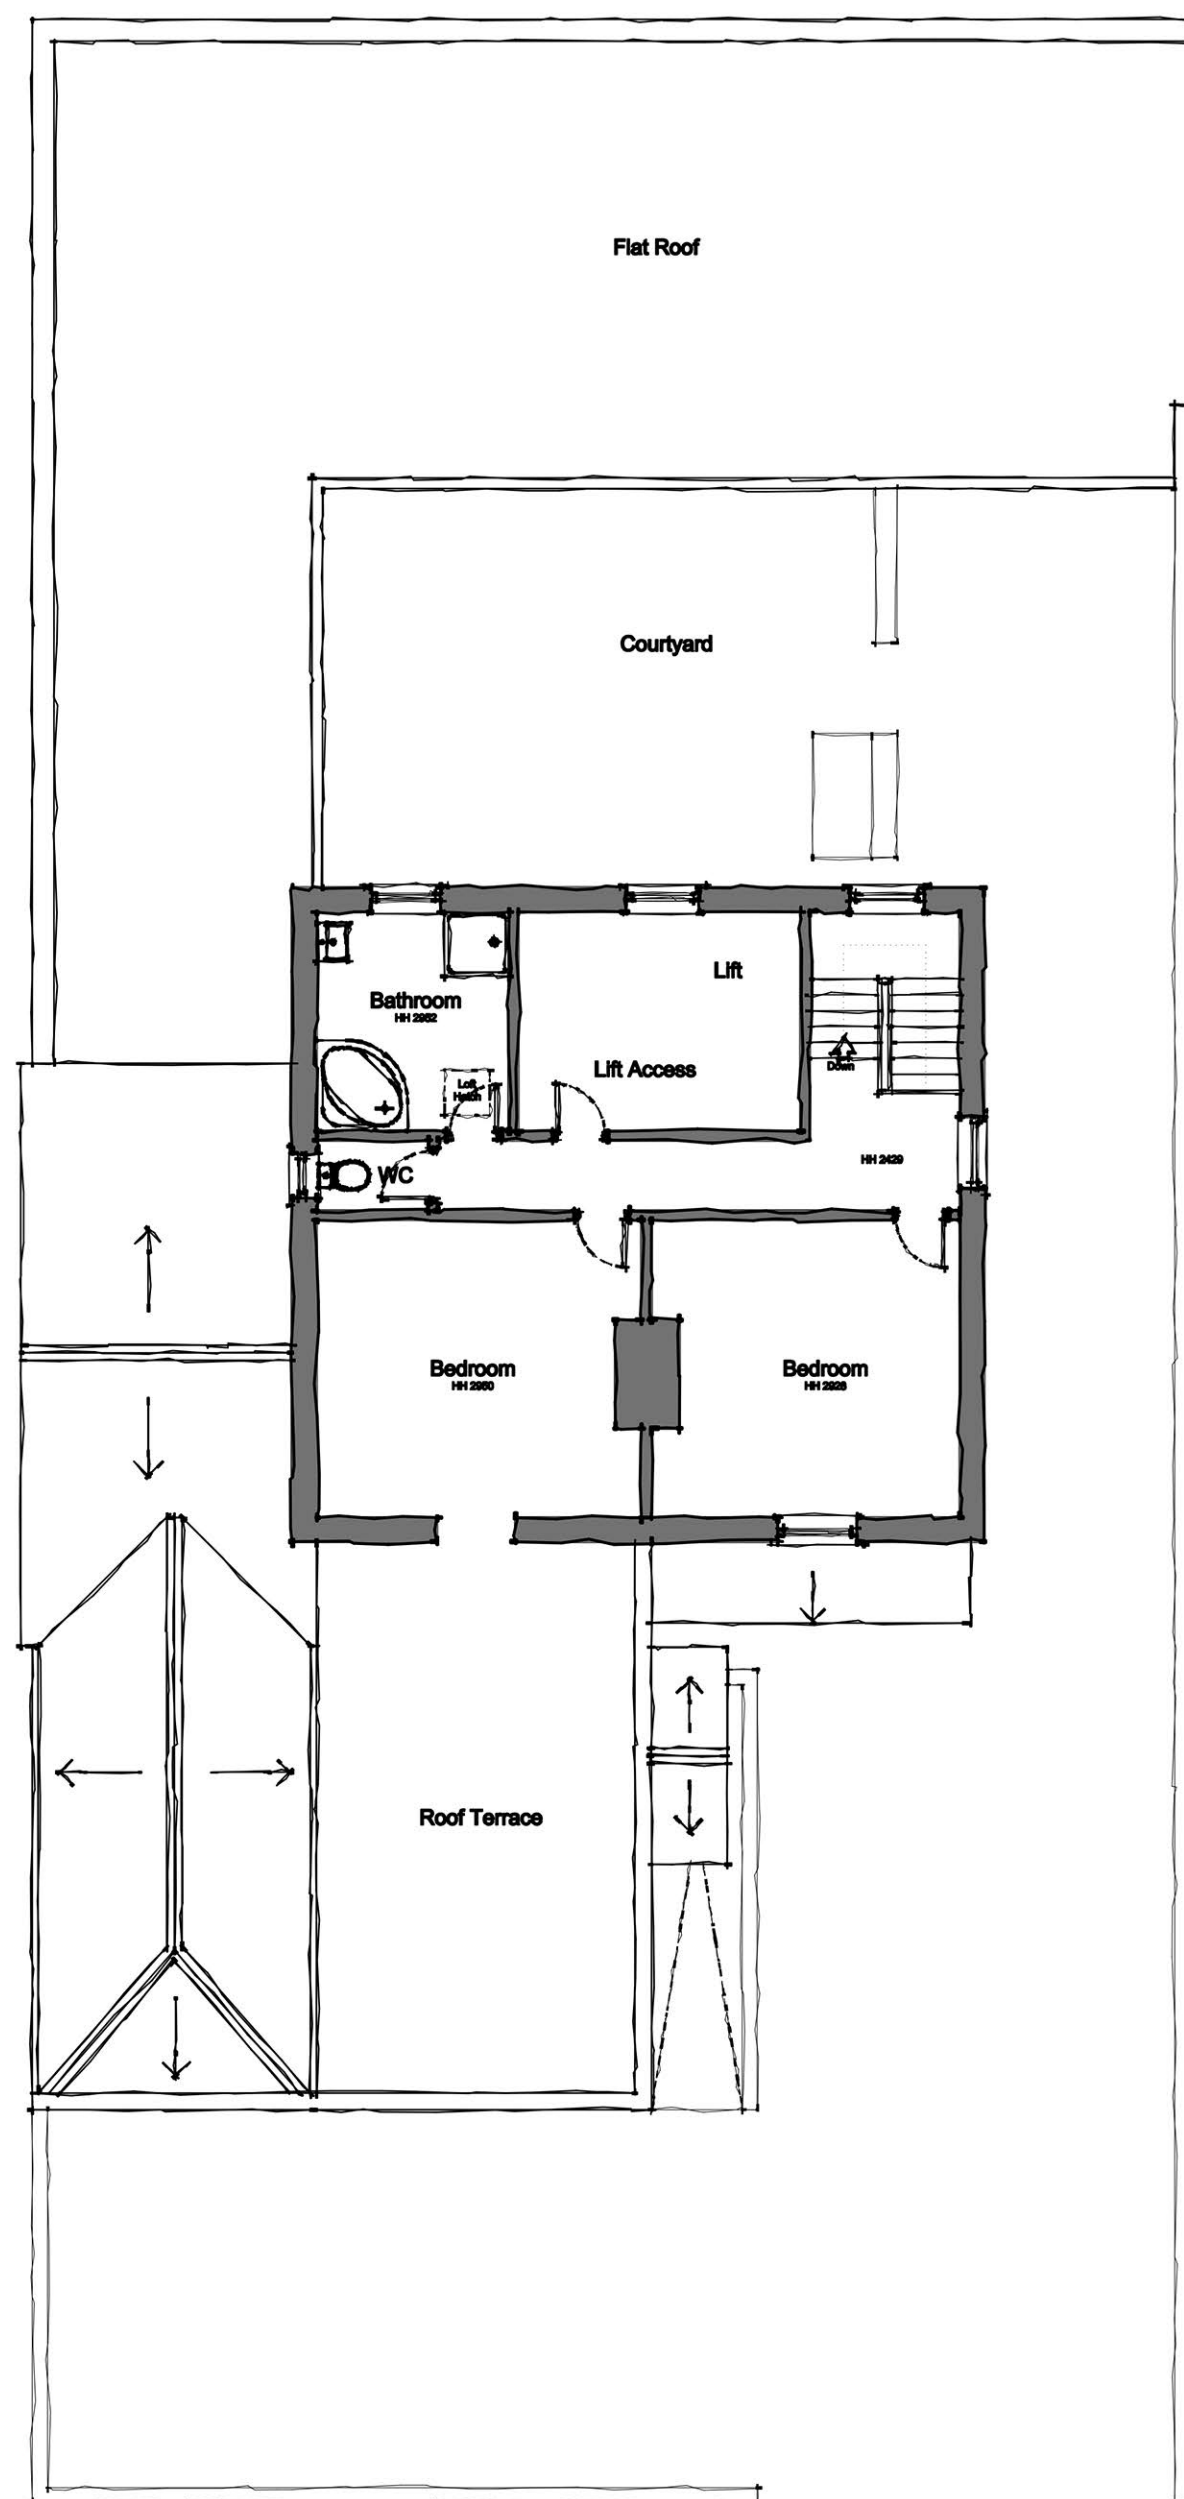


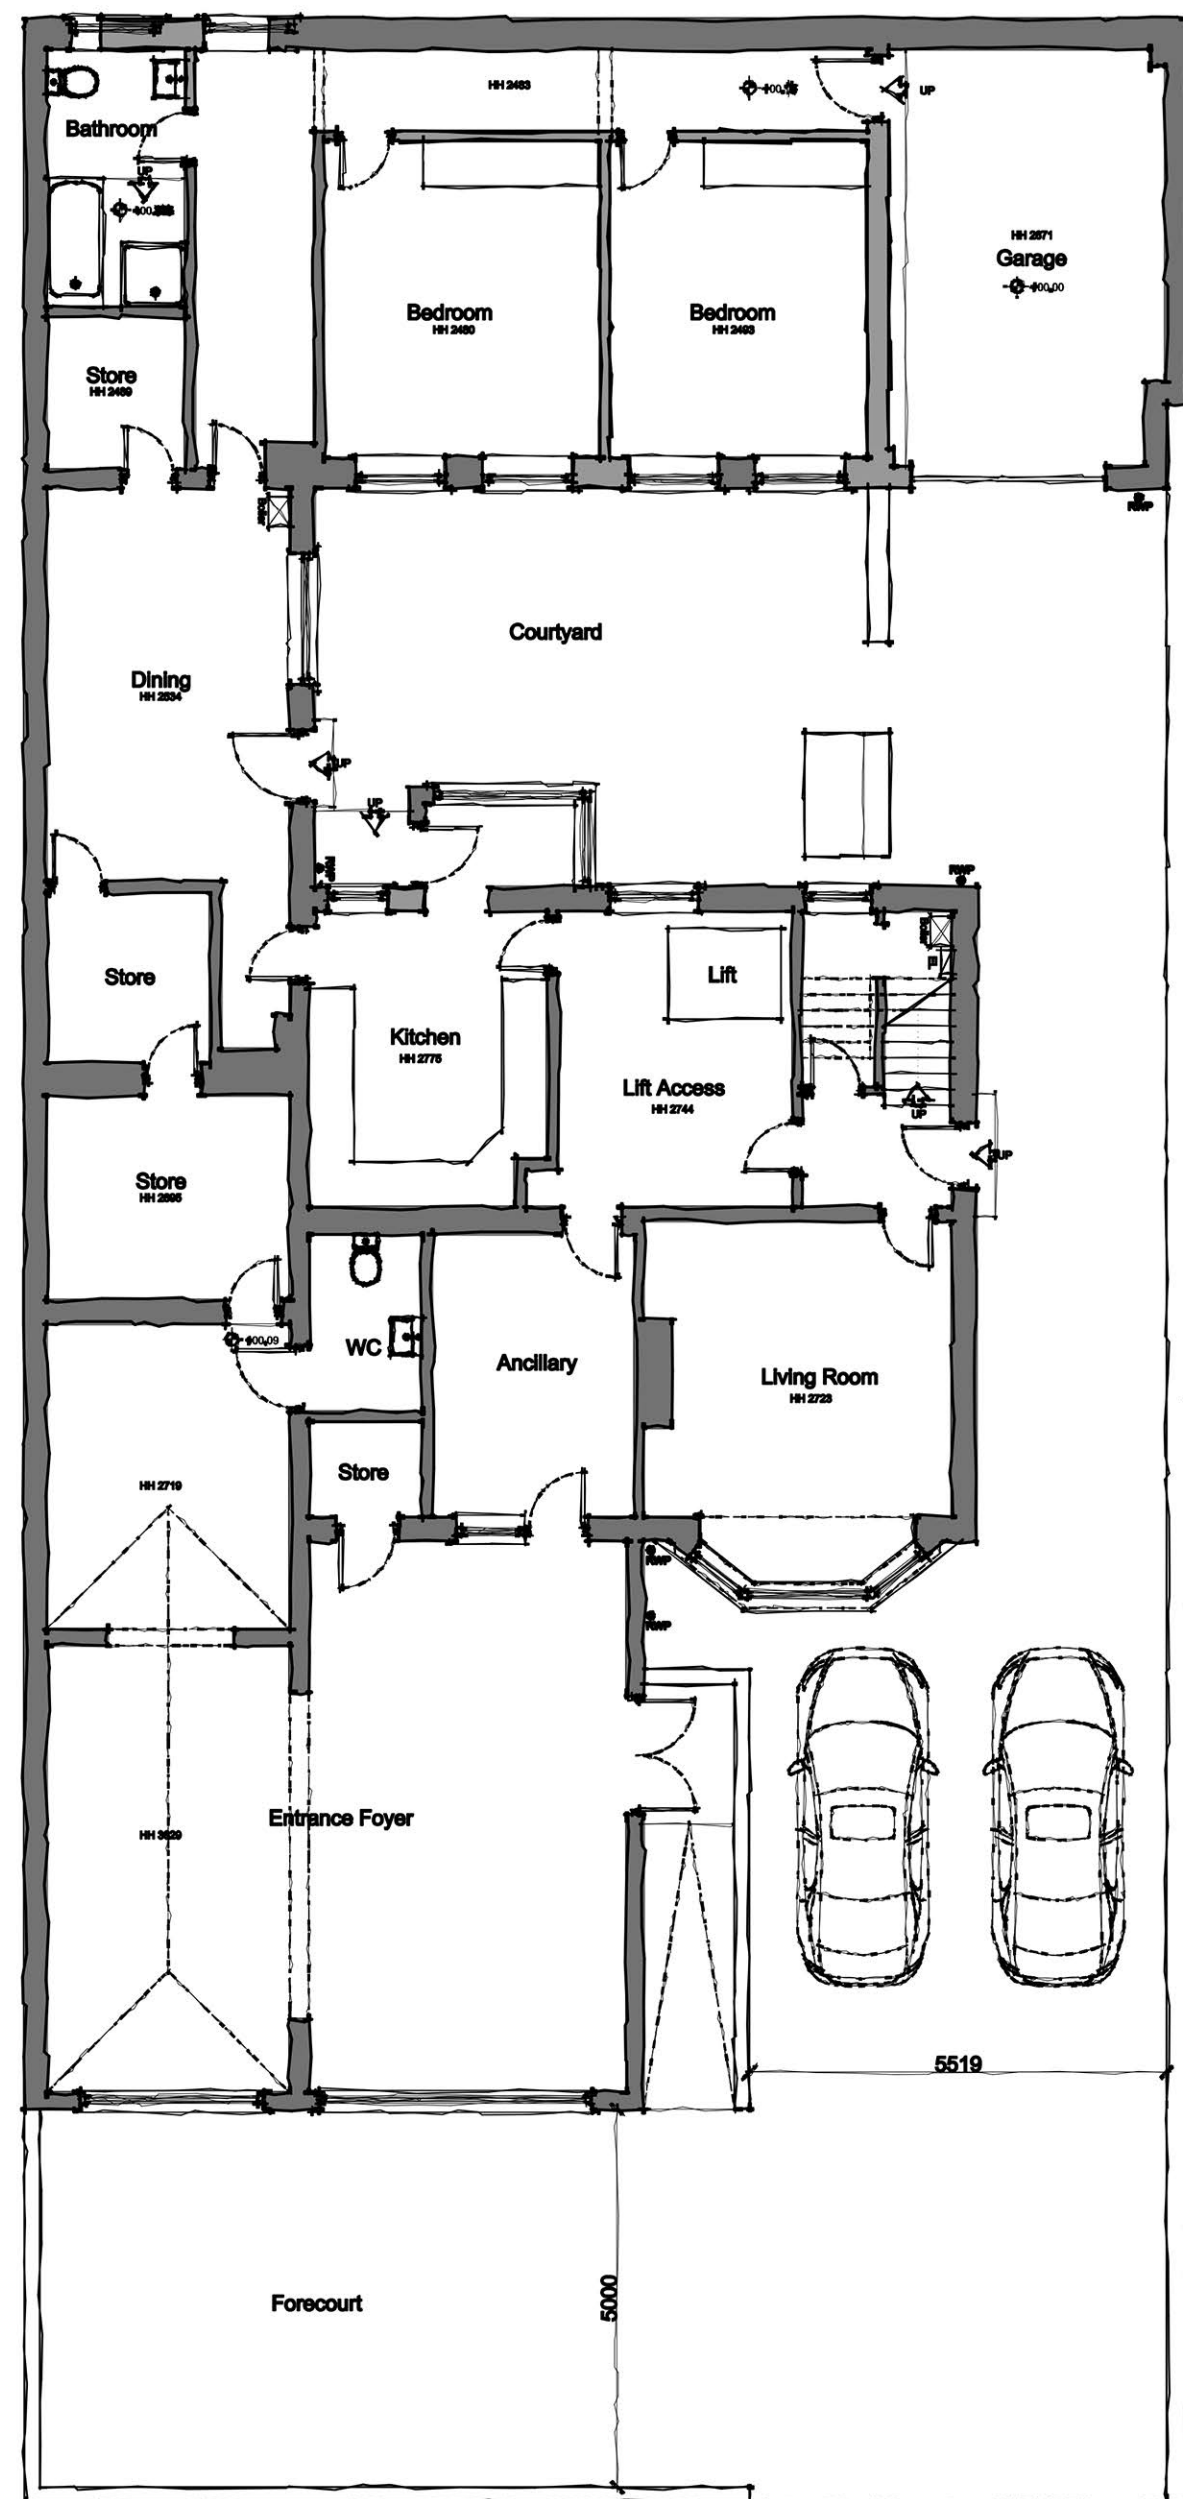

Rev	Amendment	Drawn	Checked	Date
P01	Parking indicated.	RM	GNP	02.09.24
P02	Demolitions shown red dashed line.	RM	GNP	14.02.25
P03	Demolitions removed from drawing.	RM	GNP	20.02.25

RA
Revival Architecture

Dream. Plan. Begin.

revivalarchitecture.co.uk 0151 702 6700

The contractor is requested to check all dimensions before work is put in hand. Any discrepancies within the drawing should be reported prior to commencement of works.

This drawing is copyright and remains the property of Revival Architecture Ltd. This drawing must only be used for the purpose for which it is supplied and its contents must not be reproduced for any purpose without written permission.

Project: 433-435 Cronton Road

Client: TBC

Title: Existing Plans and Elevations

Date: 02.08.24

Drawn: _____
RM

Check: _____
GNP

Scale @ A1: 1:100

Revision: P03

Status: Planning

Drawing Number: _____

2036-RA-XX-XX-DR-A-0060