


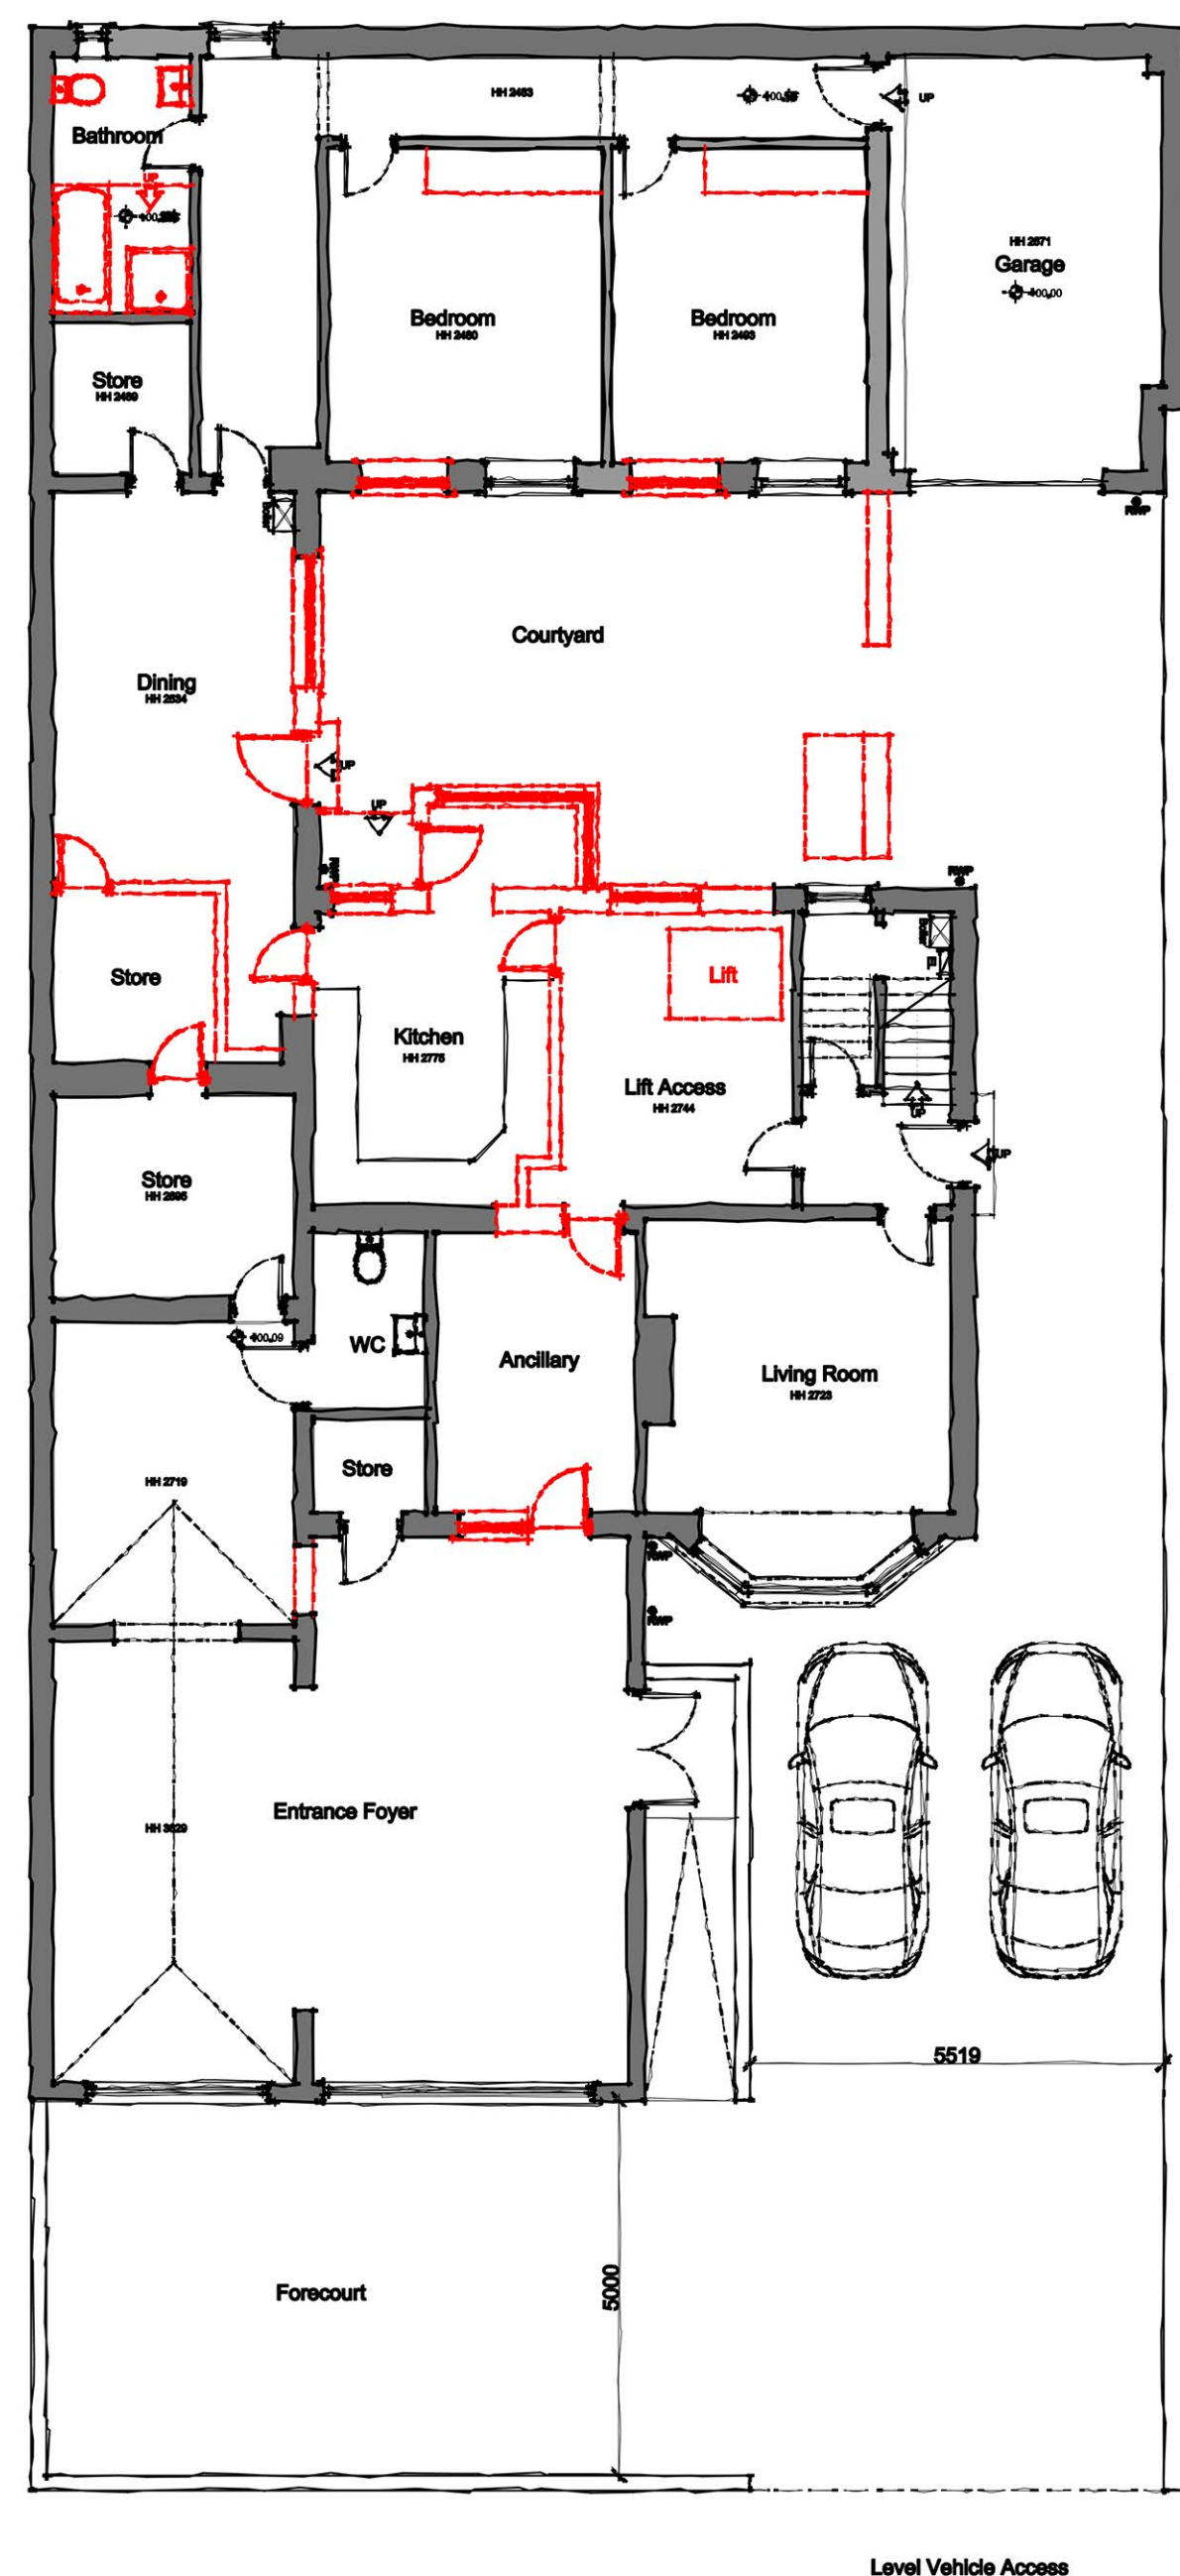
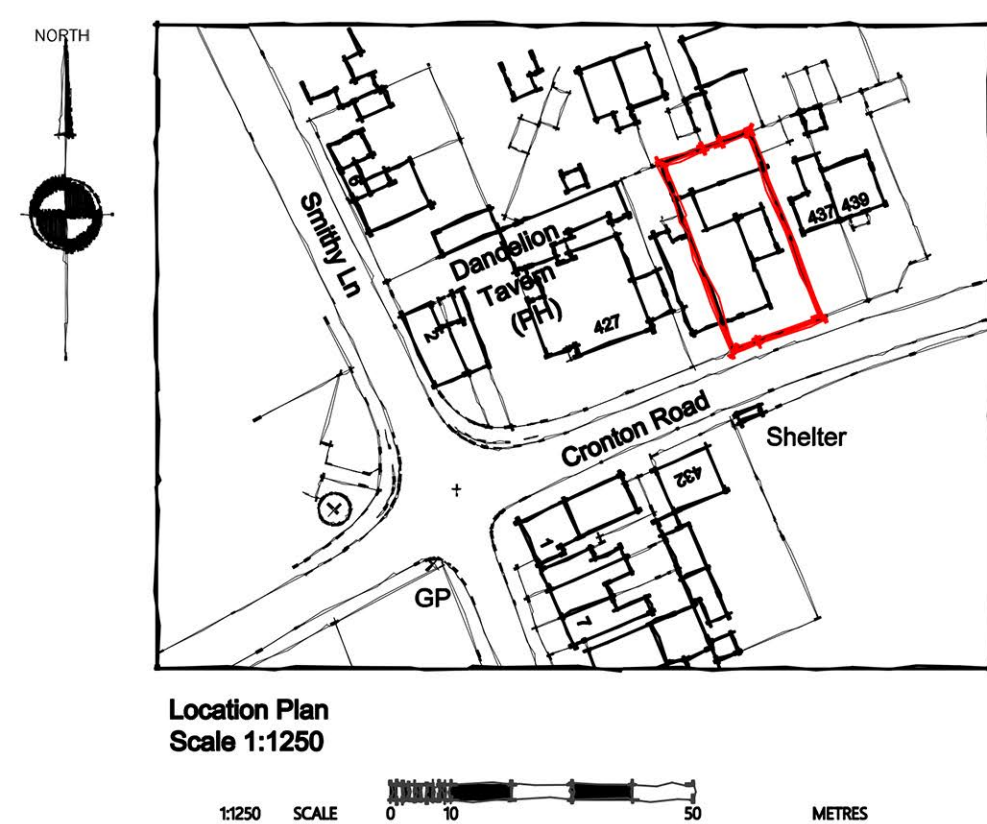
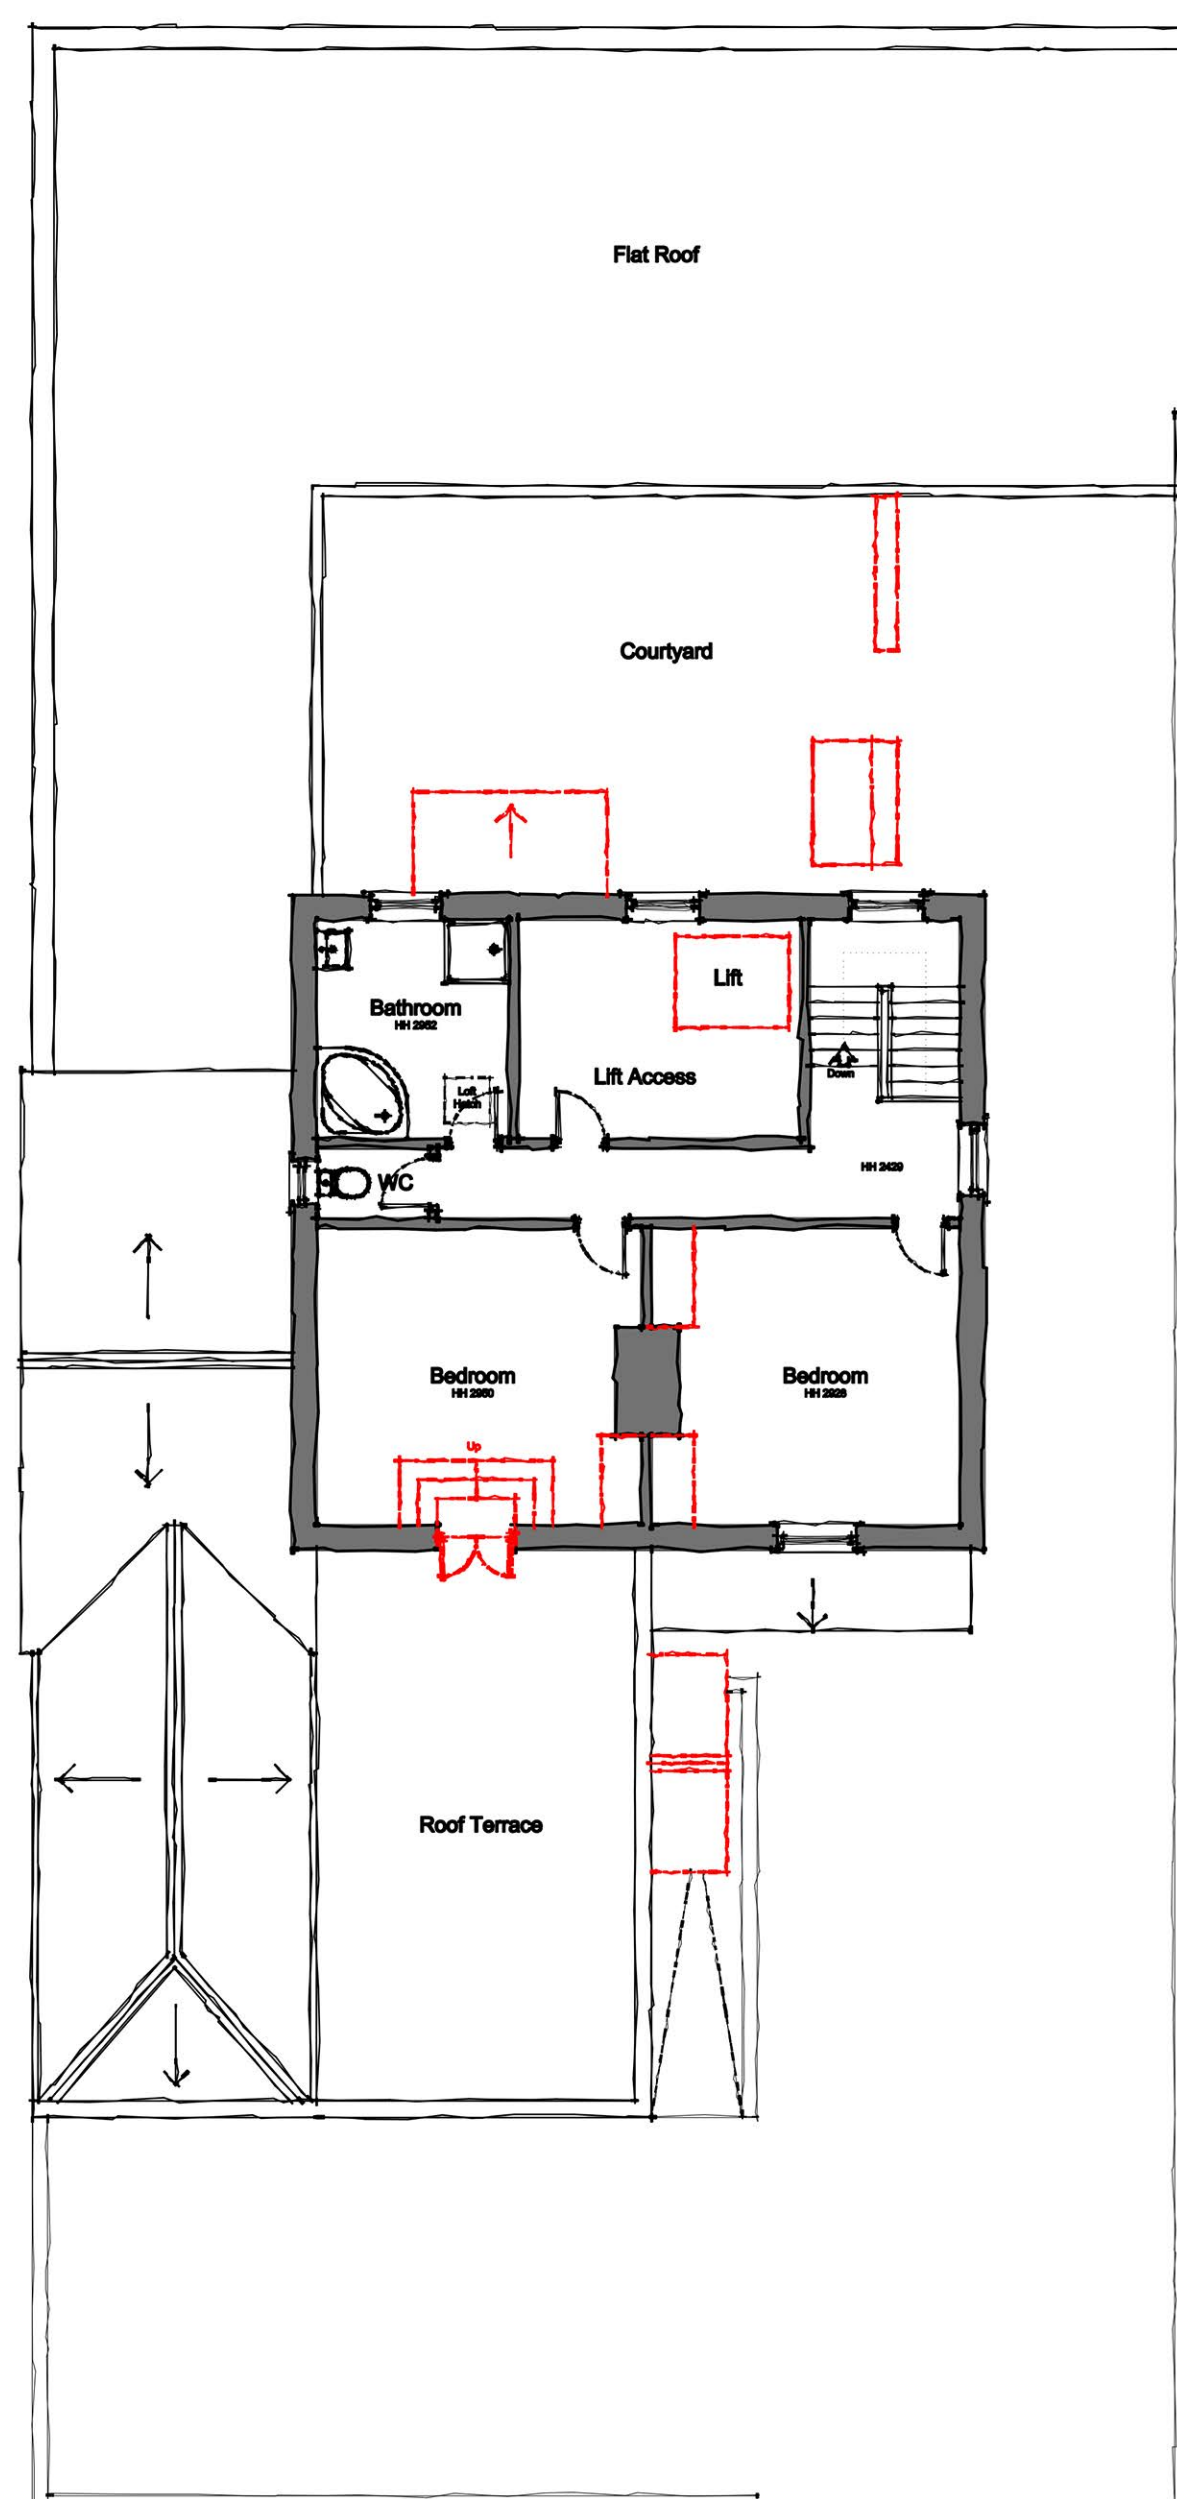
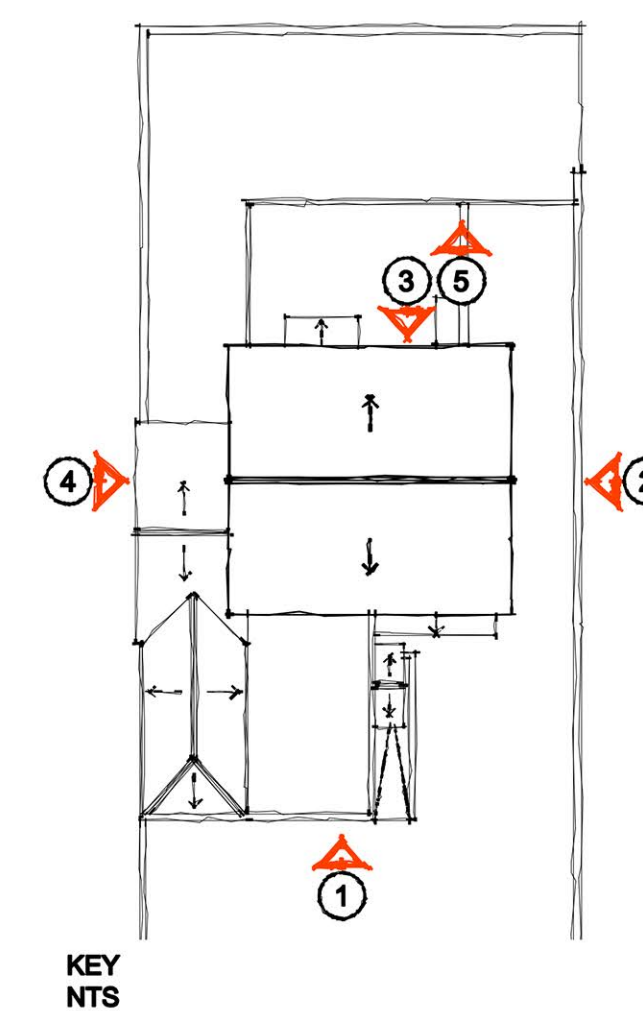
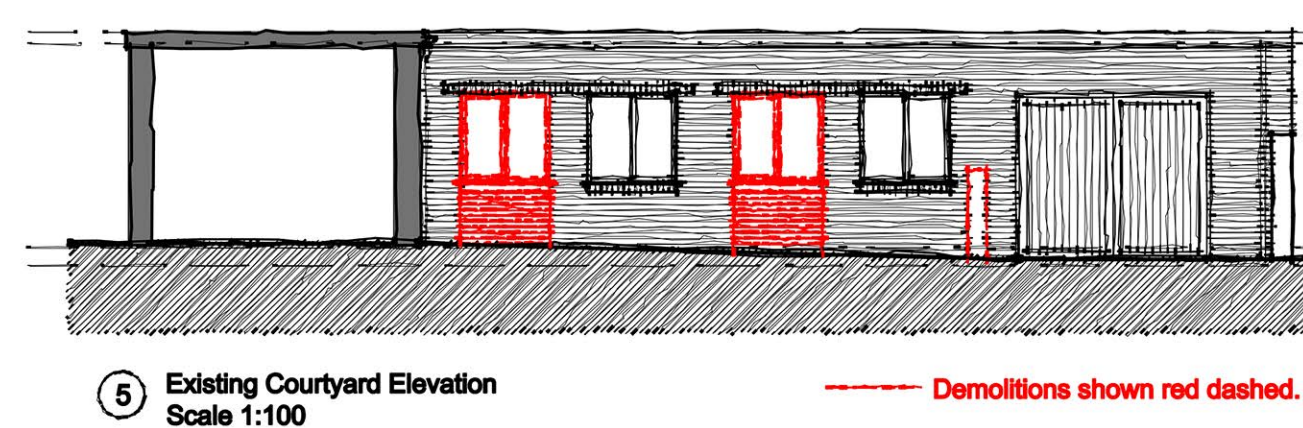


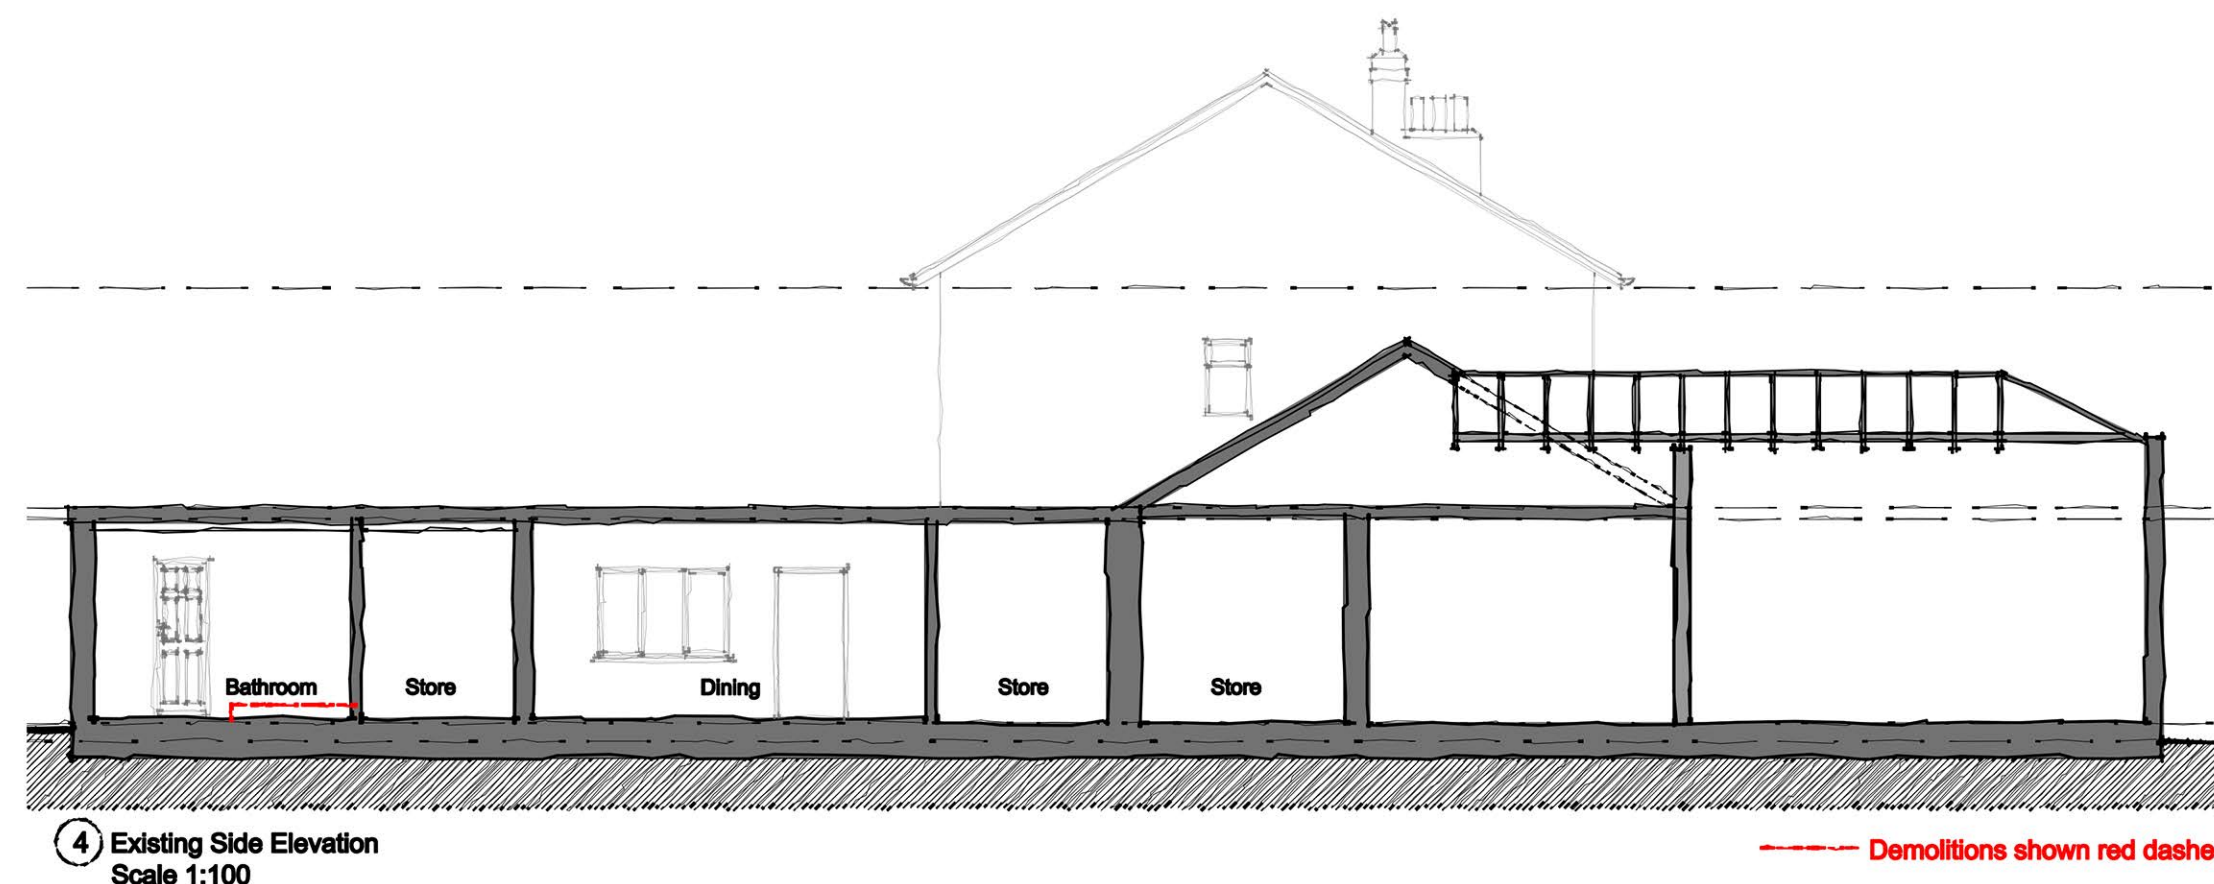

Existing Ground Floor
Scale 1:100

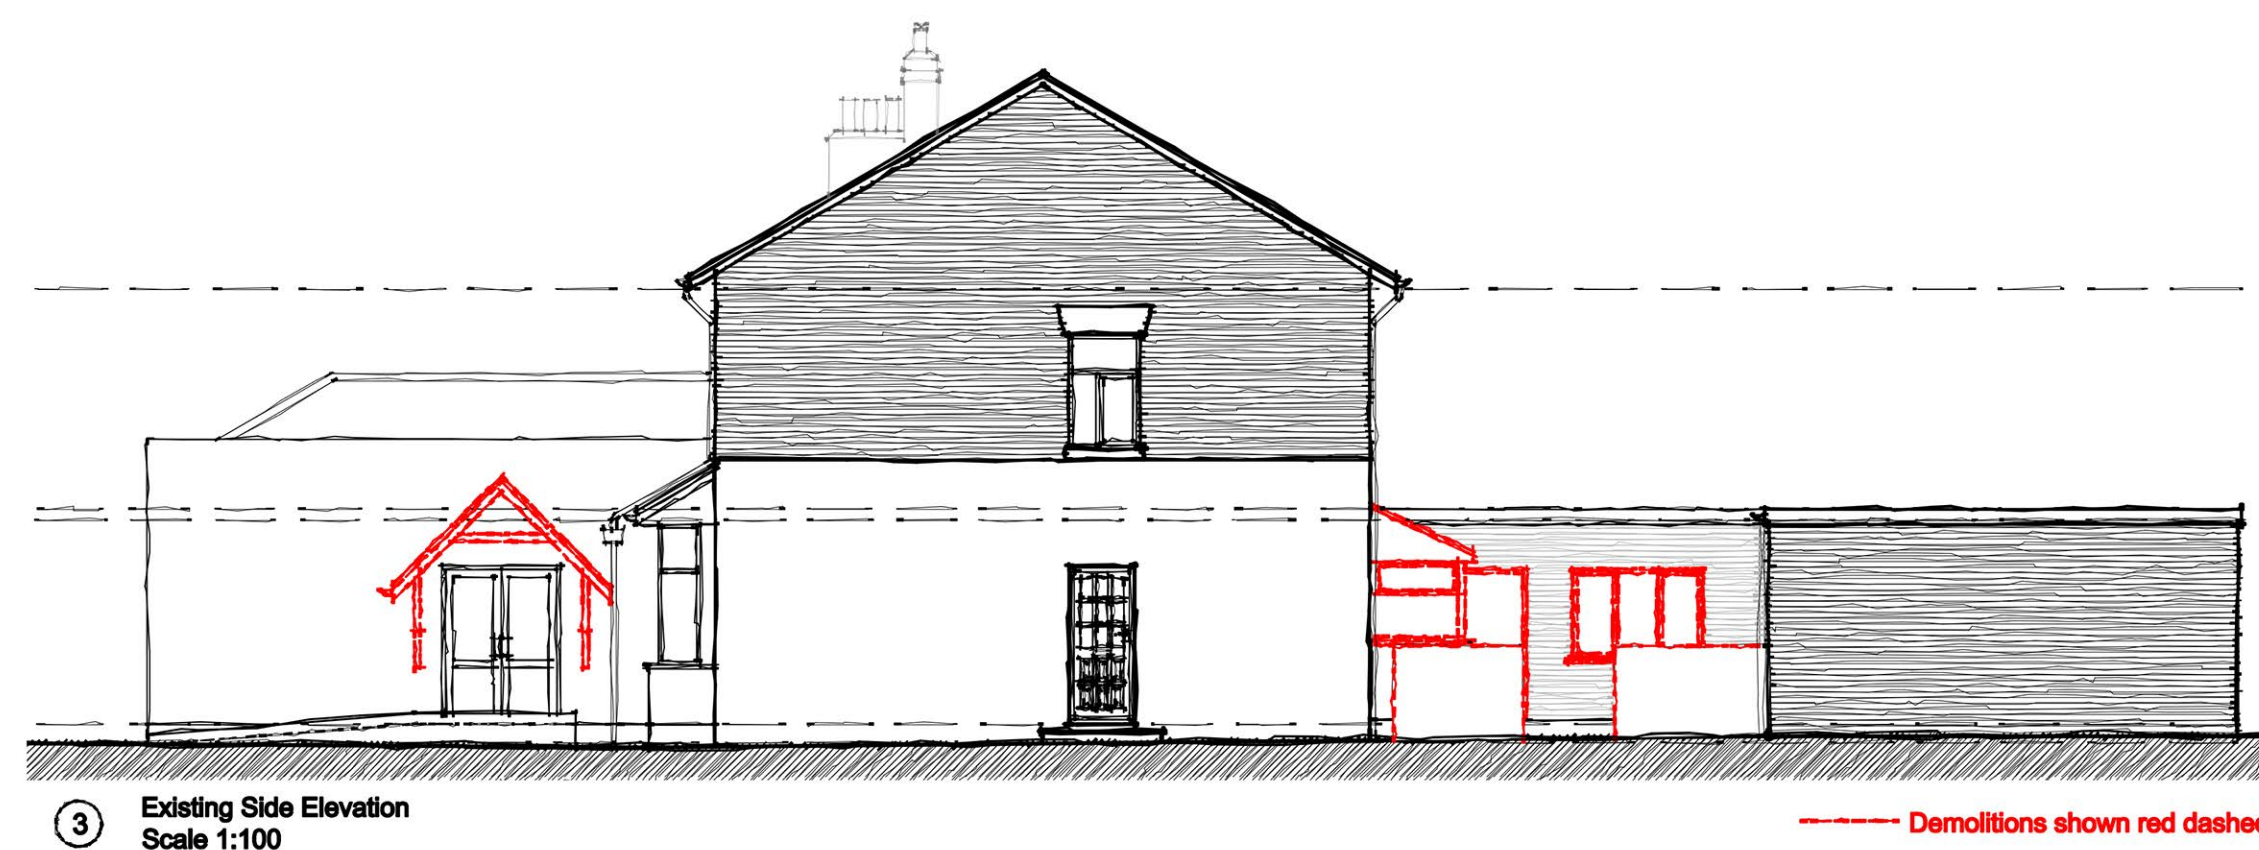

Existing First Floor
Scale 1:100

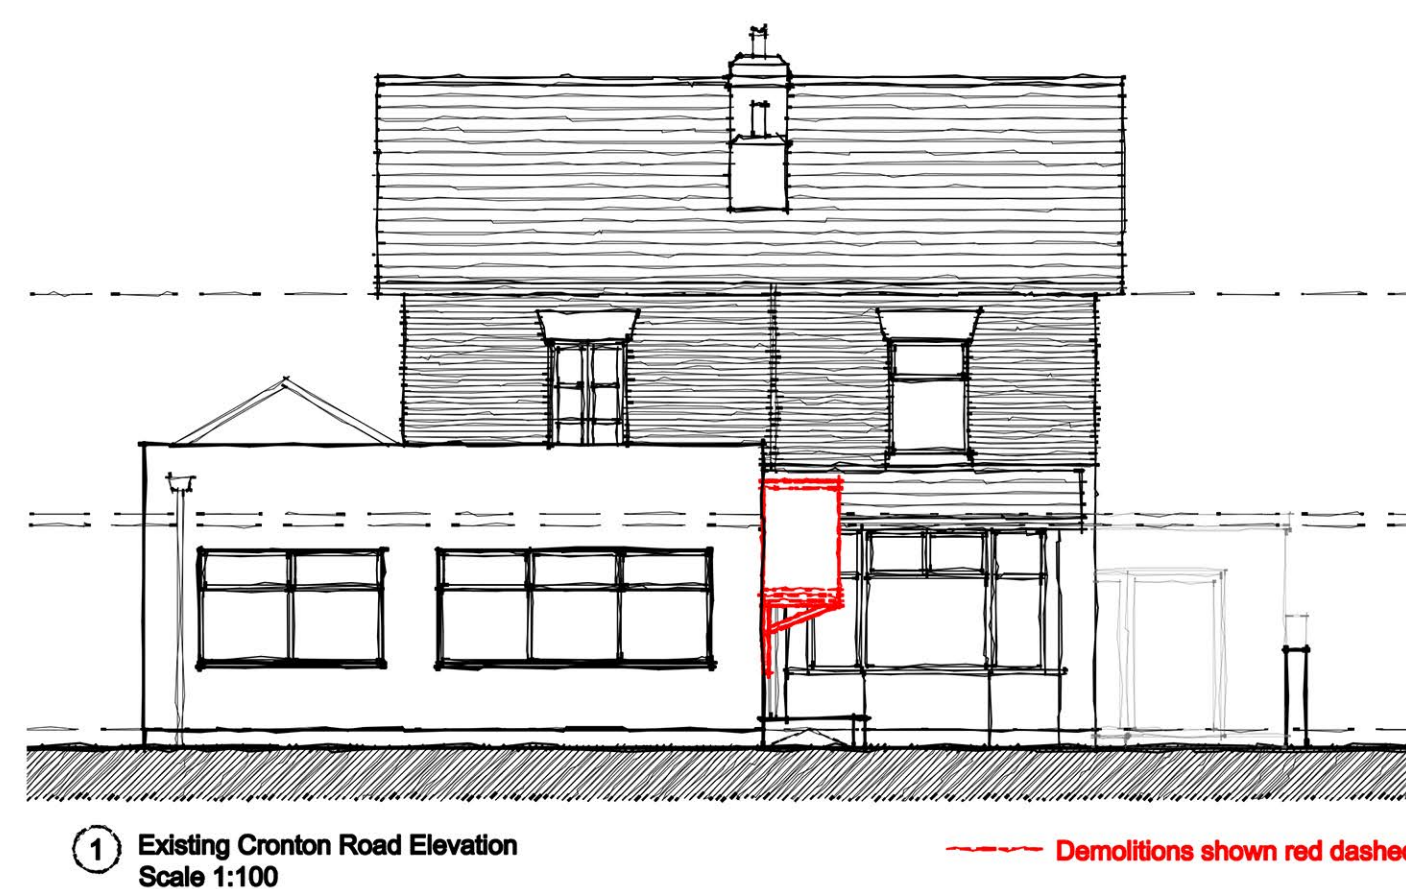

Rev	Amendment	Drawn	Checked	Date
-	-	-	-	--/--2
-	-	-	-	--/--2
-	-	-	-	--/--2

RA
Revival Architecture

Dream. Plan. Begin

revivalarchitecture.co.uk 0151 702 670

The contractor is requested to check all dimensions before work is put in hand. Any discrepancies within the drawing should be reported prior to commencement of works.

This drawing is copyright and remains the property of Reviva Architecture Ltd. This drawing must only be used for the purpose for which it is supplied and its contents must not be reproduced for any purpose without written permission.

Project: 433-435 Cronton Road

Client: TBC

Title: Demolitions Plans and Elevations

Date: 20.02.25

Drawn: RM

Check: _____

Scale@A1: 1:100

Revision: _____

Status:	Planning
---------	----------

Drawing Number: _____

2036-RA-XX-XX-DR-A-0070