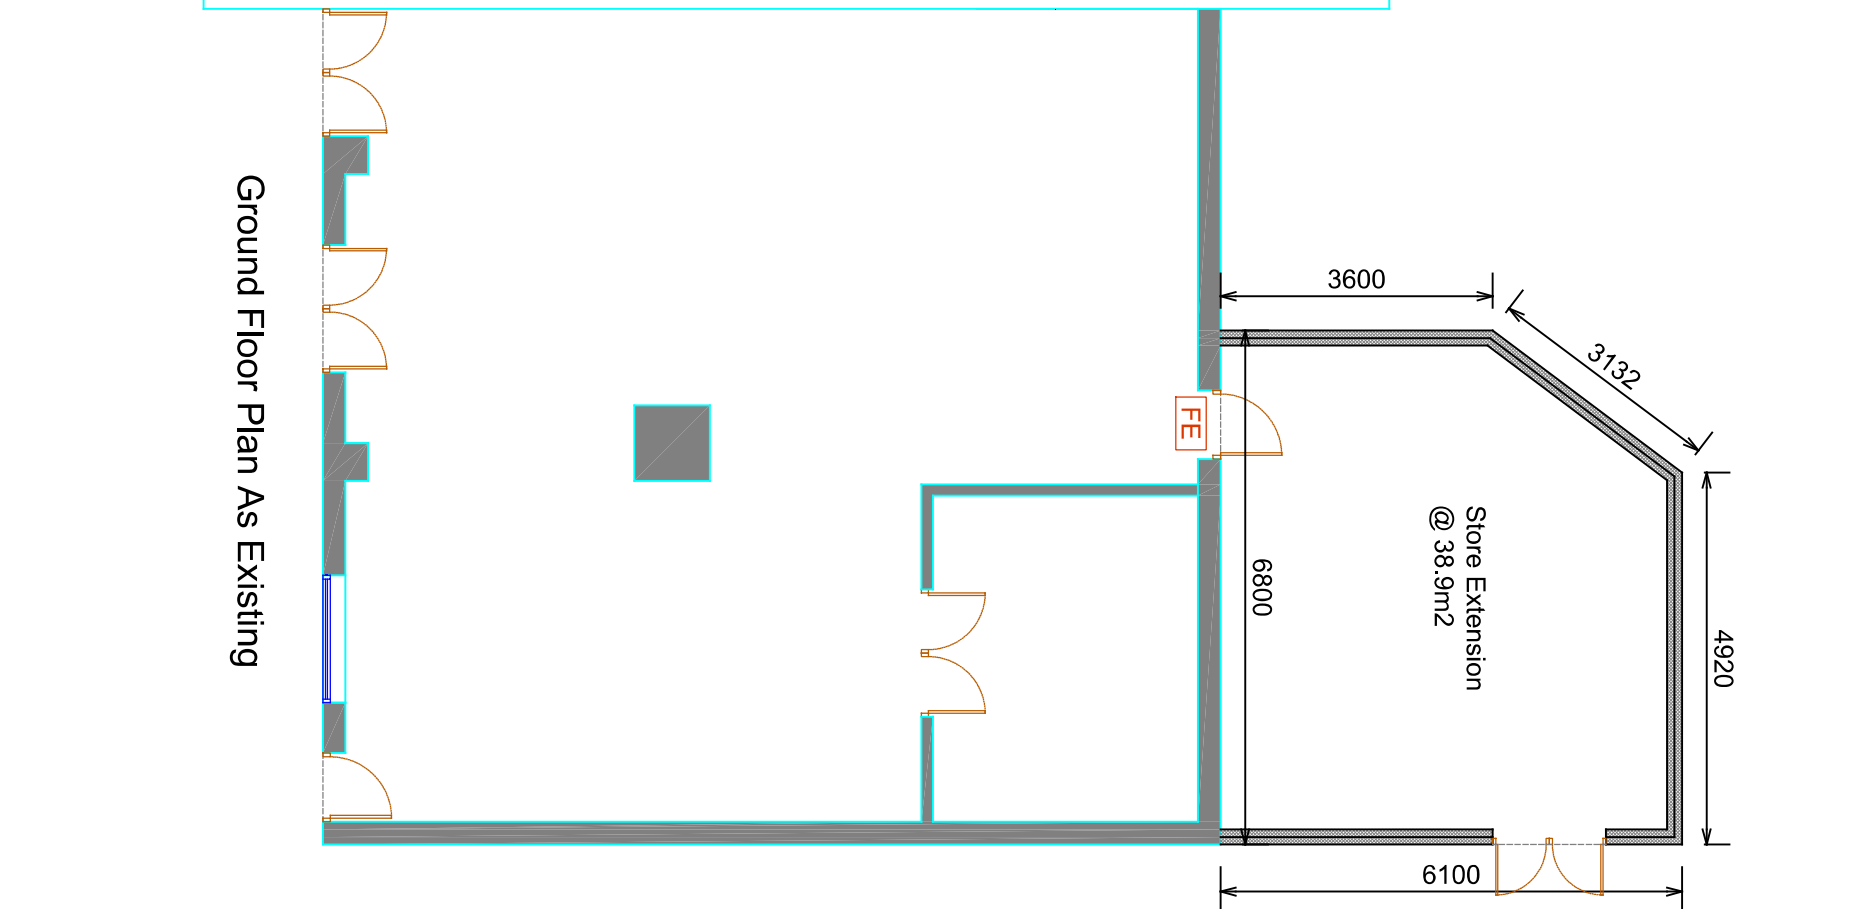
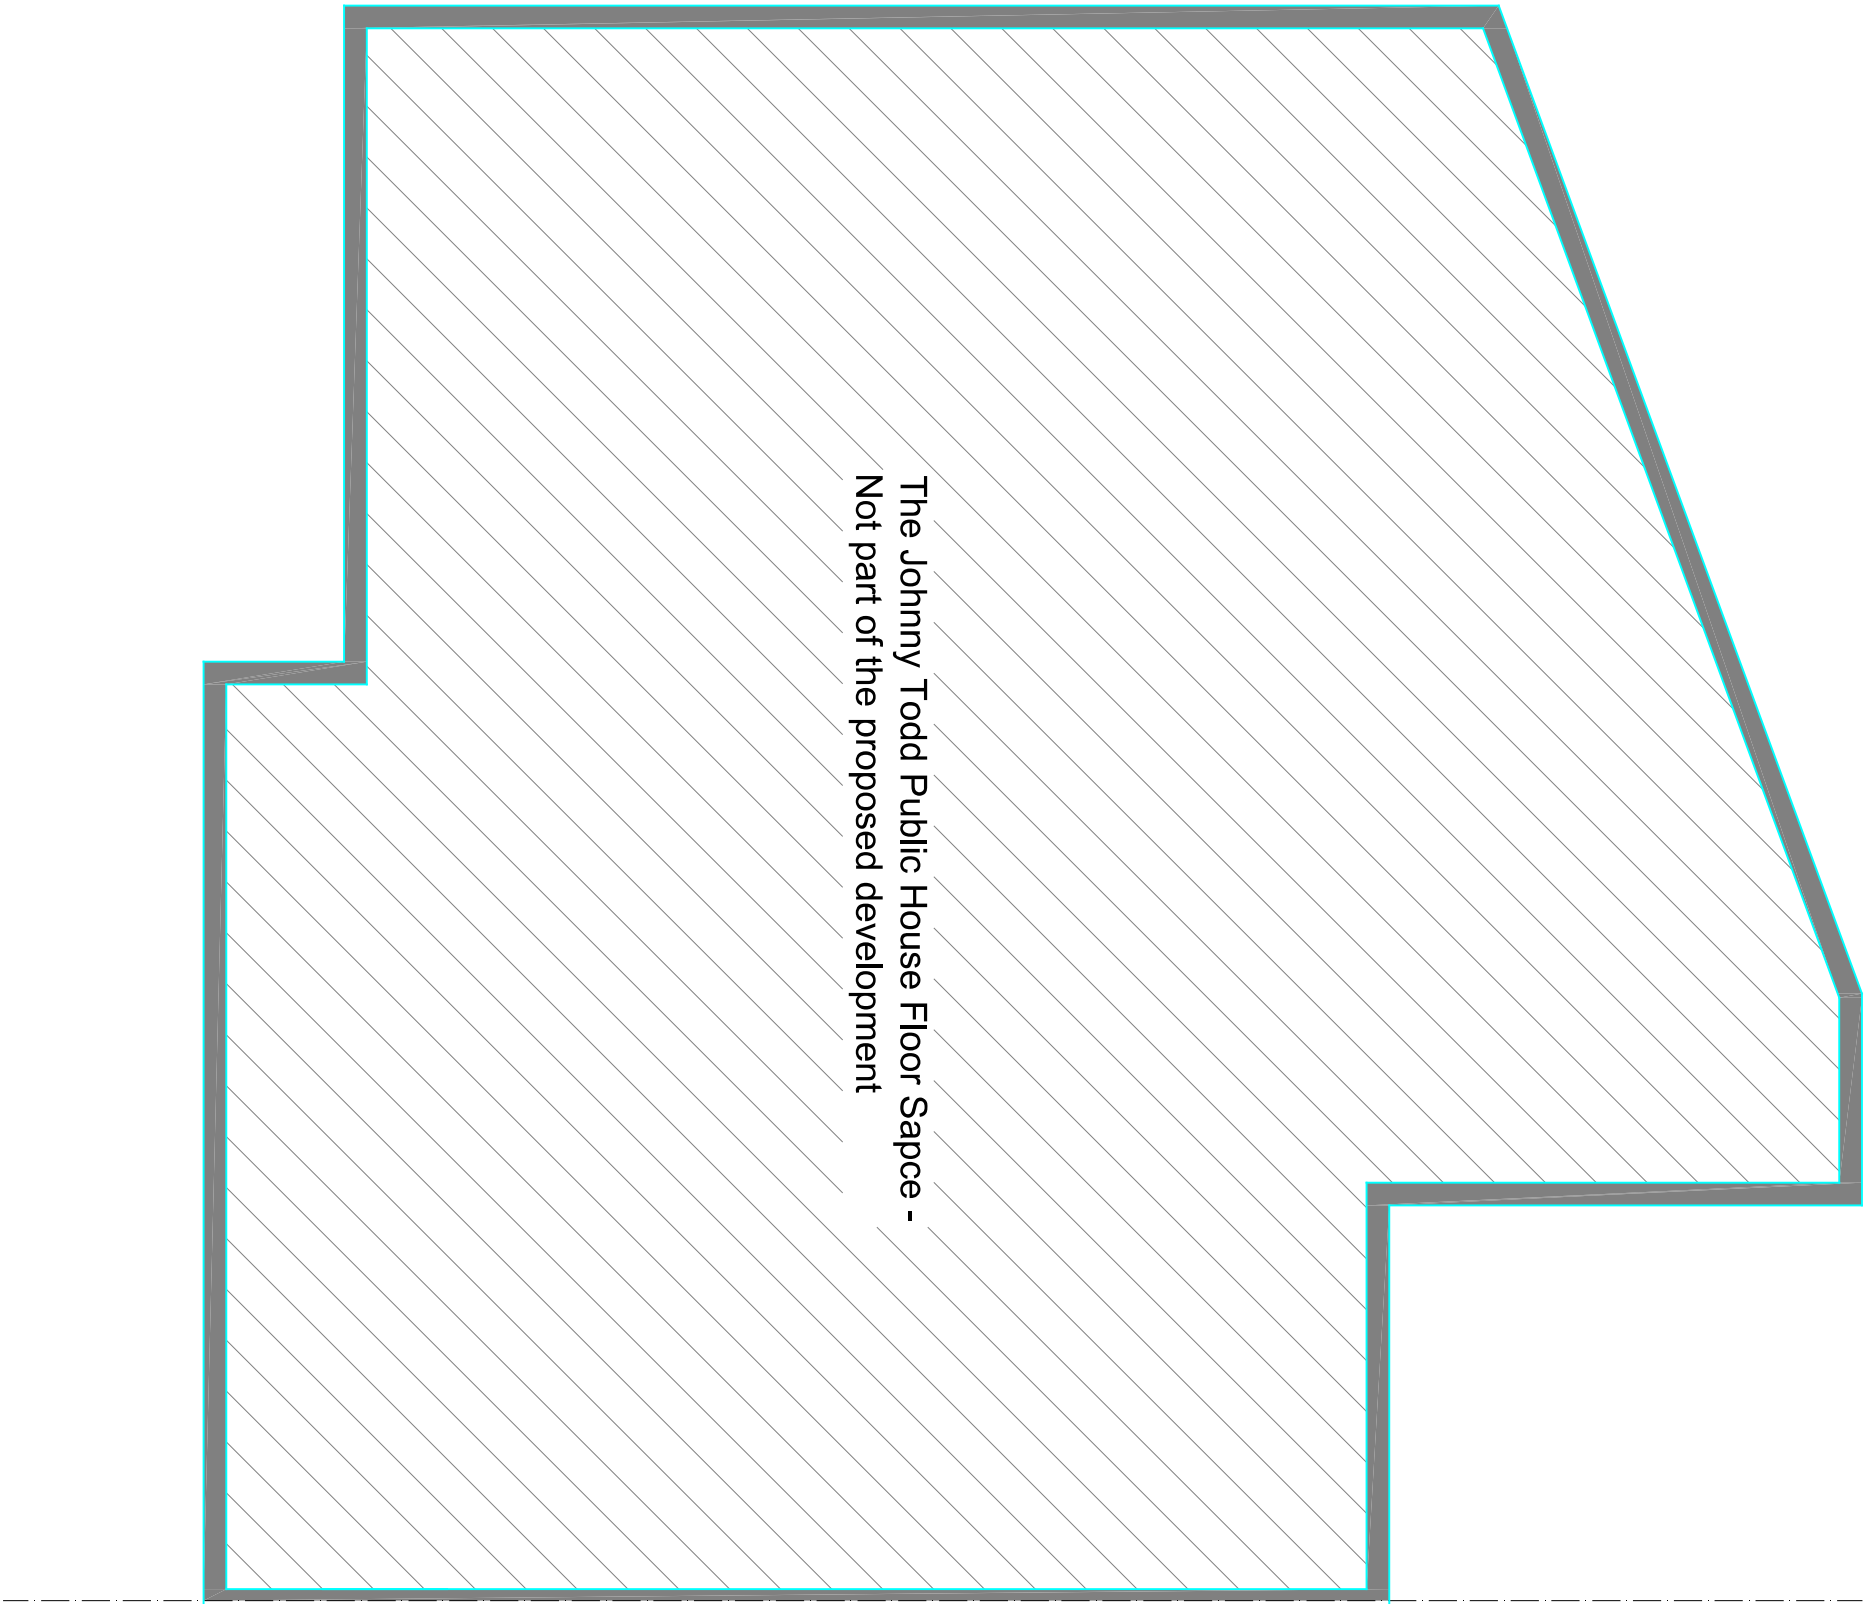
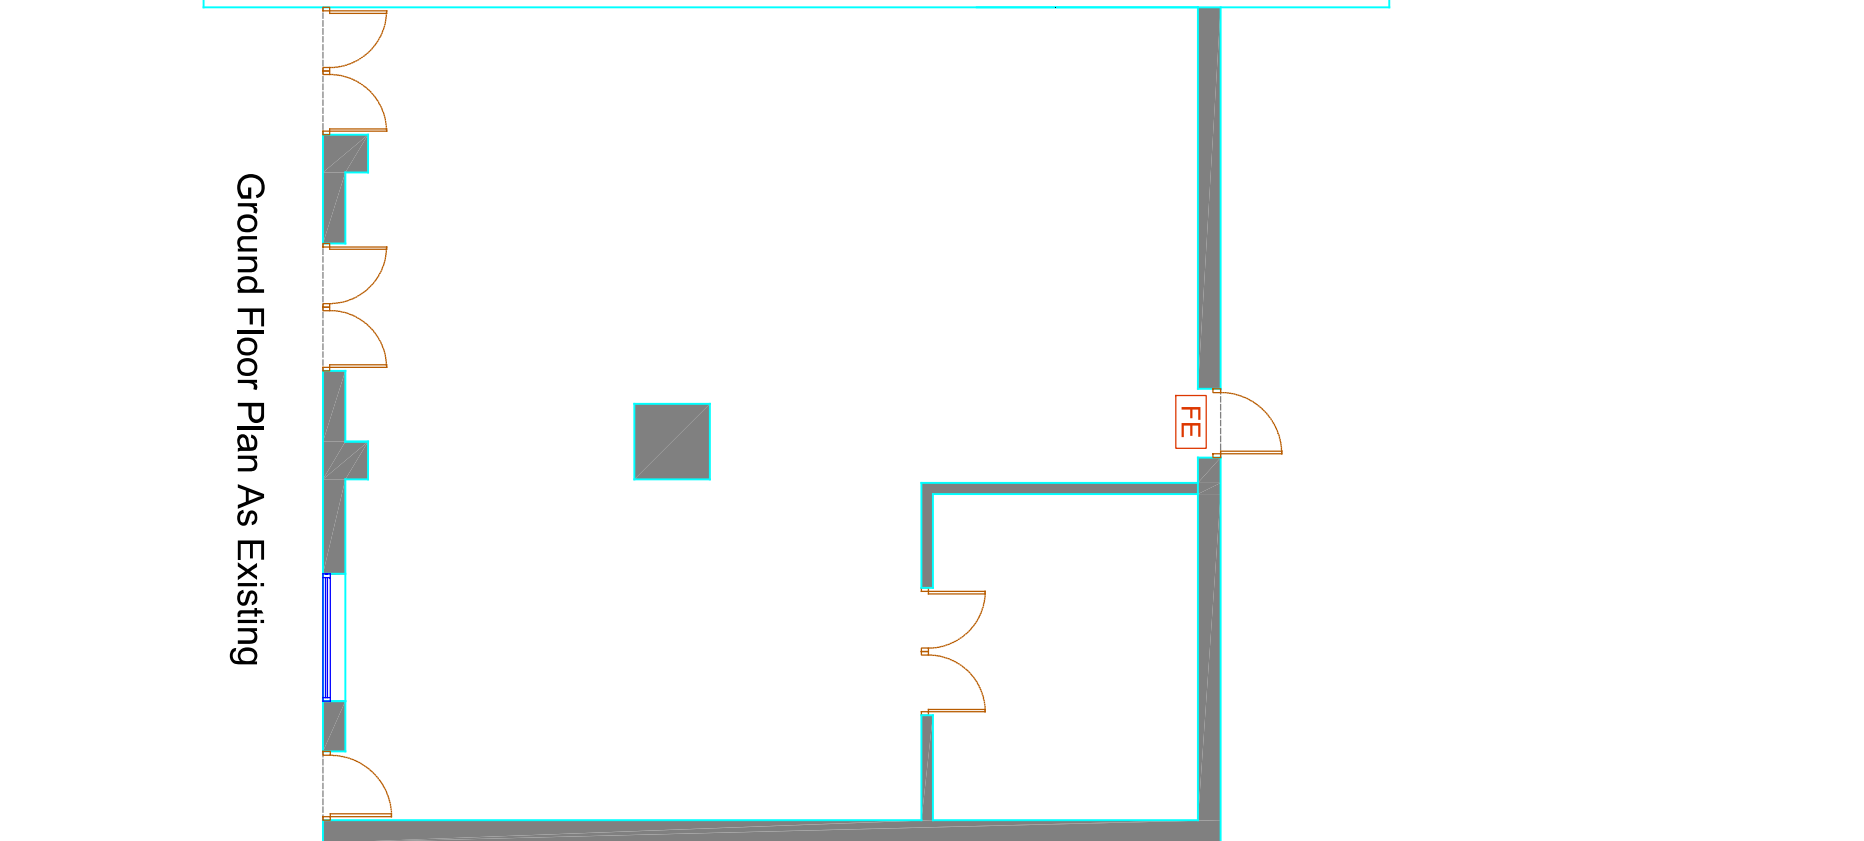
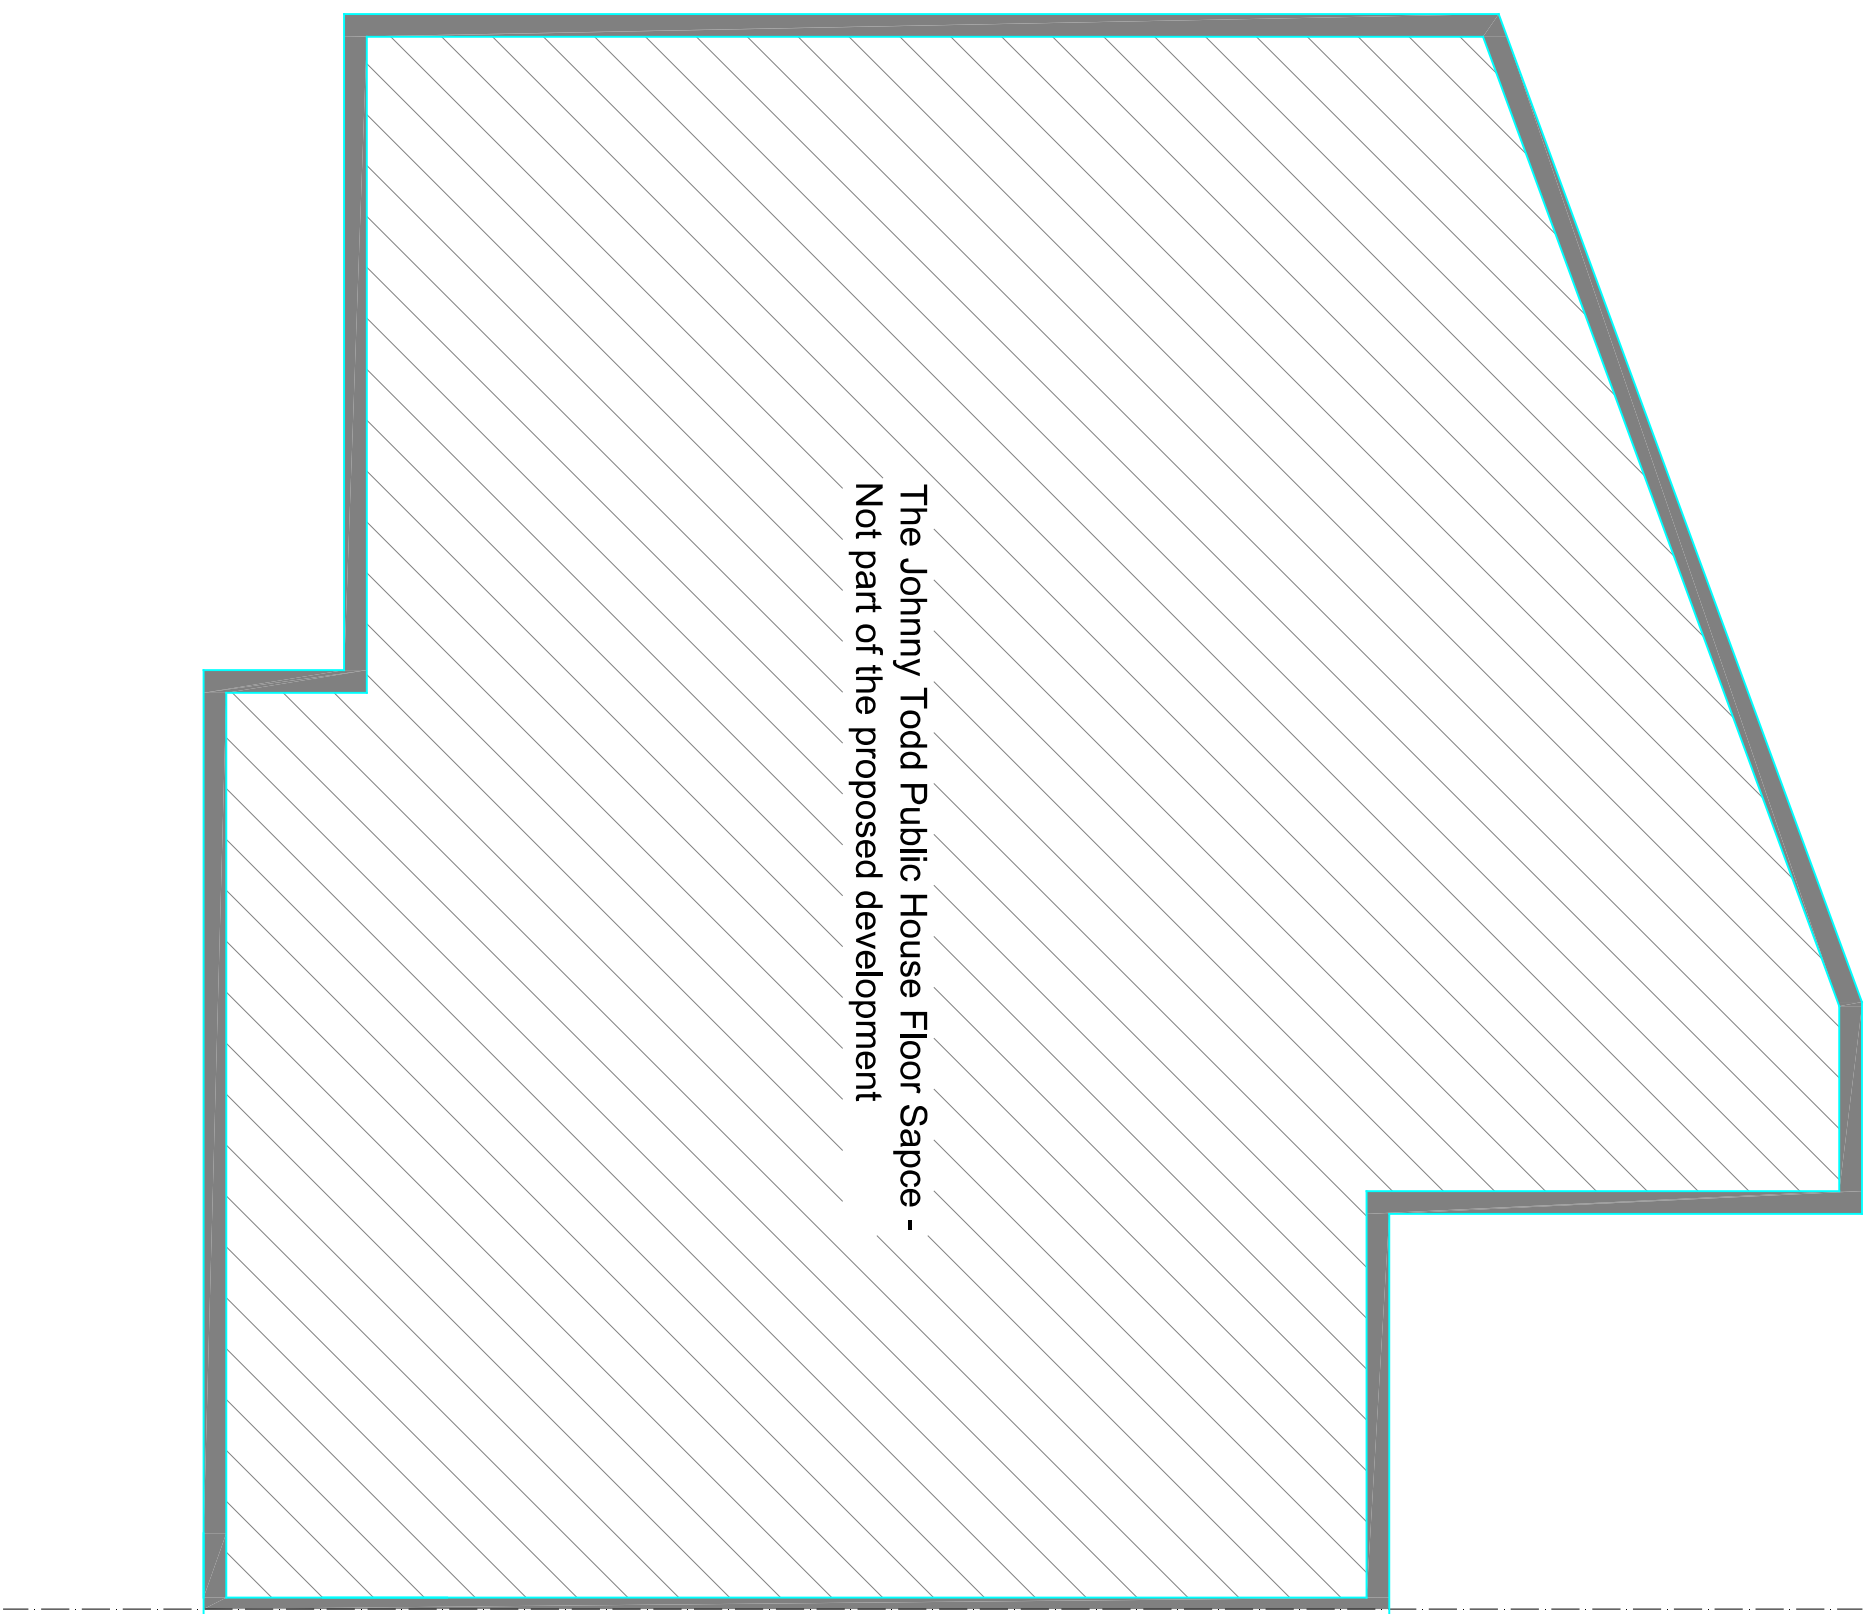
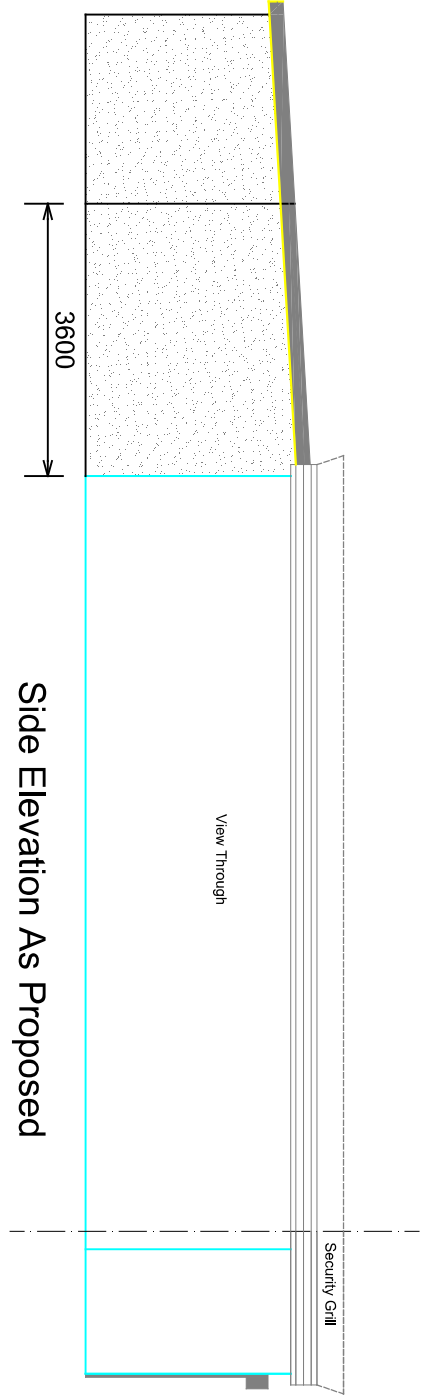
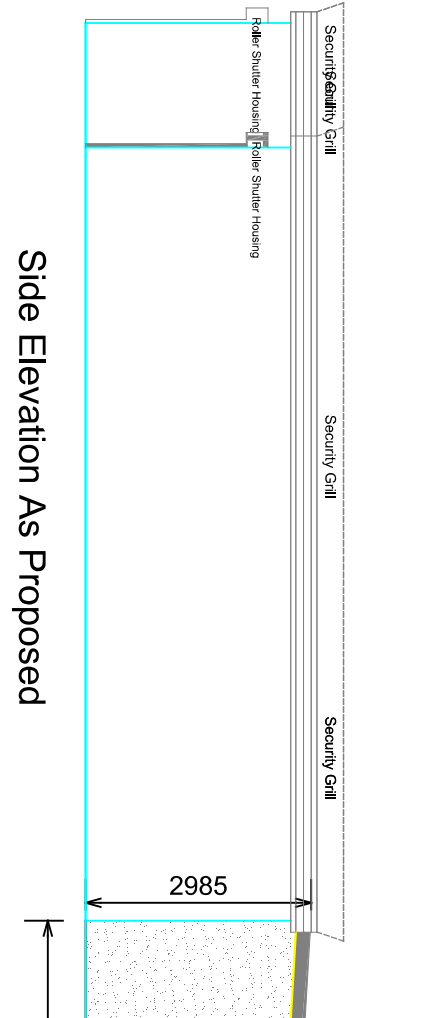
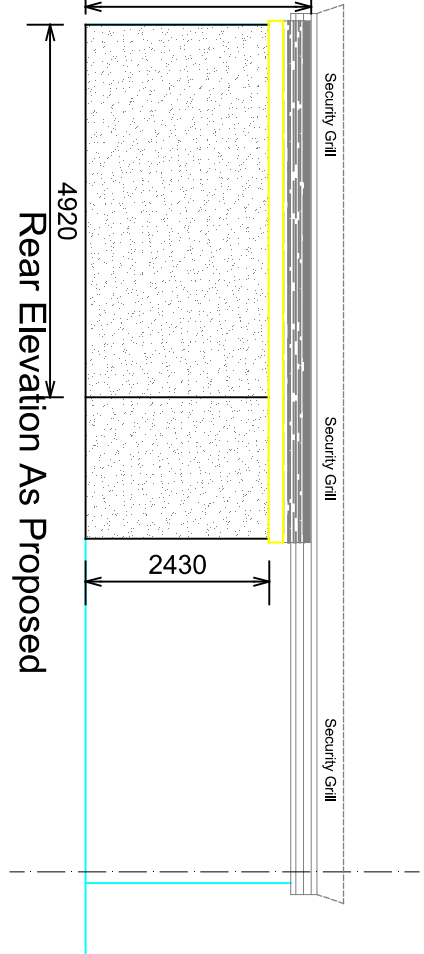
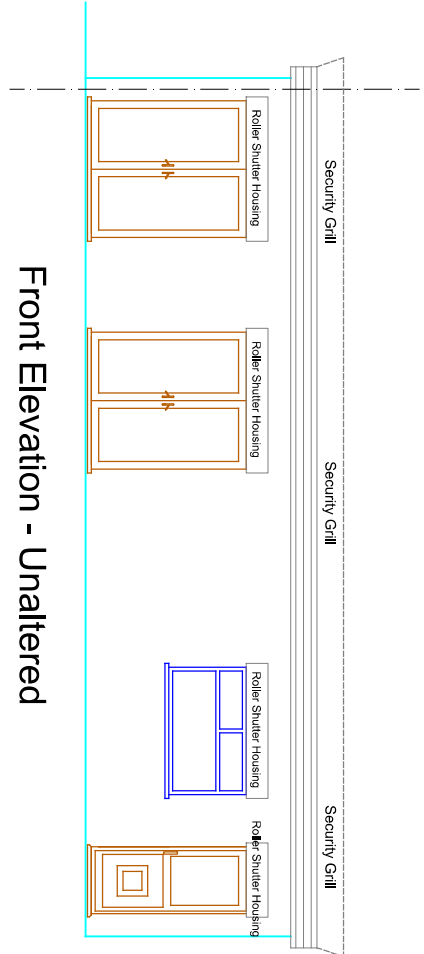
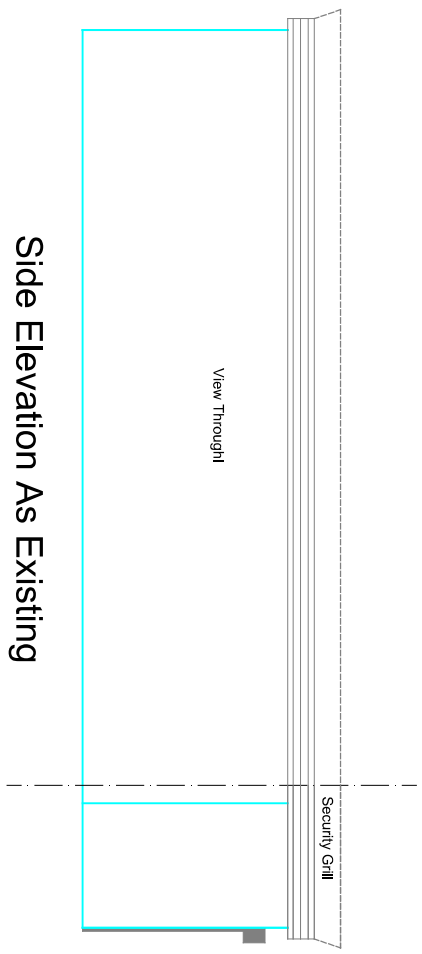
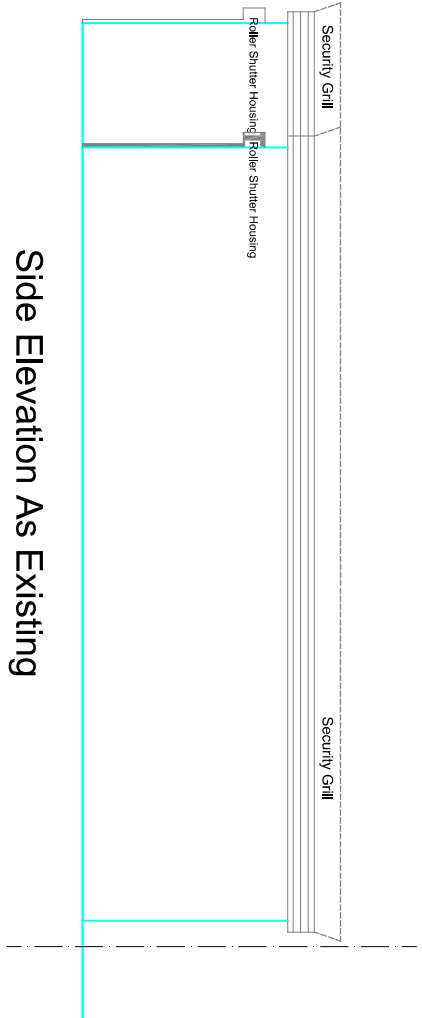
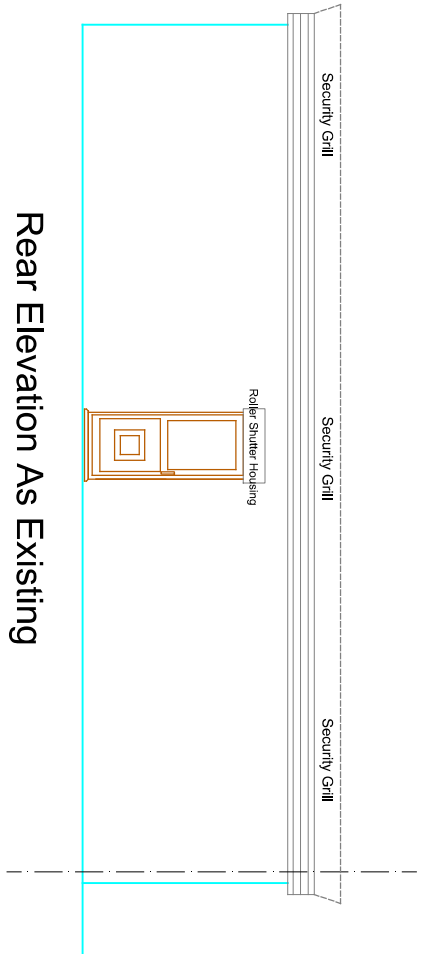
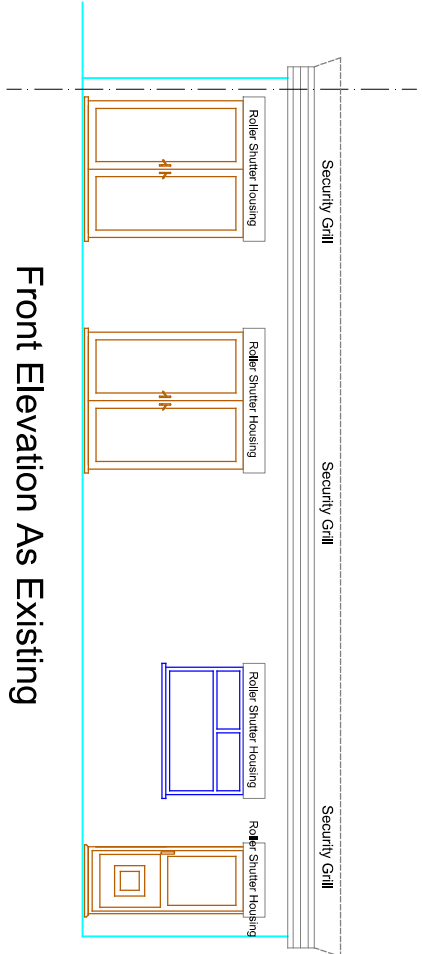


Rev	Description	Date
-----	-------------	------

Project
ERECTOR OF A SINGLE STOREY REAR
EXTENSION TO FORM A SHOP STOREROOM
AT THE JOHNNY TODD, 2 WHITEFIELD
DRIVE, KIRKBY, LIVERPOOL. L32 5TR

Client
MR NESERASA

Contract No.	Dwg. No.	Revision	Scale	1:100	@ A1
	3		By	MCC	Date
		Chkd			OCT 2024

Drawing Title
EXISTING AND PROPOSED PLANS

MAT DESIGN LIMITED
Town Planning & Building Control
Consultants
17 BROOKSIDE AVE
ECCLESTON
ST. HELENS
WA10 4RN
Telephone: 07850203448
E-mail: mikedata@bheyond.co.uk