



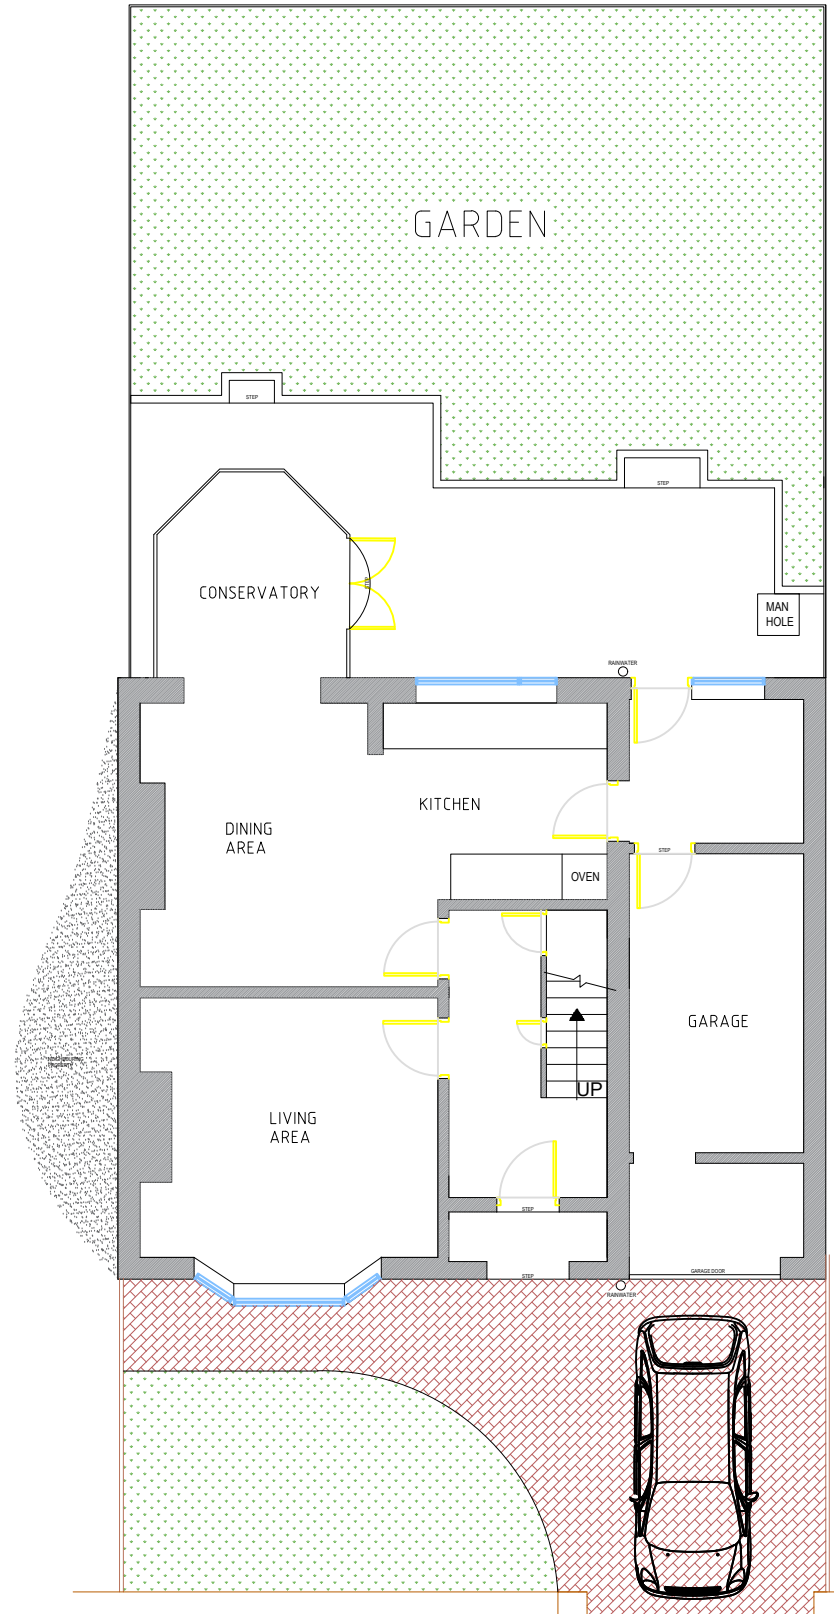

EXISTING GROUND FLOOR

SCALE BAR 1:100 0 1 2 3 4 5 10

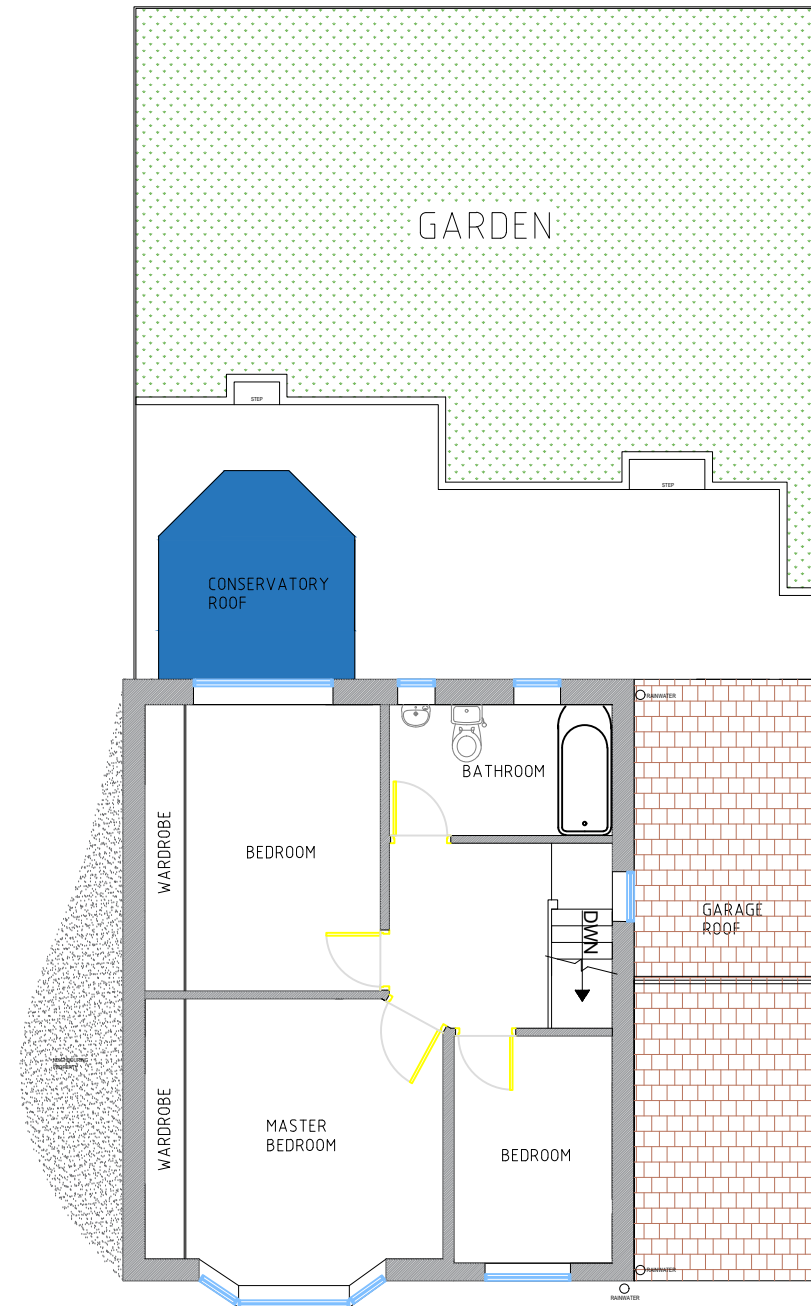

EXISTING FIRST FLOOR

Rev	Description	Date
Project Title		Client
10 Rydal Ave. Prescot		AL
		Description
		Existing Plan
		Scale
		1:100
Date		By
Sept 2022		JW
		Checked
		PJ
Dwg	Rev	Job
01	C	ALO1

