



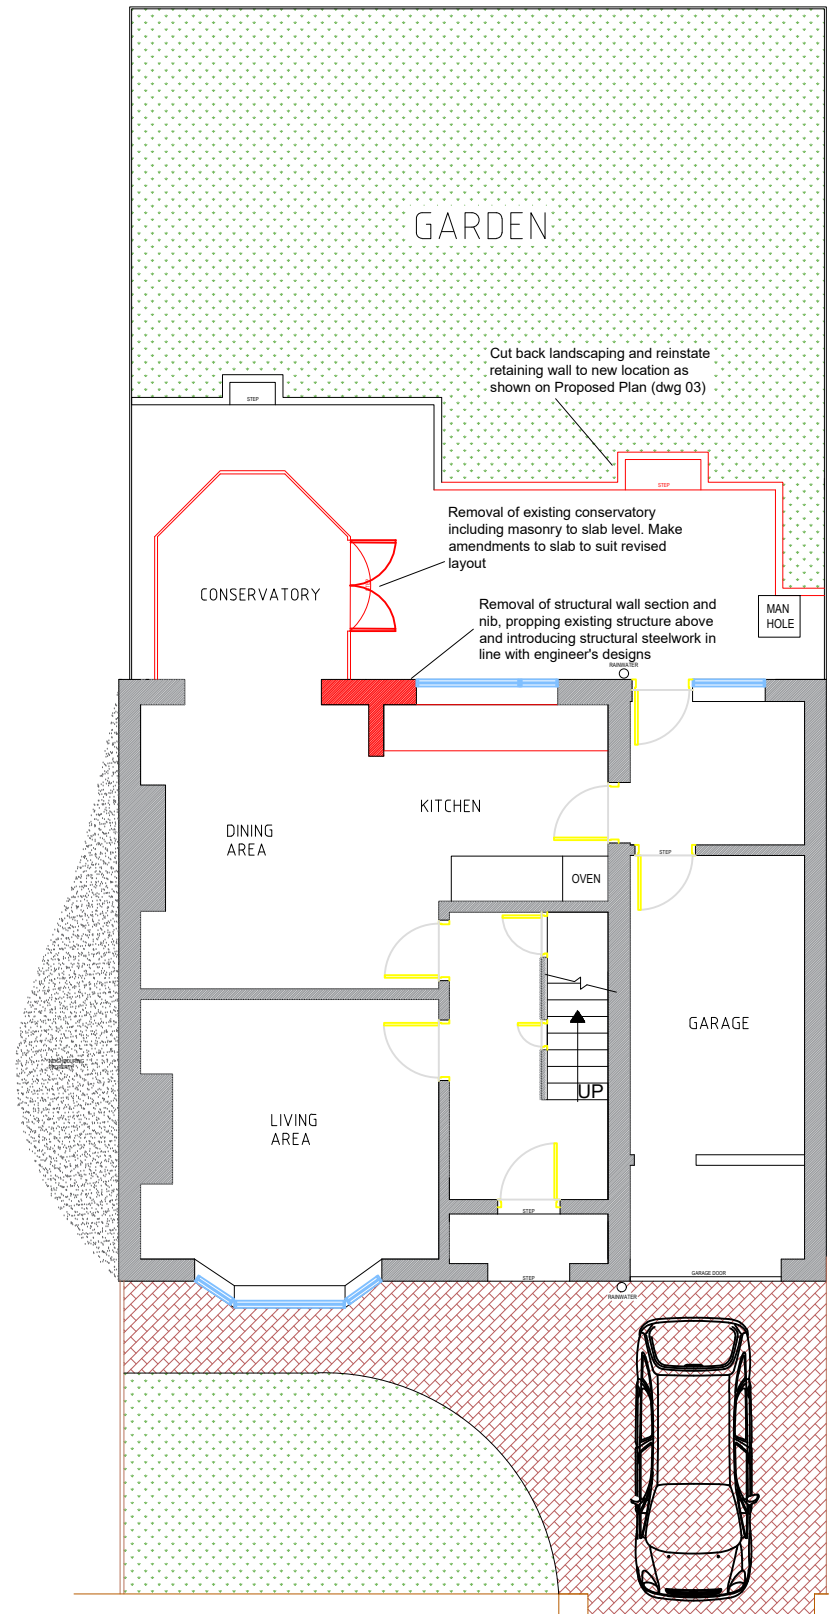


DEMO GROUND FLOOR

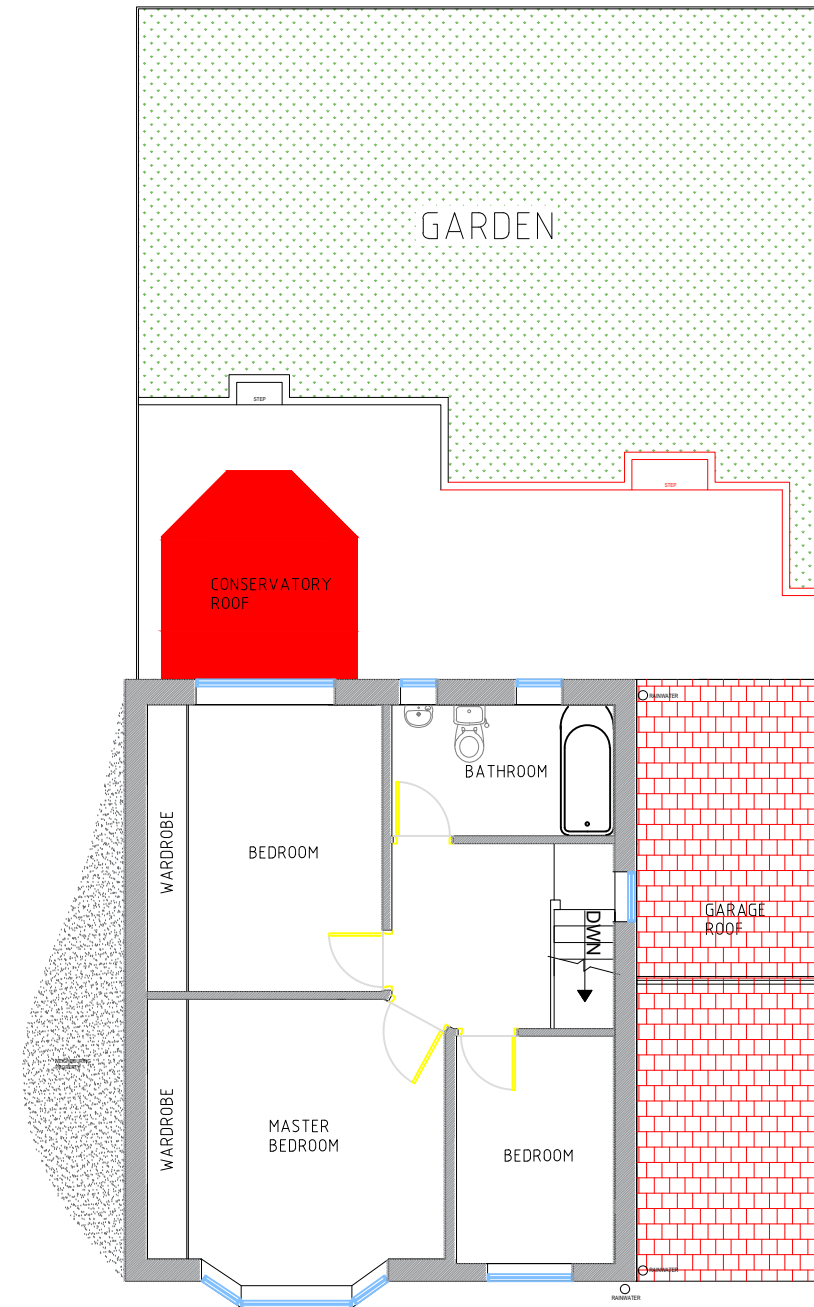

DEMO FIRST FLOOR

SCALE BAR 1:100

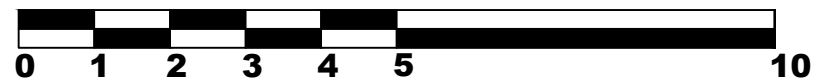

Rev	Description	Date
Project Title		Client
10 Rydal Ave. Prescott		AL
		Description
		Demolition Plan
		Scale
		1:100
Date	By	Checked
Sept 2022	JW	PJ
Dwg	Rev	Job
02	C	ALO1



BWP CONSULTANTS
6 HEWITT STREET
MANCHESTER
M15 4GB
T: +44 (0) 161 236 8133
www.bwpconsultants.co.uk