



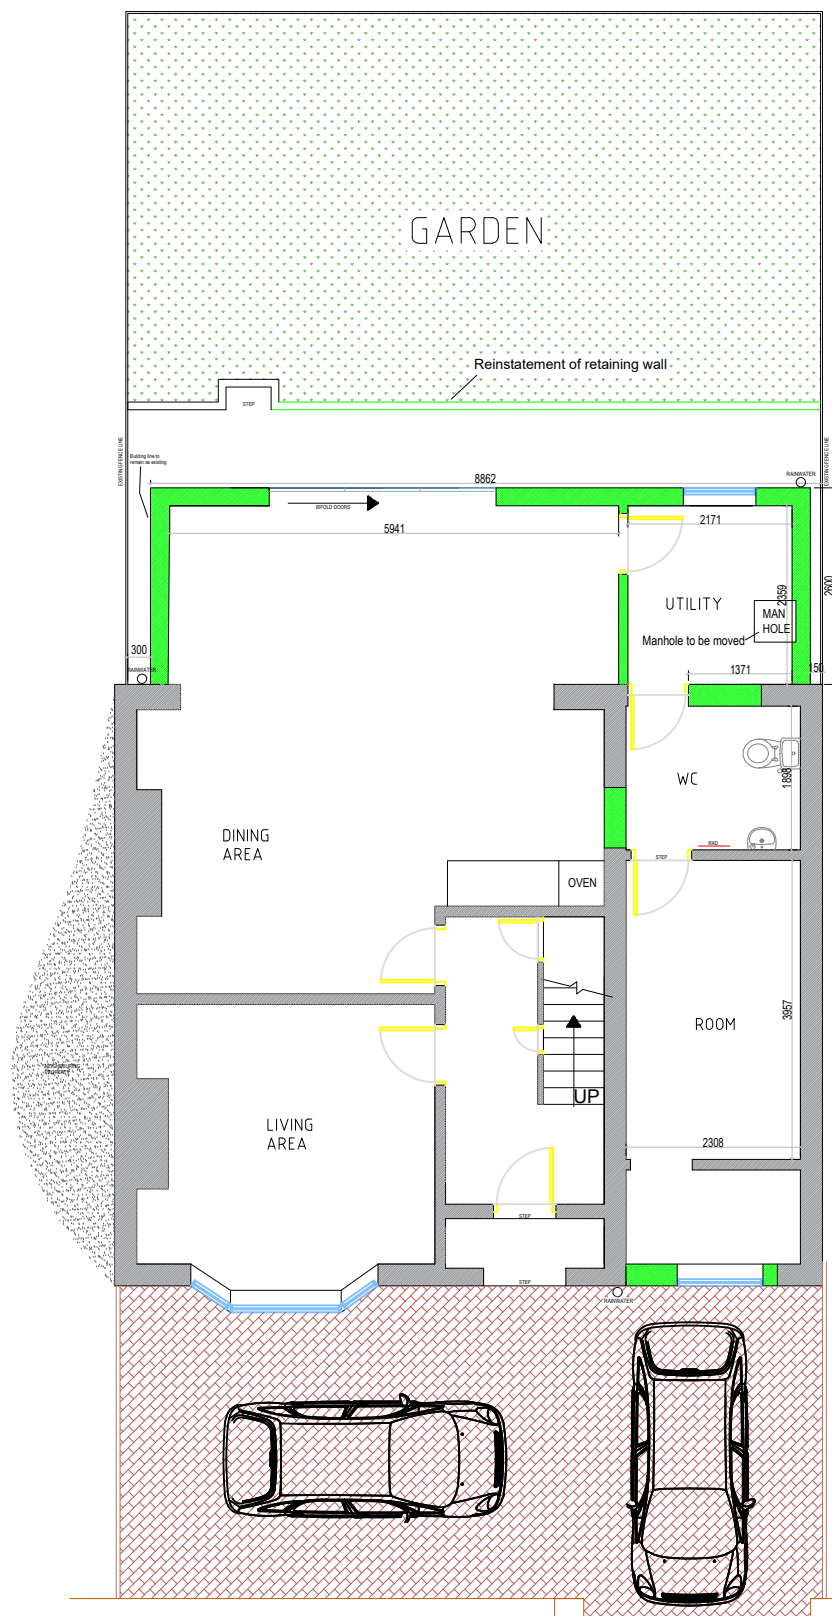

PROPOSED GROUND FLOOR

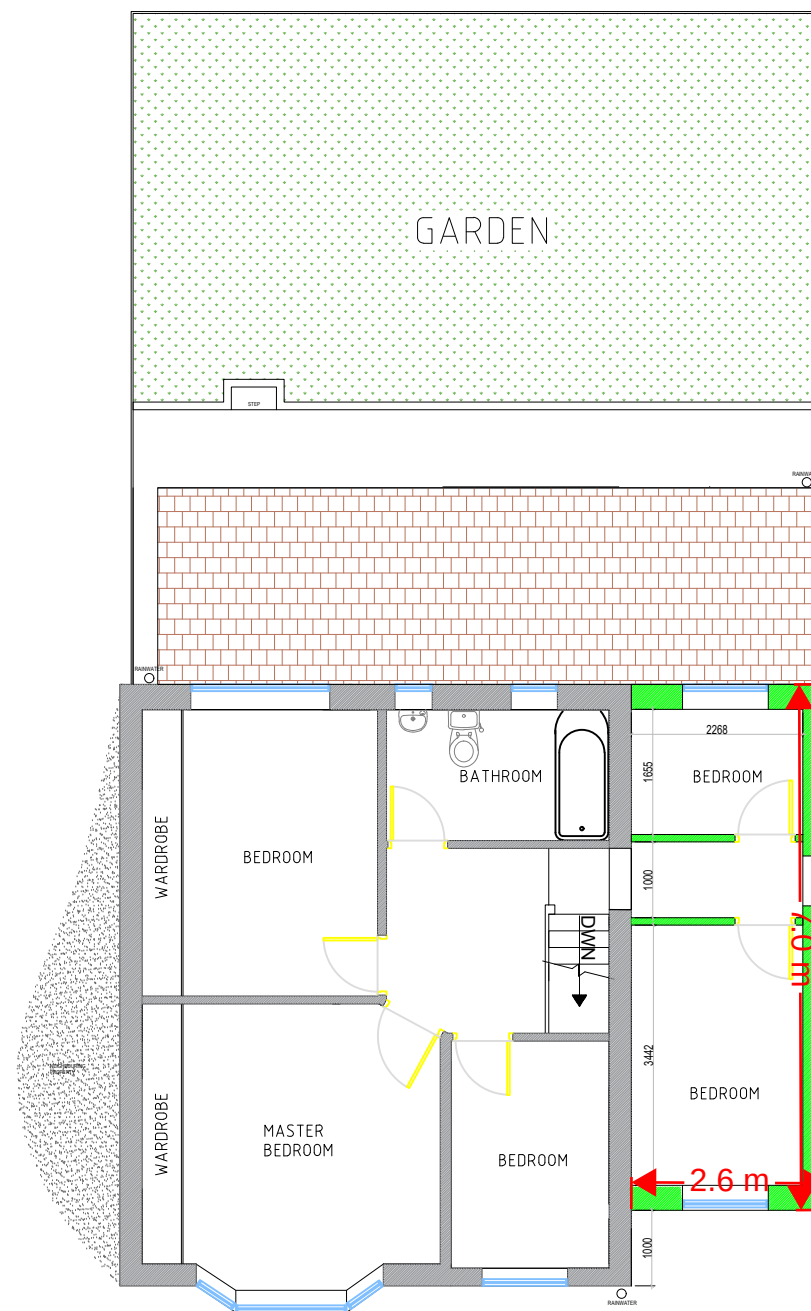

PROPOSED FIRST FLOOR



Rev	Description	Date
Project Title		Client
10 Rydal Ave. Prescot		AL
		Description
		Proposed Plan
		Scale
		1:100
Date		By
Sept 2022		JW
		Checked
		PJ
Dwg	Rev	Job
03	E	ALO1

