


Site Layout - Existing

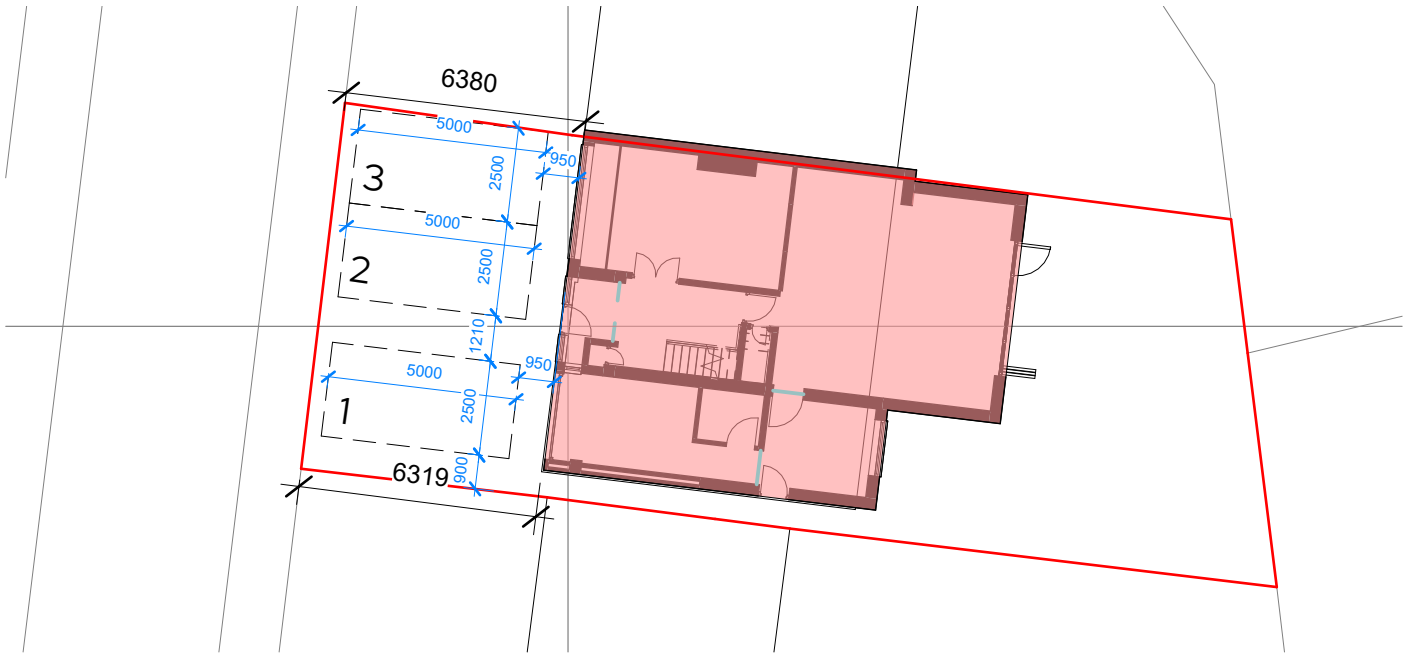

Site Layout - Proposed

Project Title

**68 Milbrook Drive  
L32 1TH**

Client Name

**Jonathan Green**

Project Address

**68 Milbrook Drive, L32 1TH**

Additional Notes

| REV | Date | Description | Issued |
|-----|------|-------------|--------|
|     |      |             |        |

Title

**Site Layout Plan - Existing and Proposed**

Drawing No.

**1335-01-02-001**

| Scale | Date     | Sheet Size | Drawn by | Checked by |
|-------|----------|------------|----------|------------|
| 1:200 | 18/09/25 | A3         | Author   | DB         |