


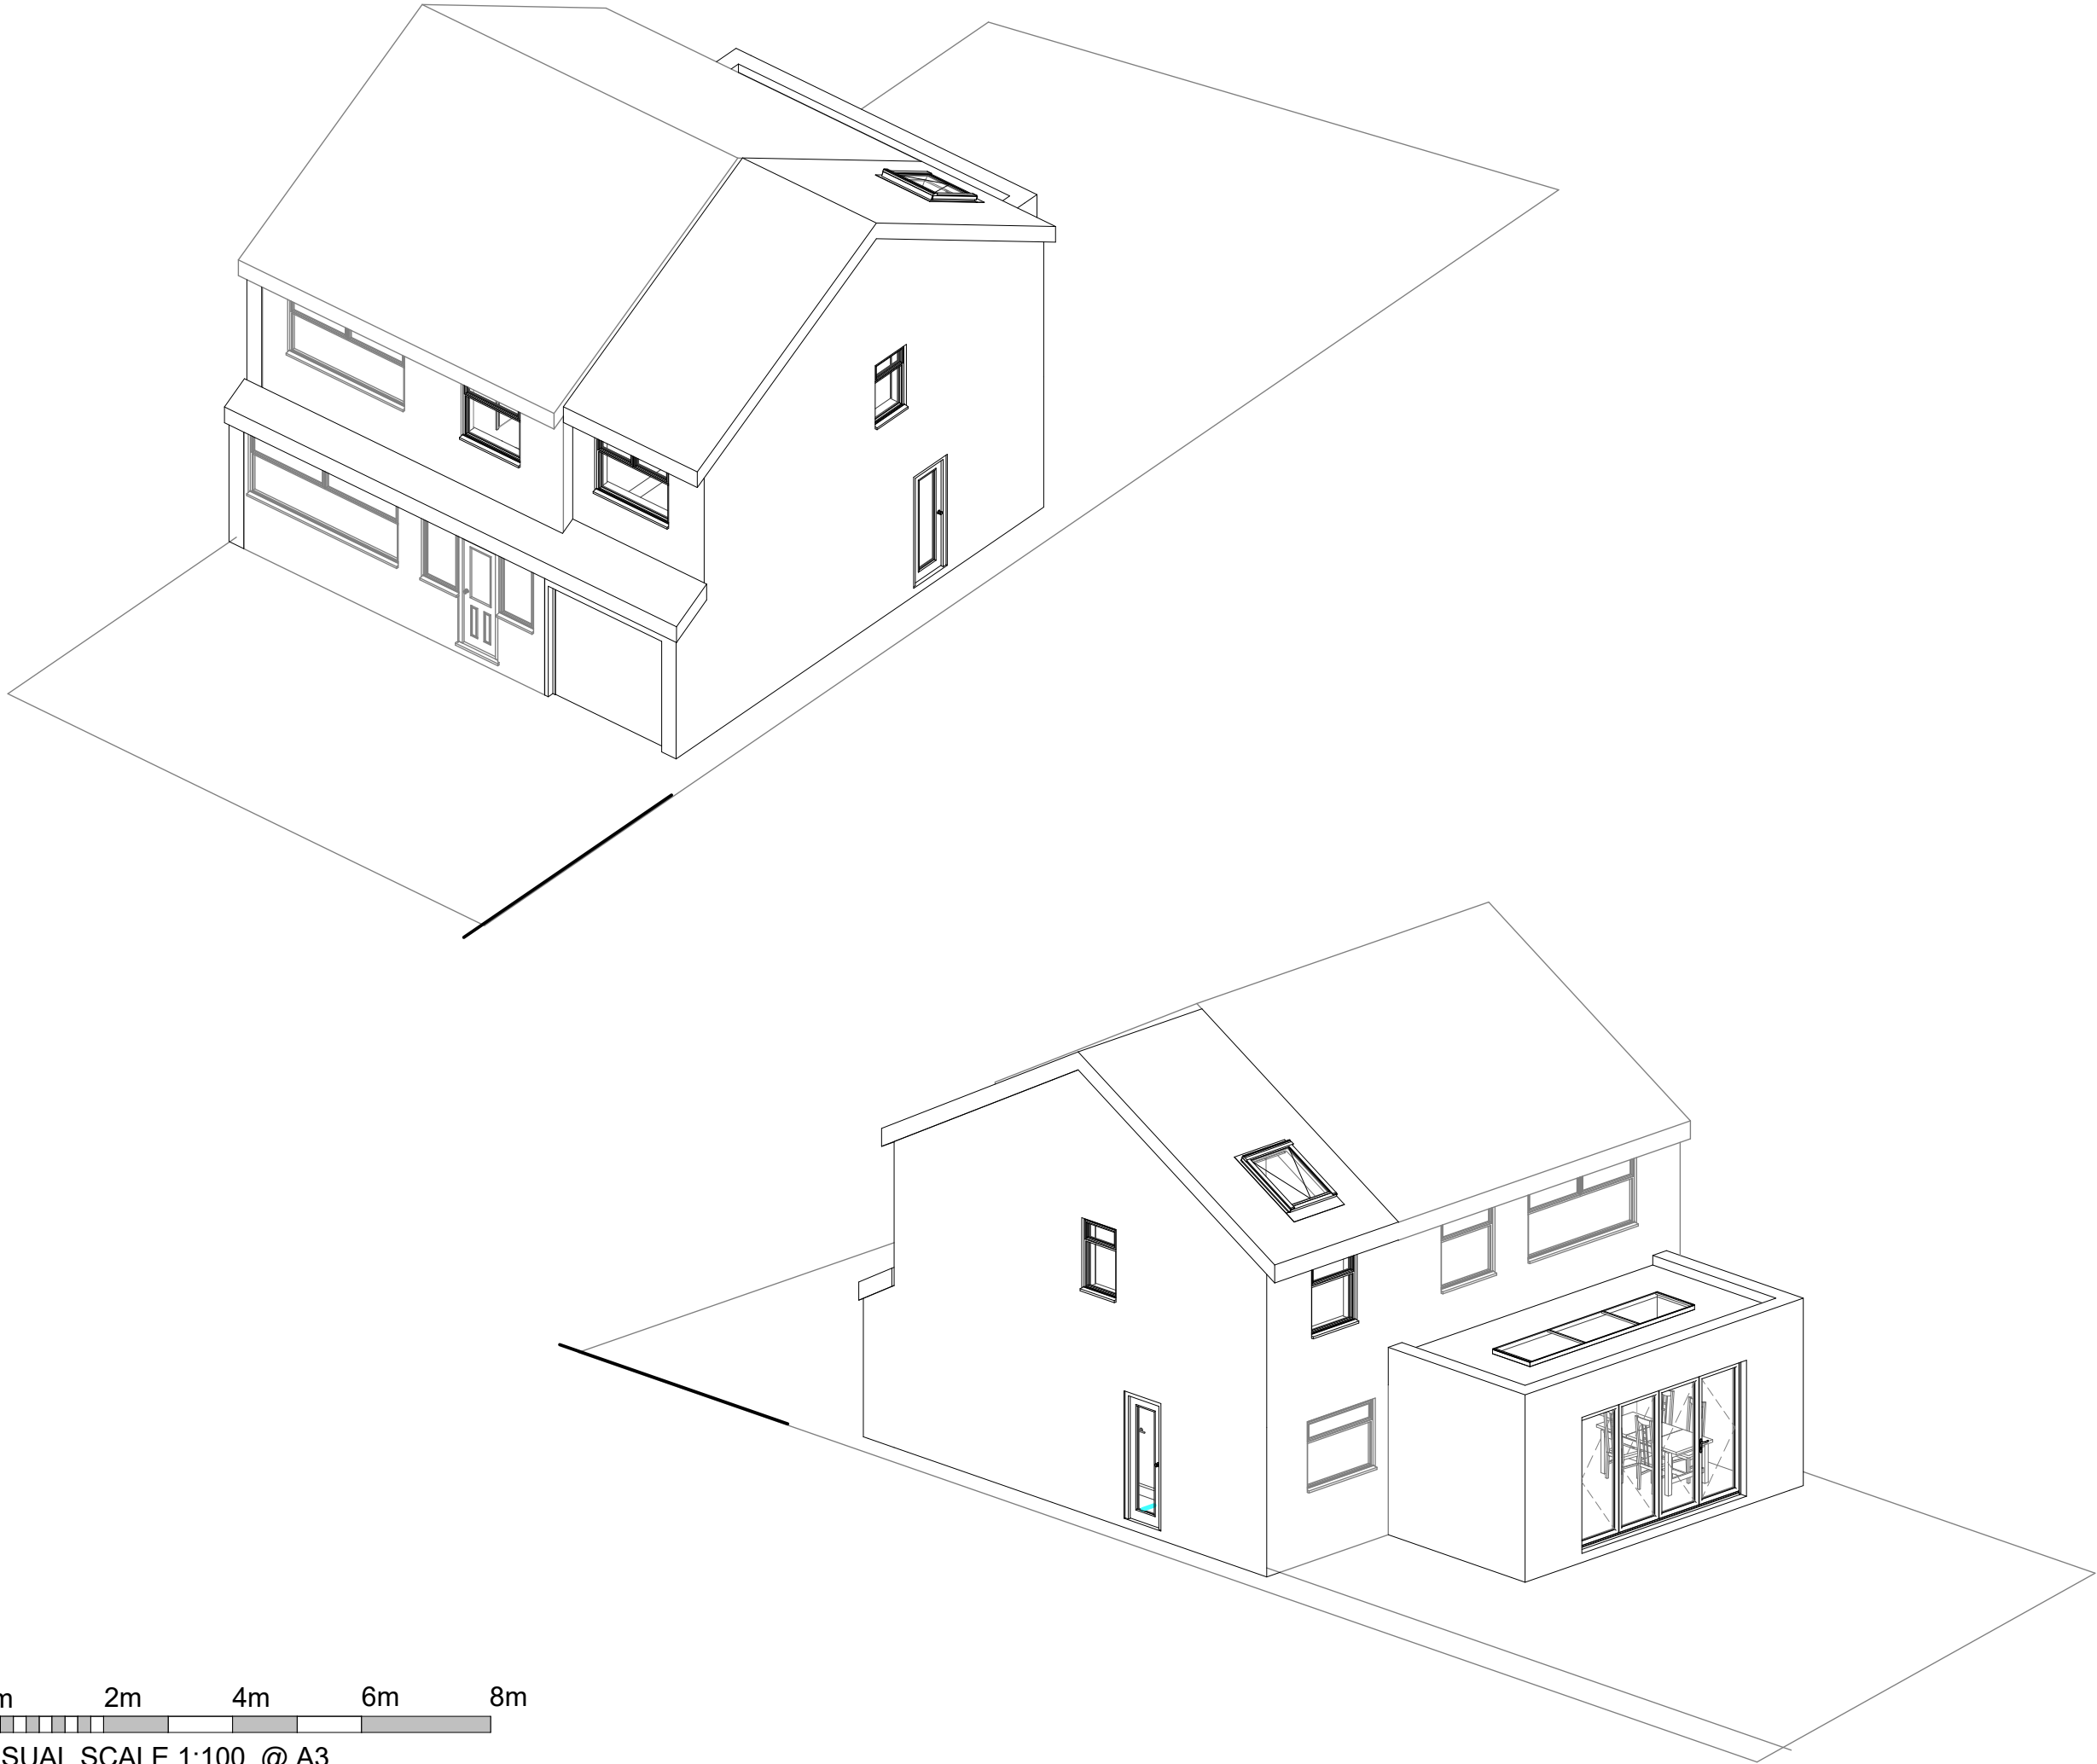

0m 2m 4m 6m 8m
VISUAL SCALE 1:100 @ A3

Project Title
**68 Milbrook Drive
L32 1TH**

Client Name
Jonathan Green

Project Address
68 Milbrook Drive, L32 1TH

Additional Notes

REV	Date	Description	Issued

Title
3D ISO - Proposed

Drawing No.
1335-01-04-010

Scale	Date	Sheet Size	Drawn by	Checked by
	18/09/25	A3	JA	DB