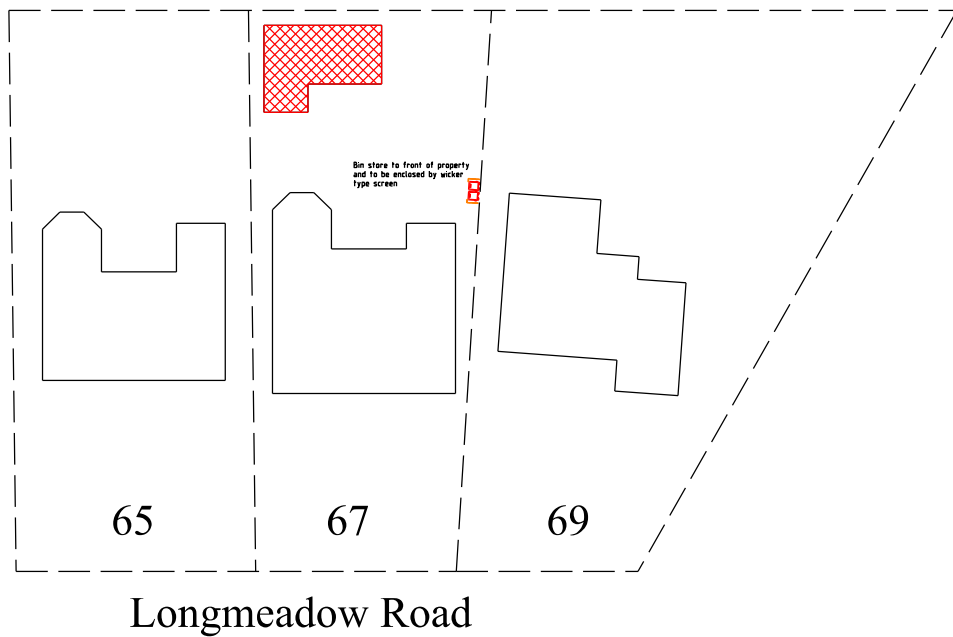


SCALE 1:500

© Copyright Designs In C.A.D.
This drawing and any of the detail thereon remain at all times the
property of Designs in C.A.D. and must not be copied
in whole or part without the written permission of the company

Rev	Amendment	Date
-----	-----------	------

Designs in C. A. D.
0151 548 9078
07740 174377
tony@designsincad.co.uk

CLIENT
Mark Pinnington
67 Longmeadow Road
Prescot
L34 0

PROJECT
Street veiw

DATE	SCALE	DWG No
15-03-21	1:500	1111/A4
DRAWN	CHECKED	REV
T. Davies		