


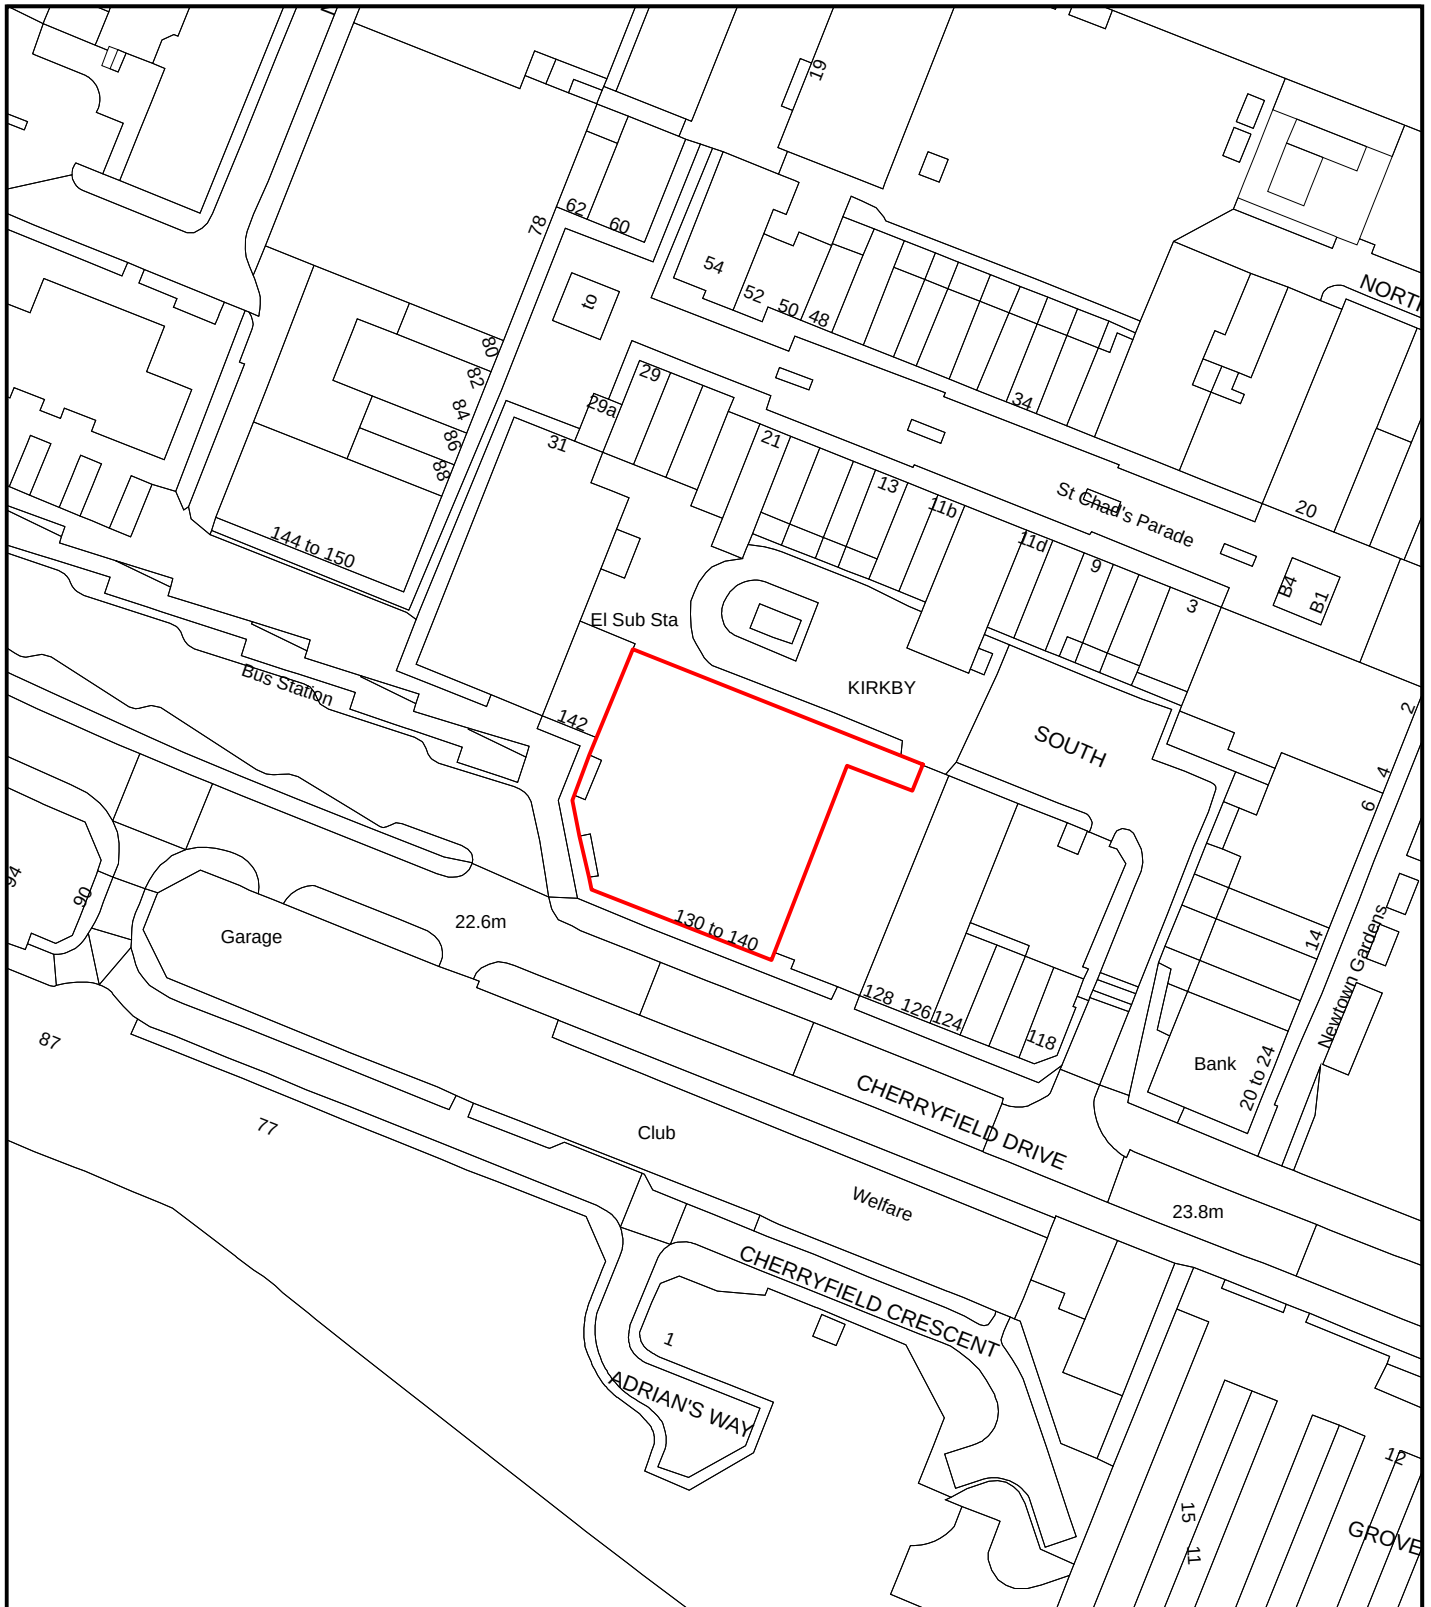

Reproduced from the Ordnance Survey Mapping with the permission of the Controller of Her Majesty's Stationery Office © Crown Copyright
 Unauthorised Reproduction infringes Crown Copyright and may lead to Prosecution or civil Proceedings. Knowsley MBC. 100017655

**132 CHERRYFIELD DRIVE
KIRKBY**

Drawn	SH
Date	04/01/2022
Scale	1:1250

Drawing No.	AS/001/2022
Other No.	NONE



METROPOLITAN
Borough of Knowsley

Assets Service

Municipal Building,
Archway Road,
Huyton, L36 9UX

