
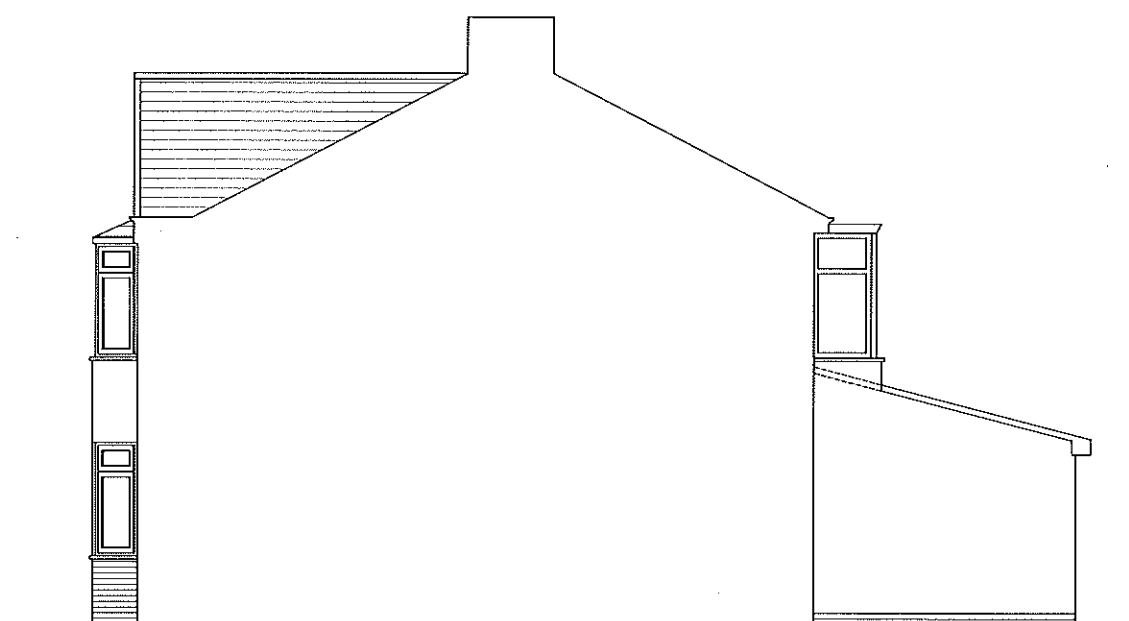


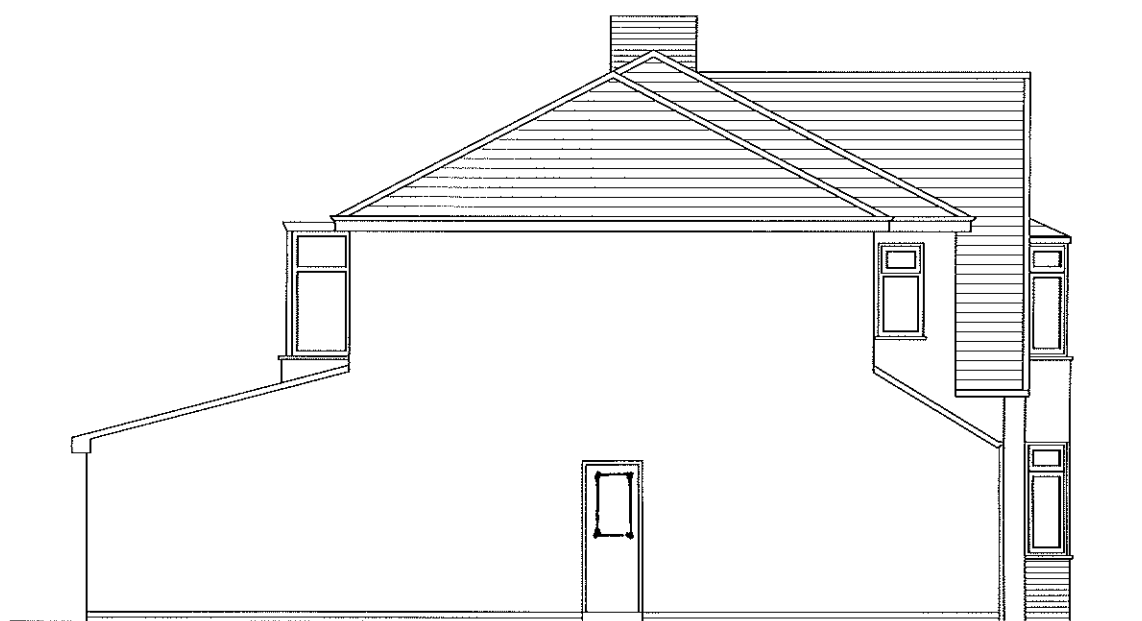

0 1 2 3 4 5 6 7

2 3 4 5 6

PROPOSED ELEVATIONS

Notes

Issue

Client

Structural Engineer

Project Manager

Building Contractor

QS

Fire Officer

Planning	
----------	--

Building Control

Revisions

Contract

PROPOSED EXTENSION TO 1 BLACKBURN DRIVE,
L25 0QE

Drawing Title

PROPOSED ELEVATIONS

John J. White Architect
B.A. Dip. Arch. A.R.B.
39 Mersey Road Liverpool L17 6AG
Tel/Fax 0151 474 4701 Mob 07711 506988
Email john.white39@blueyonder.co.uk

Scale
1"=100'
@ A2

Date
Nov
2022

Drawing number	6
----------------	---

revision