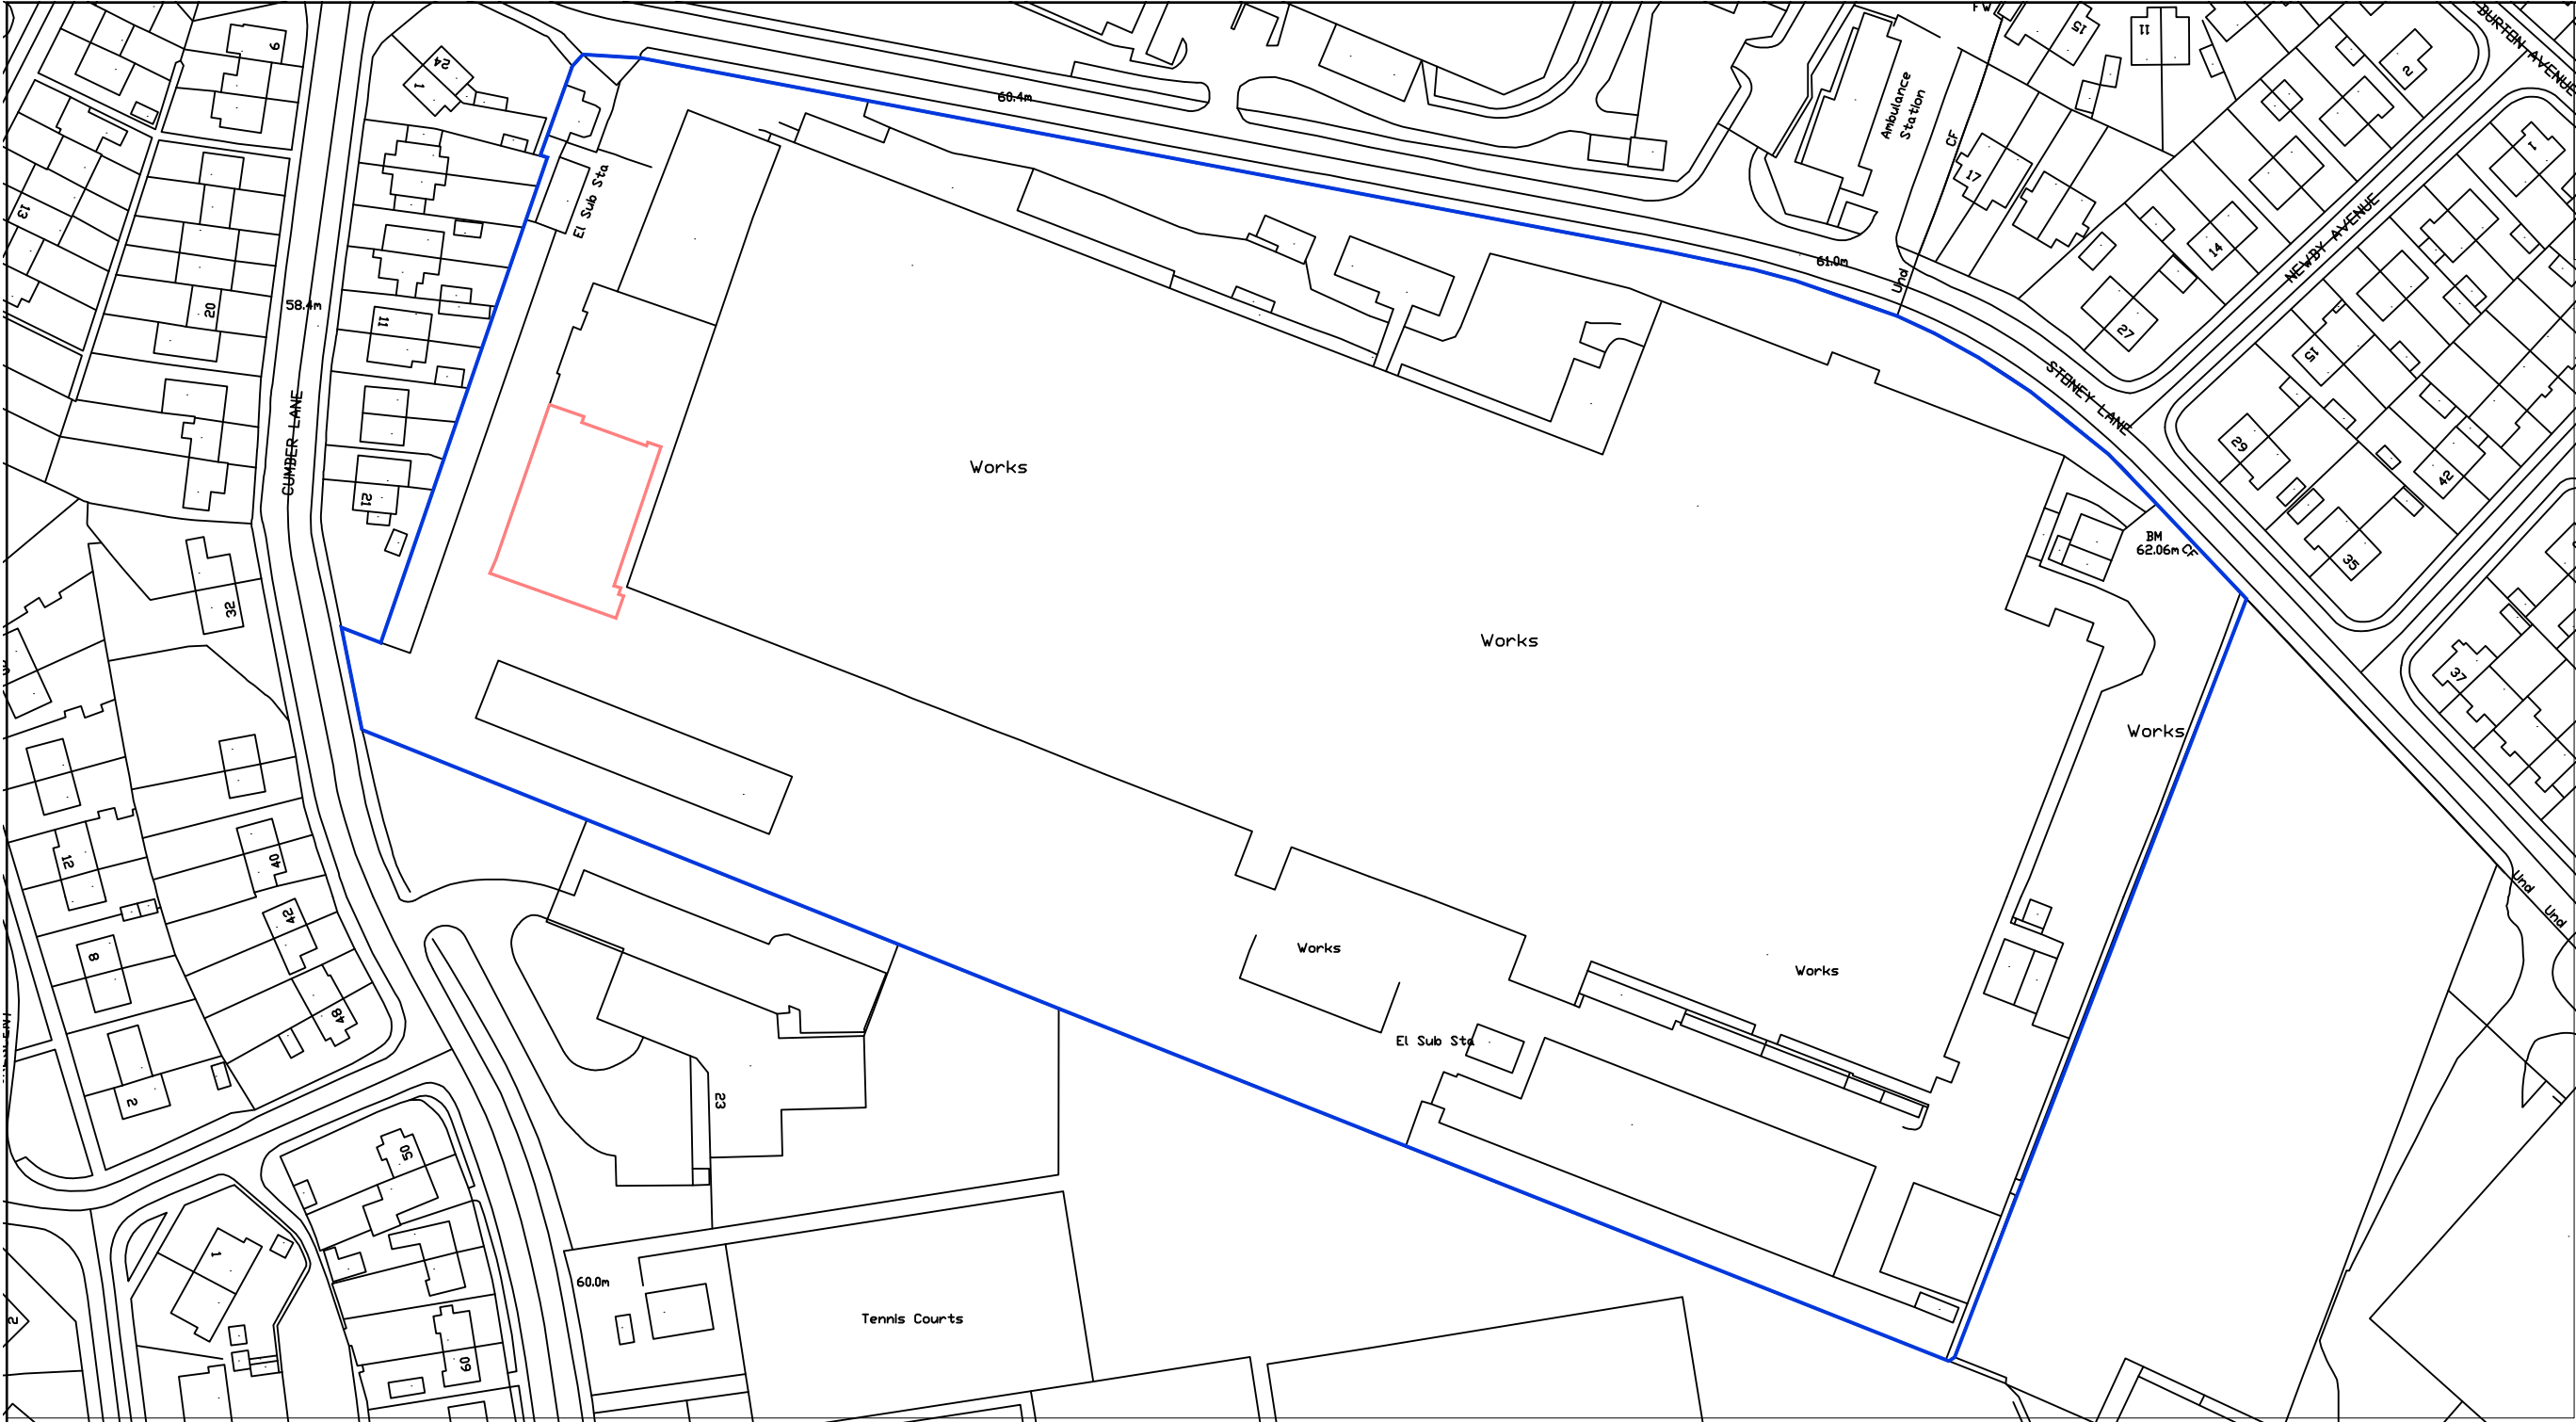


Project
**THE FORMATION OF A NEW OPENING, EXTERNAL ALTERATIONS
AND ROLLER SHUTTER SECURITY DOOR AT THE GLEN DIMPLEX
SITE - STONEY LANE, PRESCOT. L35 2XW**

Client
MR PAUL FENNICHIE - GLEN DIMPLEX

Contract. No.	Drg. No.	Revision	Scale	1:1250	@ A3
	1		By	MCC	Date
			Chkd		FEB 2022

Drawing Title
SITE LOCATION PLAN

MAT Design Limited
Town Planning & Building
Control Consultants

17 BROOKSIDE AVE
ECCLESTON
ST. HELENS
WA10 4RN

Telephone:078502034482
E-mail:miketa@blueyonder.co.uk