


KEY

- TG

TOUGHENED GLASS
- OG

OBSCURE GLAZING
- ES

EMERGENCY ESCAPE
- GUARD RAIL FITTED IN FIRST FLOOR OPENING REVEALS AS SHOWN, SITE INSTALLED AT 1015MM ABOVE FFL. REFER TO STANDARD DETAILS.

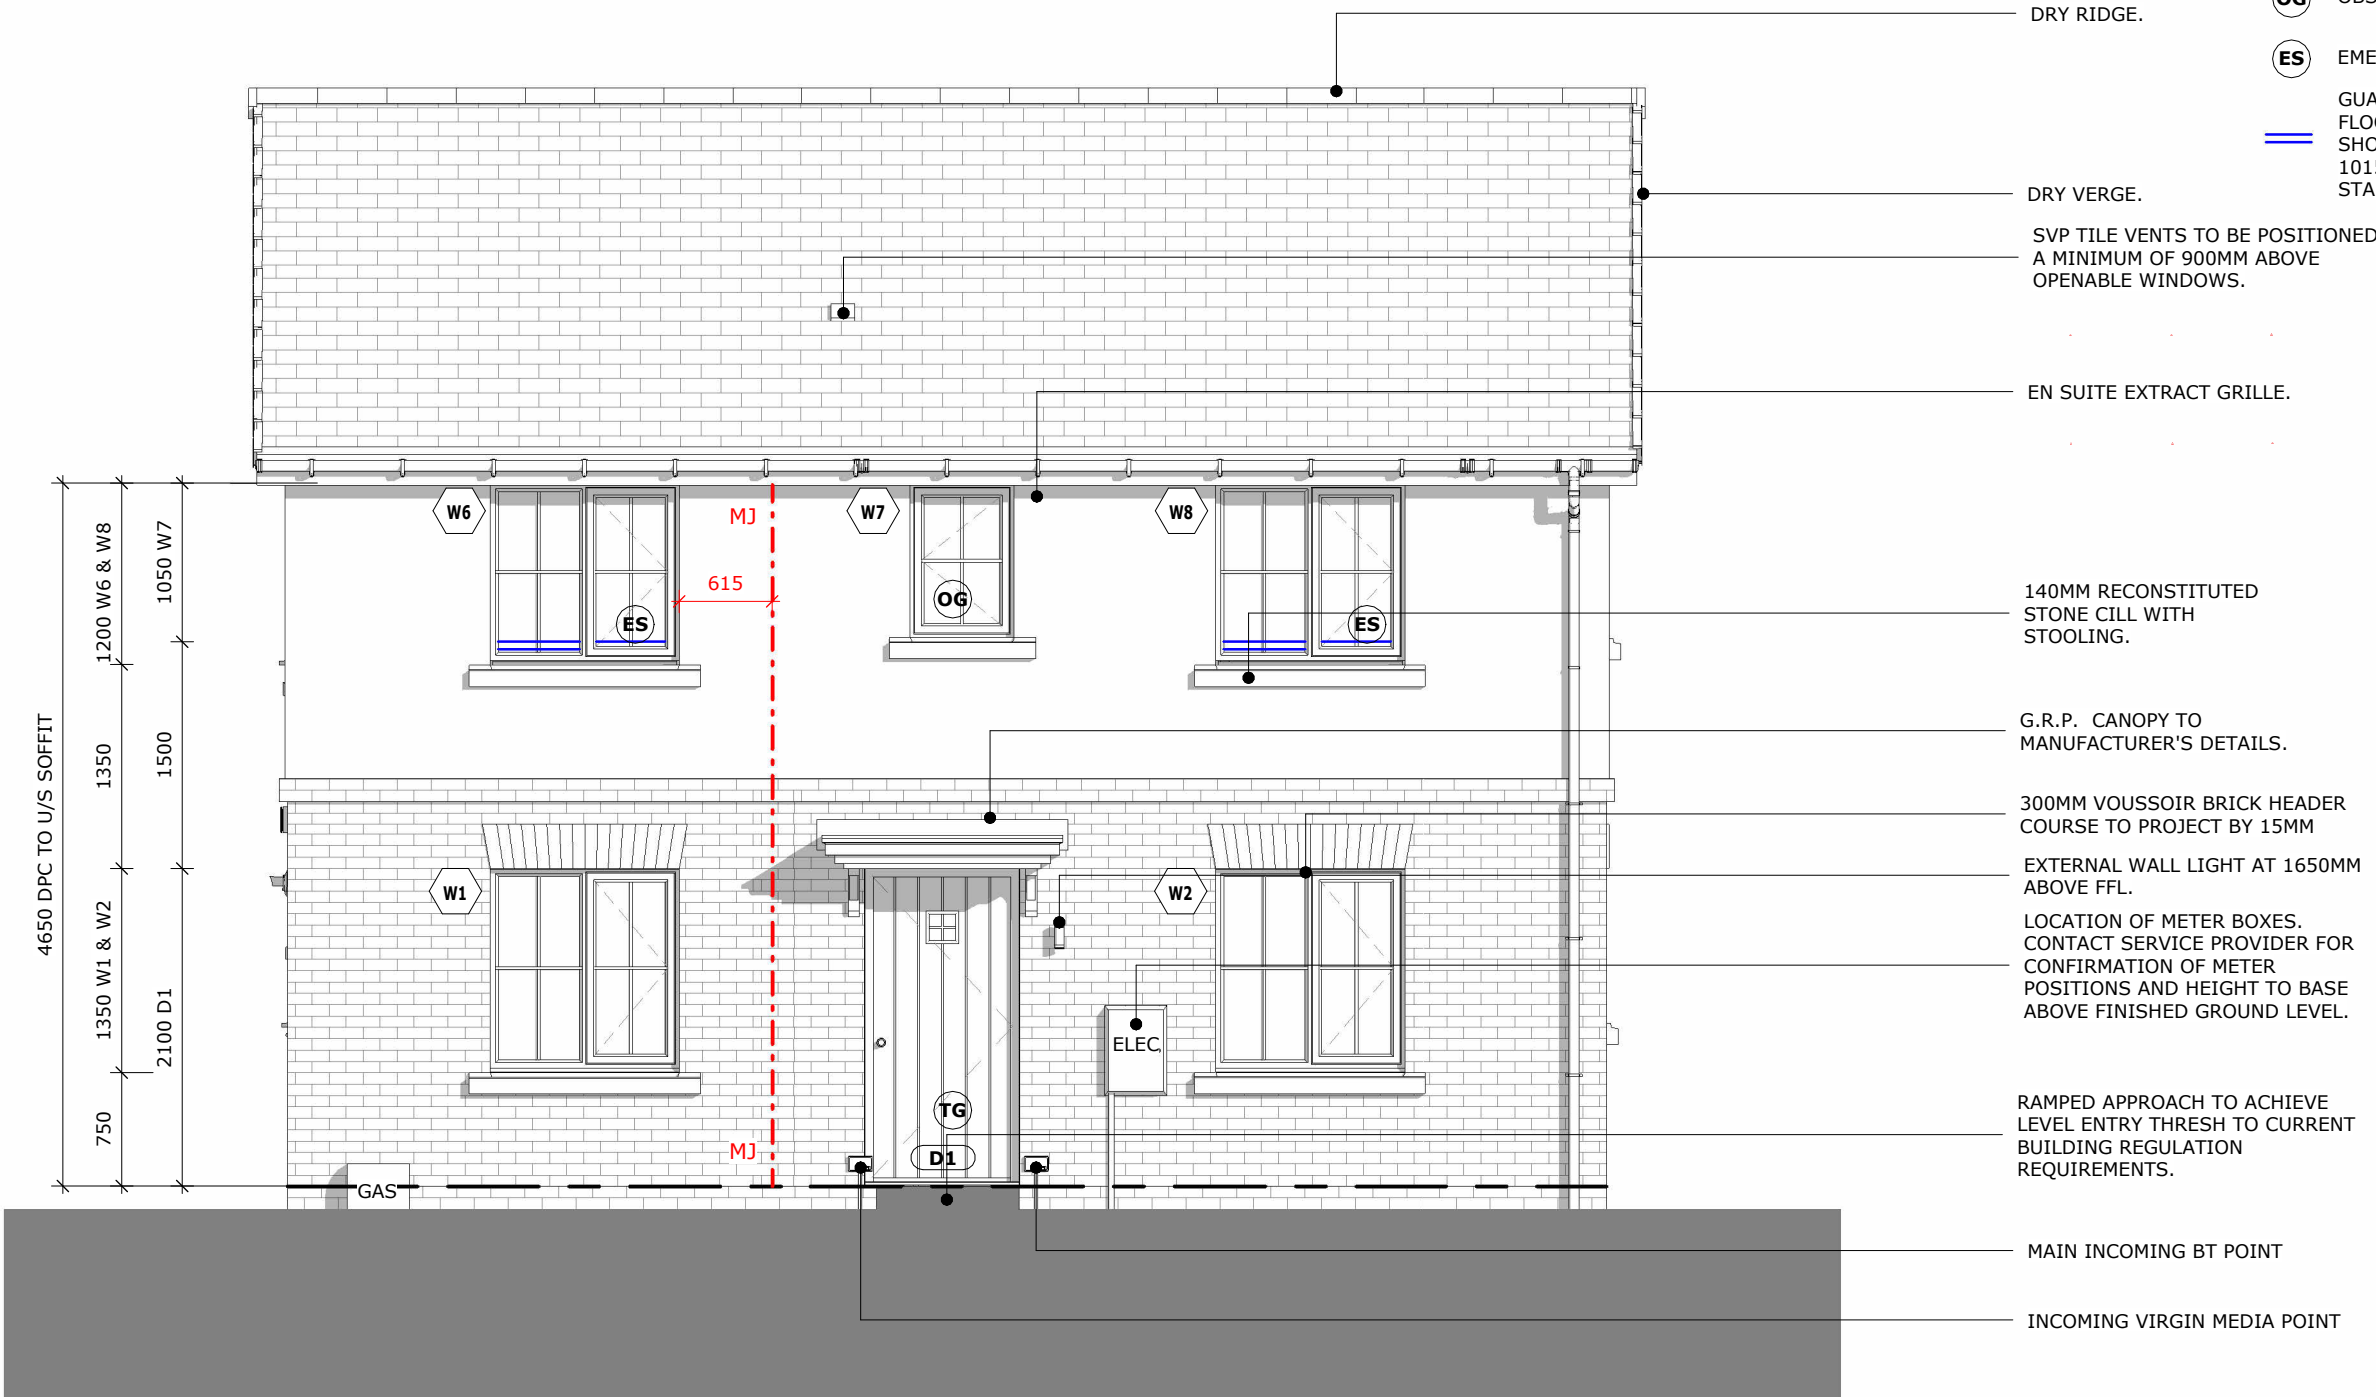

FRONT ELEVATION

scale

1 : 50

housetype

MOU

suitability

For Construction

site

Lickers Lane - Halsnead

plot numbers

Focal Point Character

description

Front Elevation - Focal Point Character

revision

03

project

originator

volume

level

type

role

Class

number

NWest

- LIN

- TMOU011A

- XX

- D2

- A

- AS

- FP401

Linden

HOMES

The Mountford

Linden
HOMES

The Mountford