


KEY

- TG** TOUGHENED GLASS
- ES** EMERGENCY ESCAPE
- OG** OBSCURE GLAZING
- GUARD RAIL FITTED IN FIRST FLOOR OPENING REVEALS AS SHOWN, SITE INSTALLED AT 1015MM ABOVE FFL. REFER TO STANDARD DETAILS.

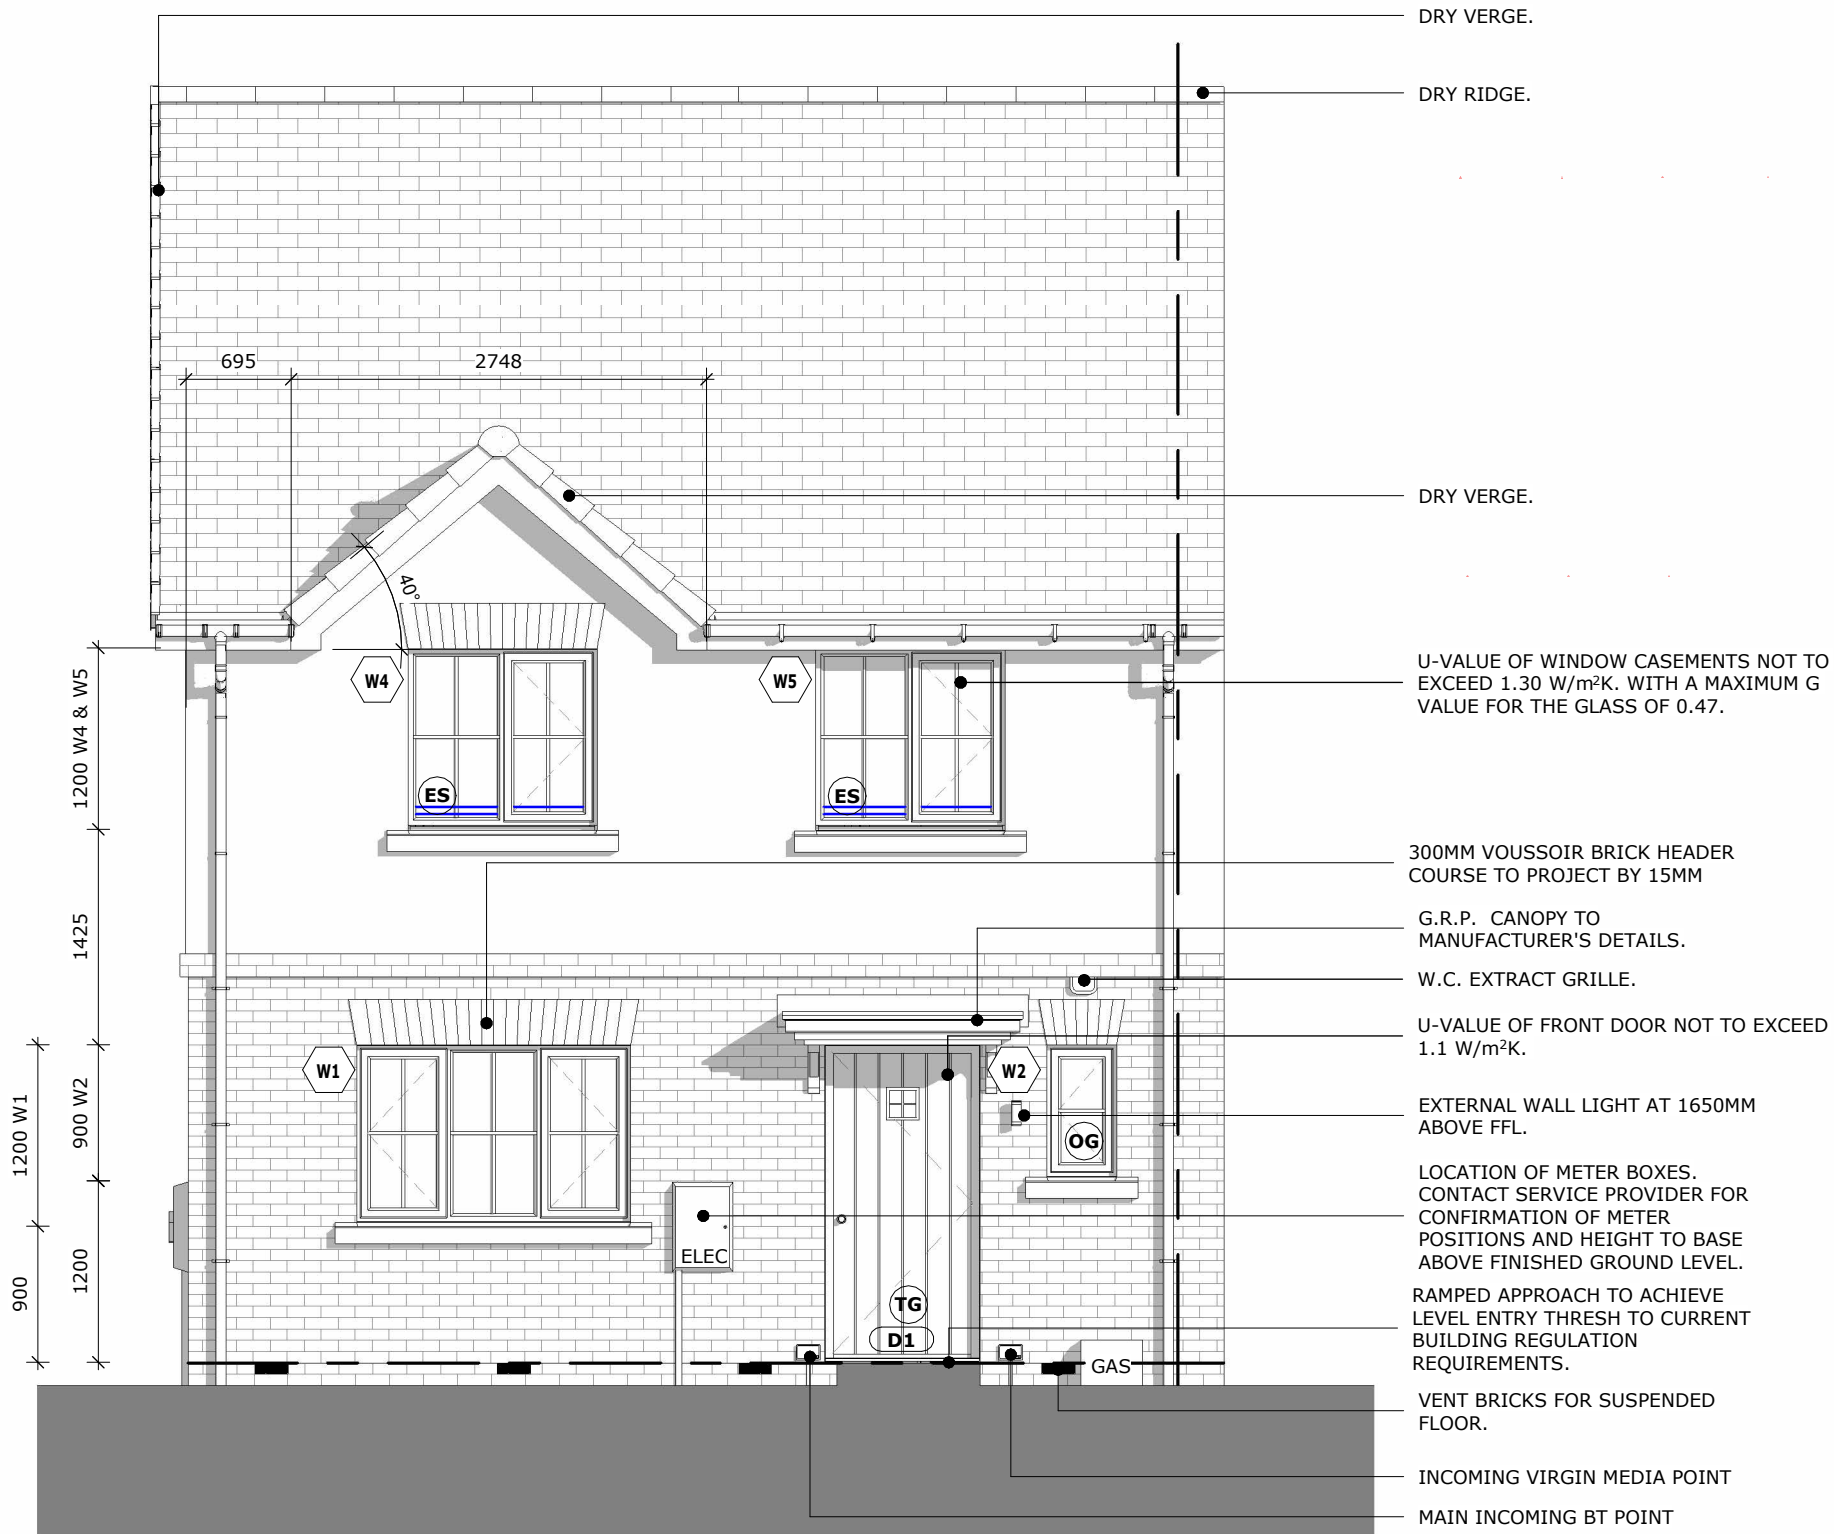

FRONT ELEVATION

scale

1 : 50

housetype

MYL

suitability

For Construction

project

NWest

originator

LIN

volume

TMYL011A

level

XX

type

D2

role

A

Class

AS

number

FP401

site

Lickers Lane - Halsnead

plot numbers

Focal Point Character

description

Front Elevation - Focal Point Character

revision

01

Linden

HOMES

Mylne

Linden
HOMES

Mylne