


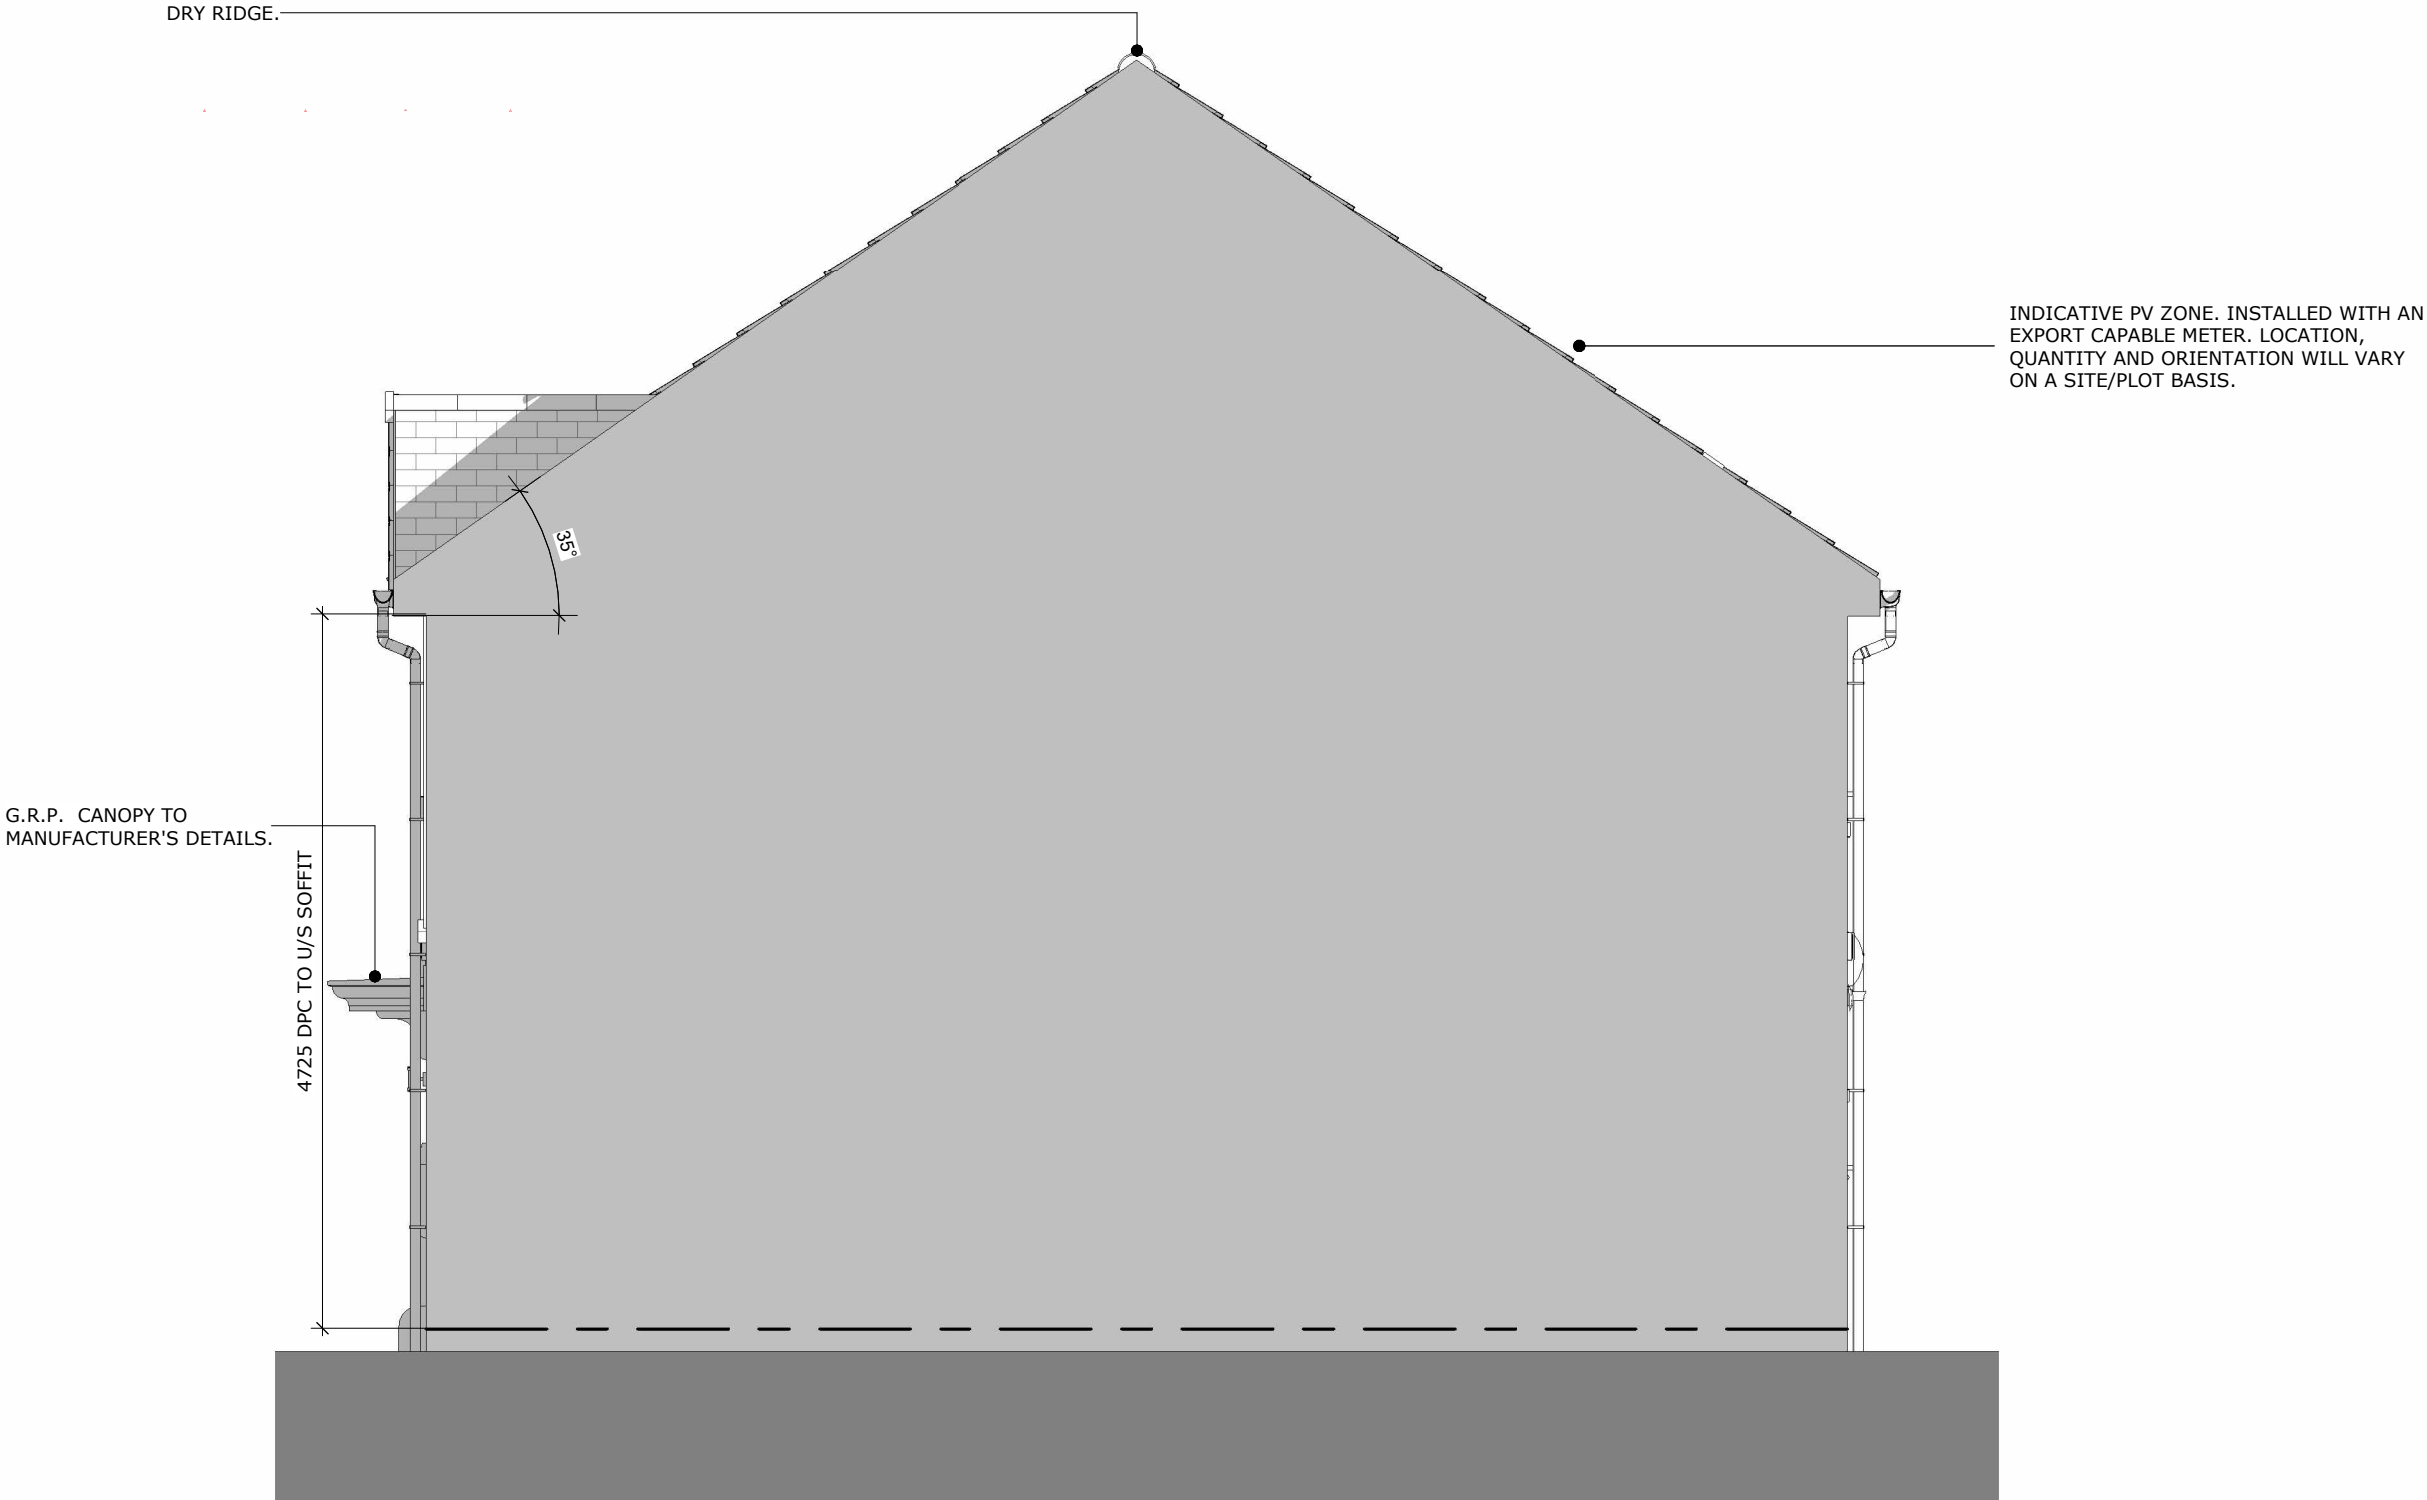

RIGHT HAND SIDE ELEVATION

scale		Lickers Lane - Halsnead		site			
1 : 50		Focal Point Character		plot numbers			
housetype		R.H. Side Elevation - Focal Point Character		description			
MYL				revision			
suitability				01			
For Construction							
project	originator	volume	level	type	role	Class	number
NWest	- LIN	- TMYL011A	- XX	- D2	- A	- AS	- FP404

Linden
HOMES

MyIne