


KEY

- TG** TOUGHENED GLASS
- ES** EMERGENCY ESCAPE
- OG** OBSCURE GLAZING
- GUARD RAIL FITTED IN FIRST FLOOR OPENING REVEALS AS SHOWN, SITE INSTALLED AT 1015MM ABOVE FFL. REFER TO STANDARD DETAILS.

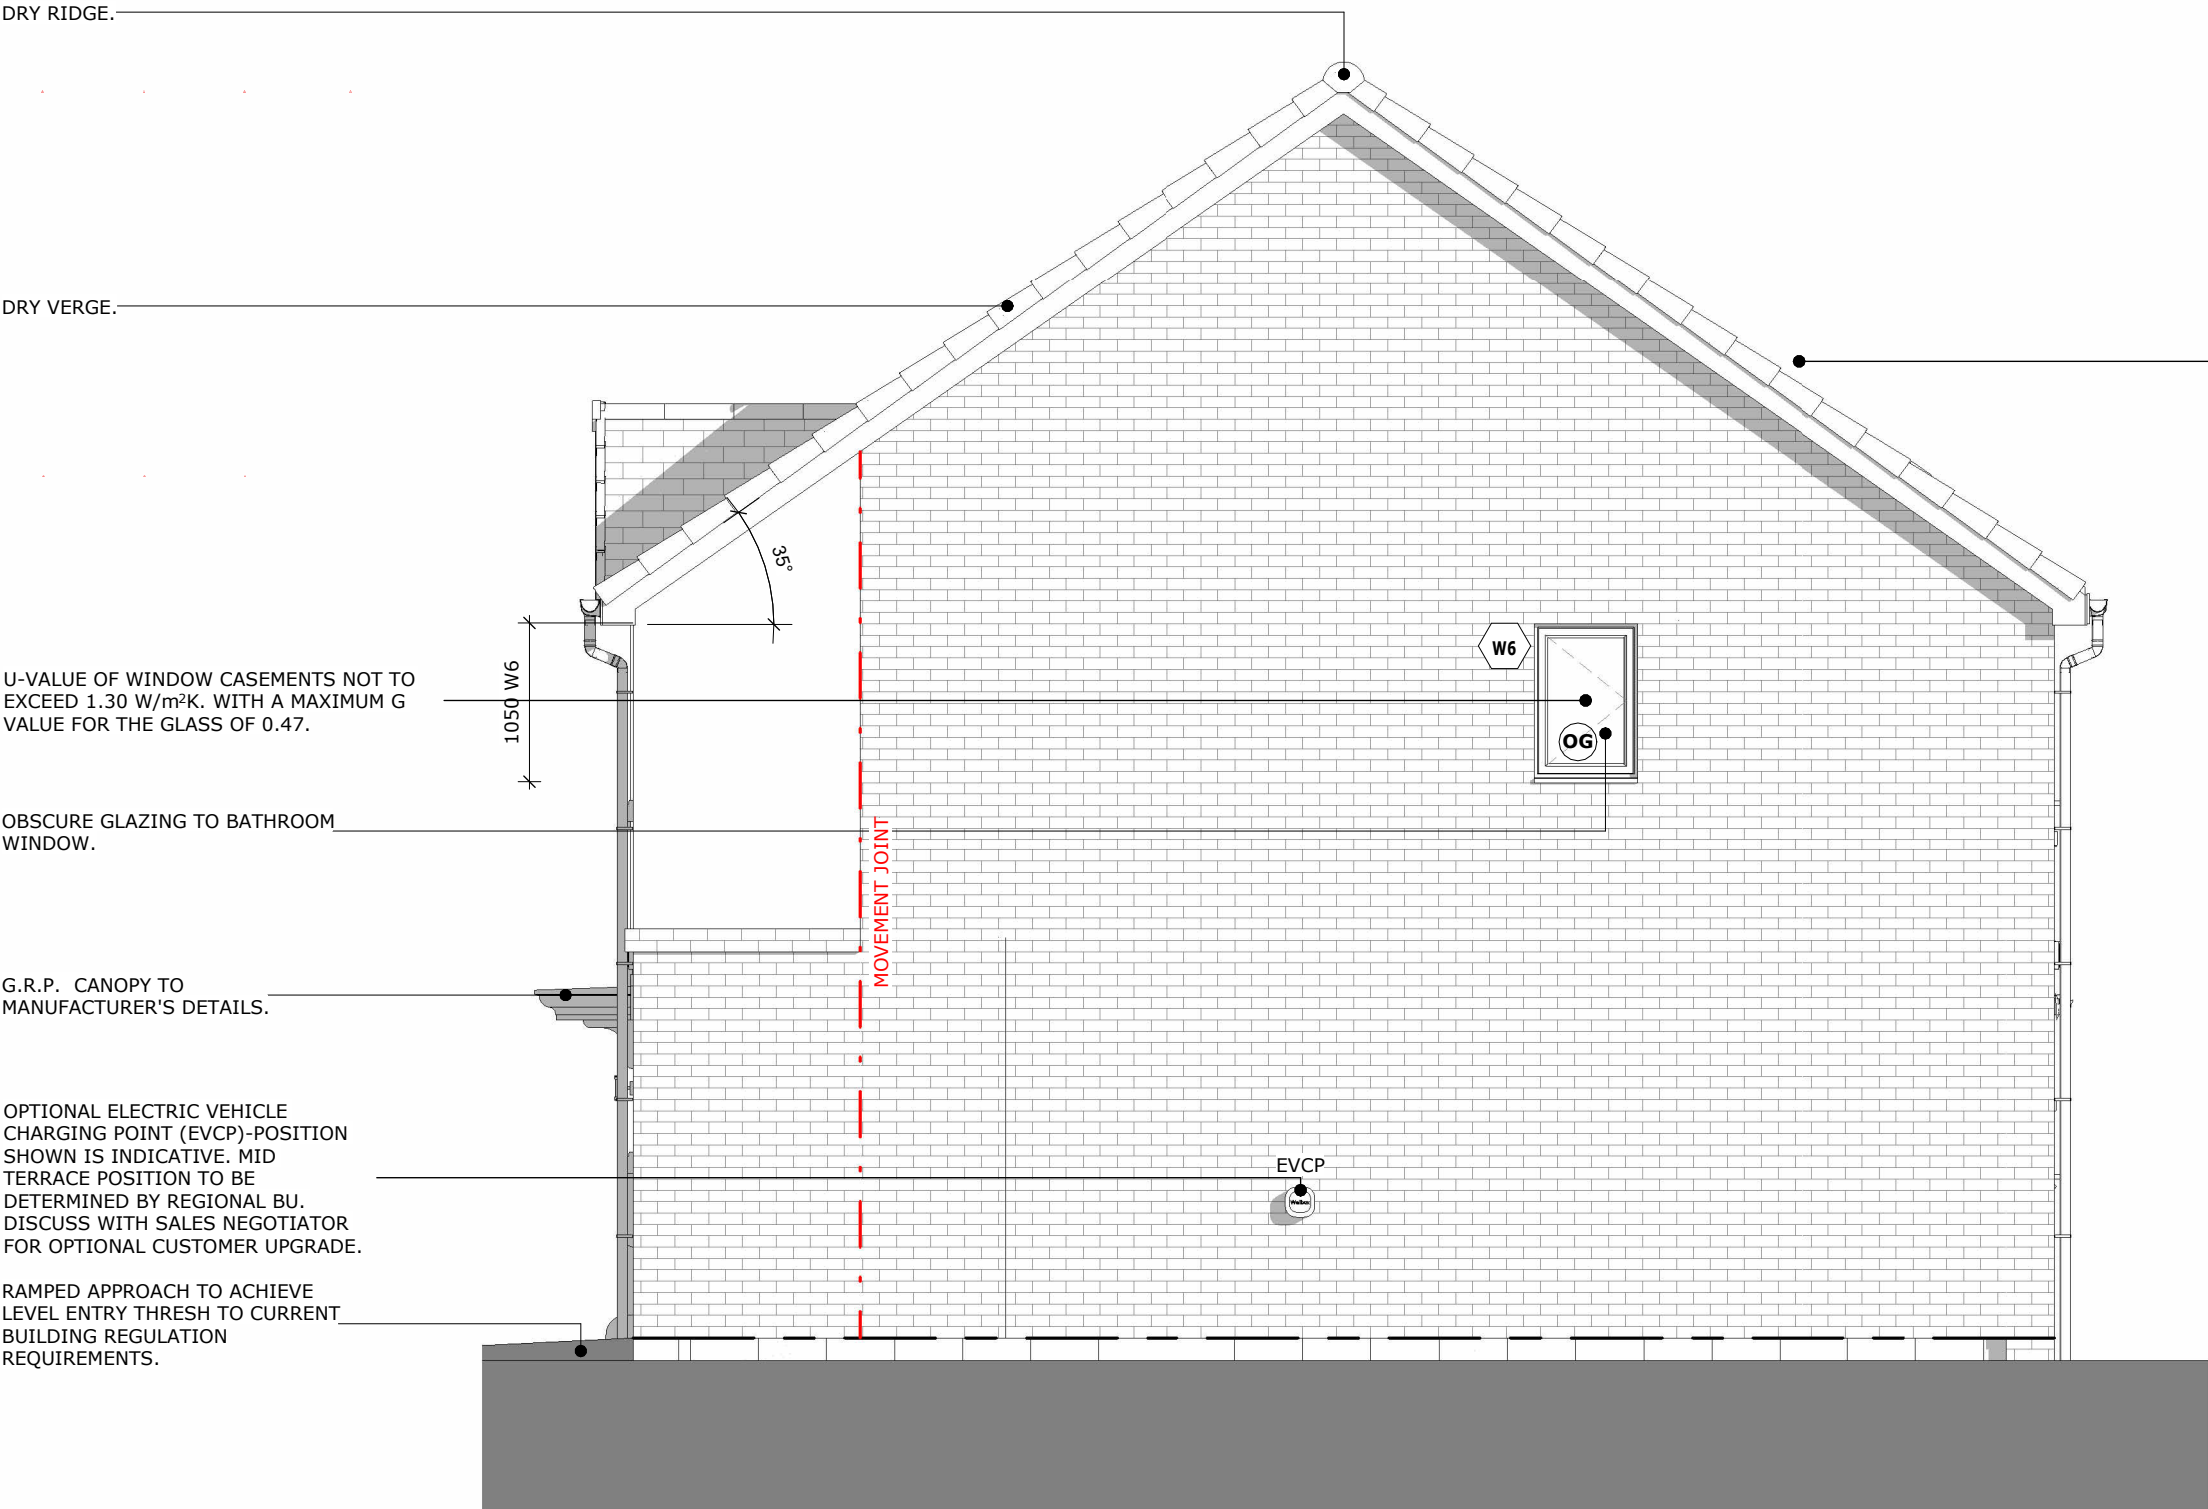

RIGHT ELEVATION (END TERRACE B)

scale		site					
1 : 50		Lickers Lane - Halsnead					
housetype		plot numbers					
MYL		Focal Point Character					
suitability		description					
For Construction		R.H. Side End Elevation - Focal Point Character					
		revision					
		02					
project	originator	volume	level	type	role	Class	number
NWest	- LIN	- TMYL011A	- XX	- D2	- A	- AS	- FP405

Linden
HOMES

MyIne