


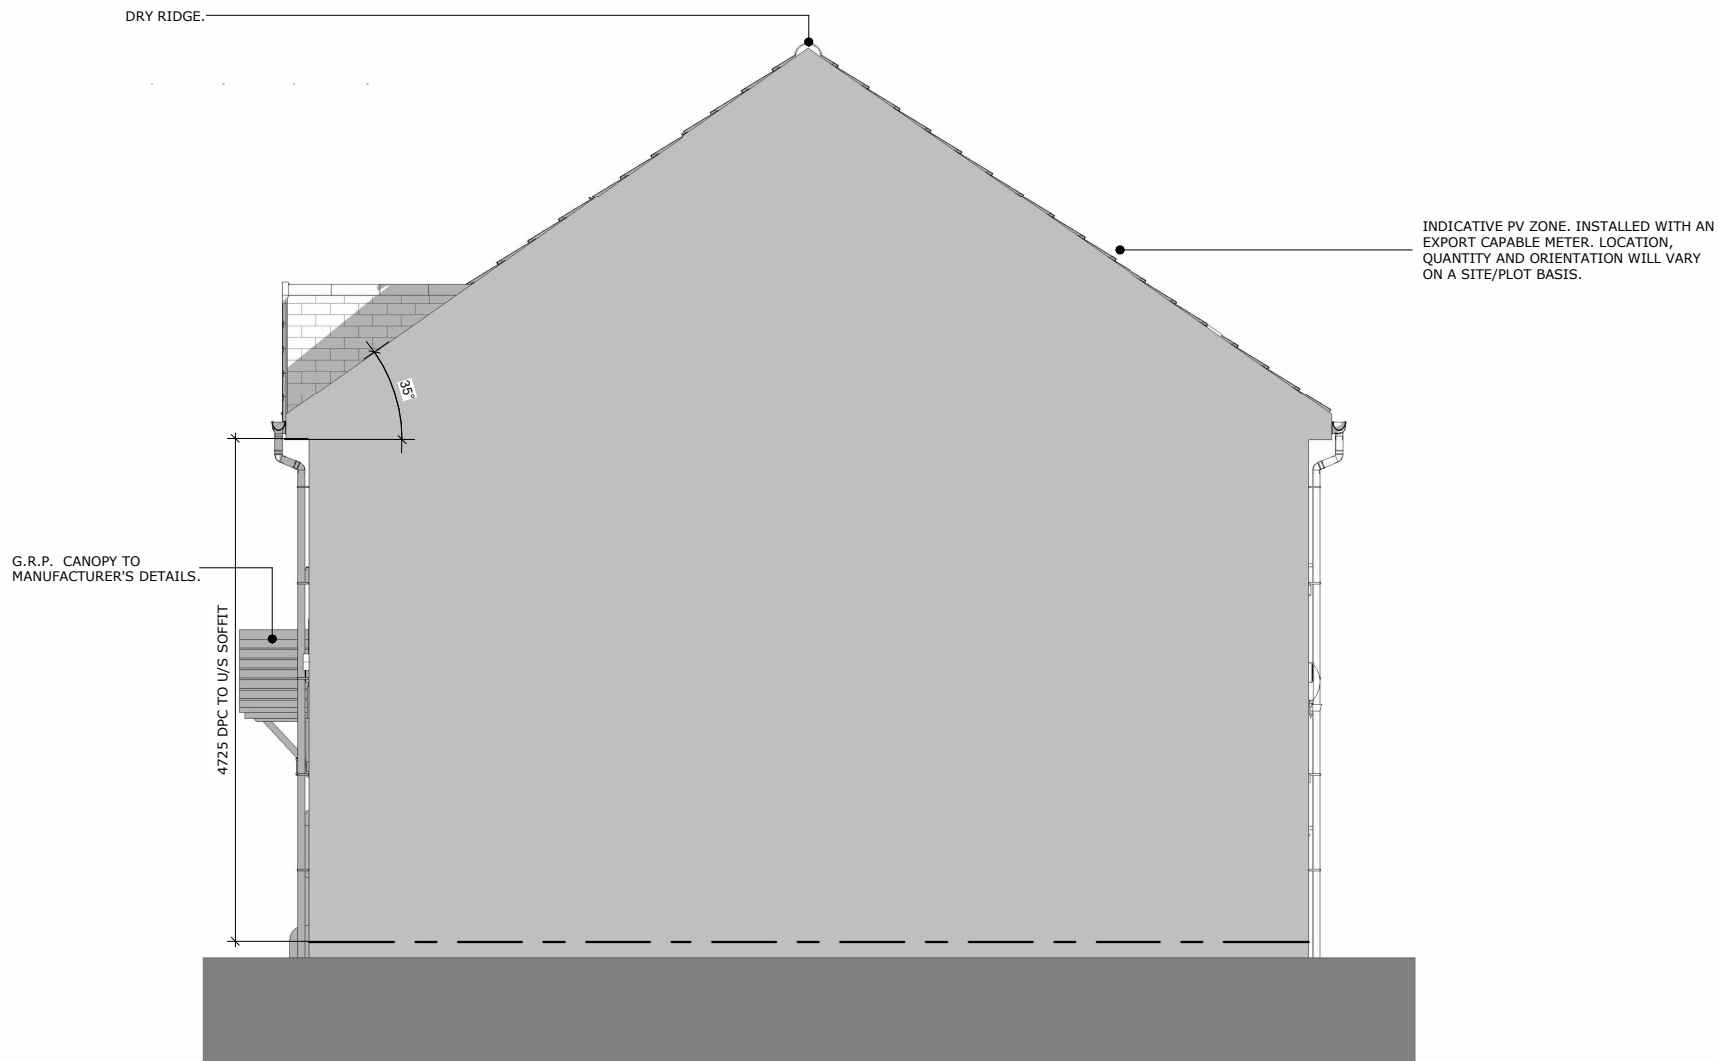

RIGHT HAND SIDE ELEVATION

scale		Lickers Lane - Halsnead		site			
1 : 50		Focal Point Character		plot numbers			
housetype	MYL	R.H. Side Elevation - Focal Point Character		description			
suitability	For Construction			revision			
				00			
project	originator	volume	level	type	role	Class	number
NWest	LIN	TMYL011A	XX	D2	A	AS	FP404

Linden

HOMES

MyIne