




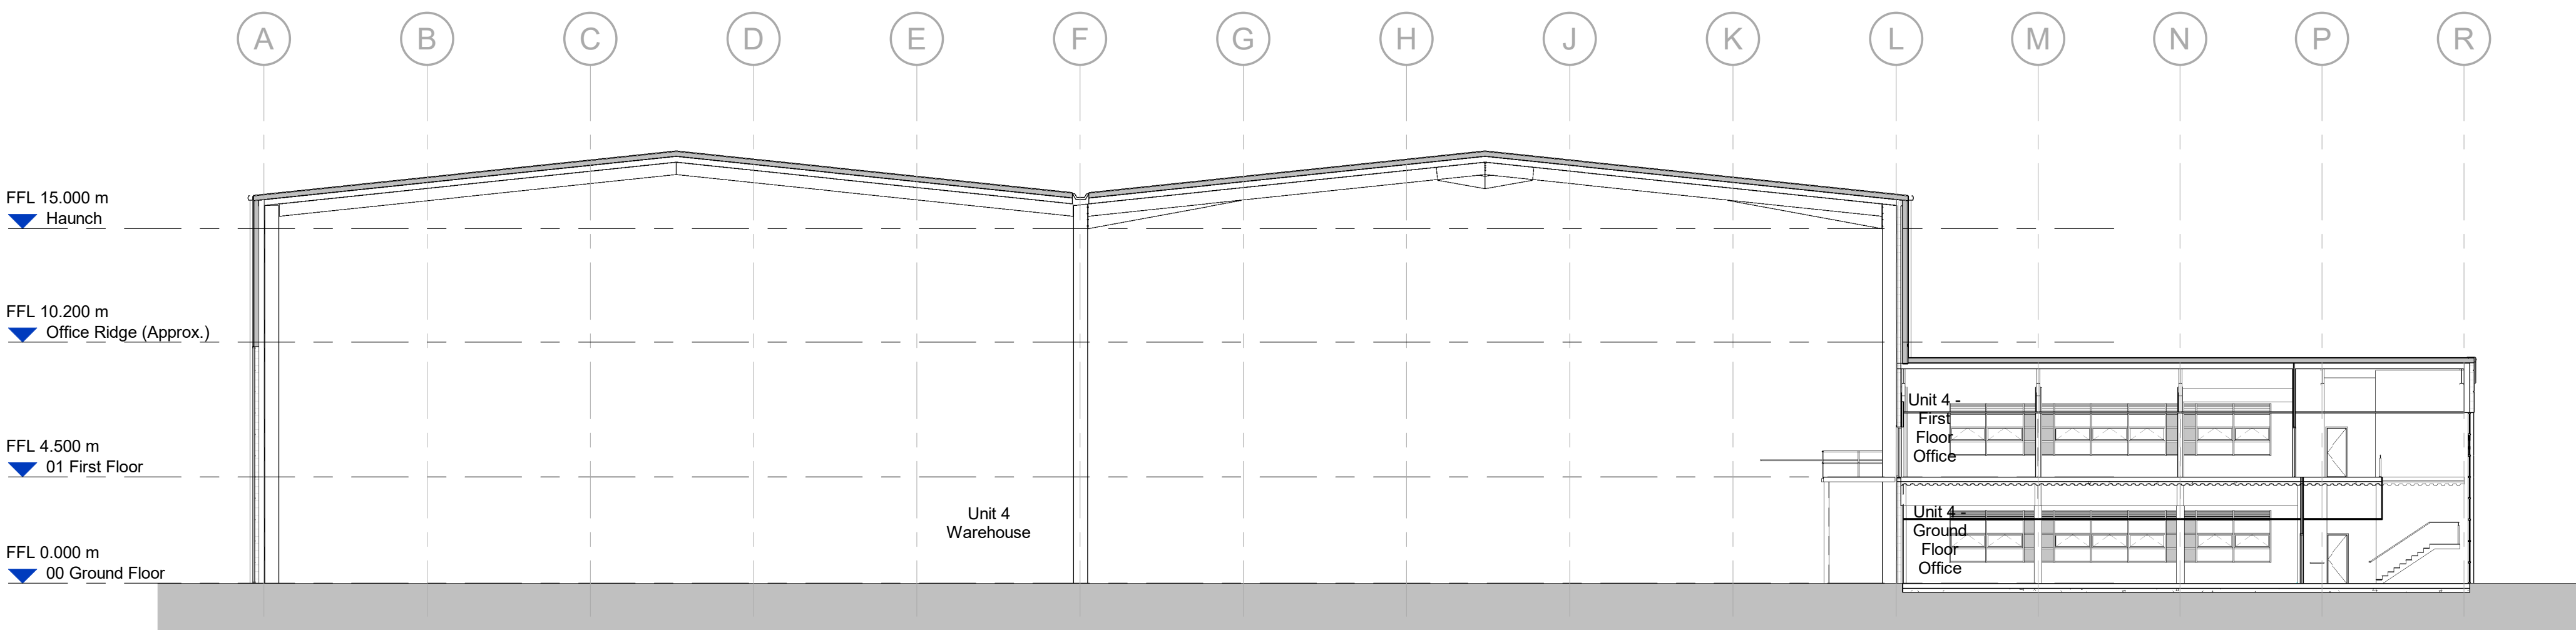

Unit 4 - Section A-A
Scale @ 1 : 200

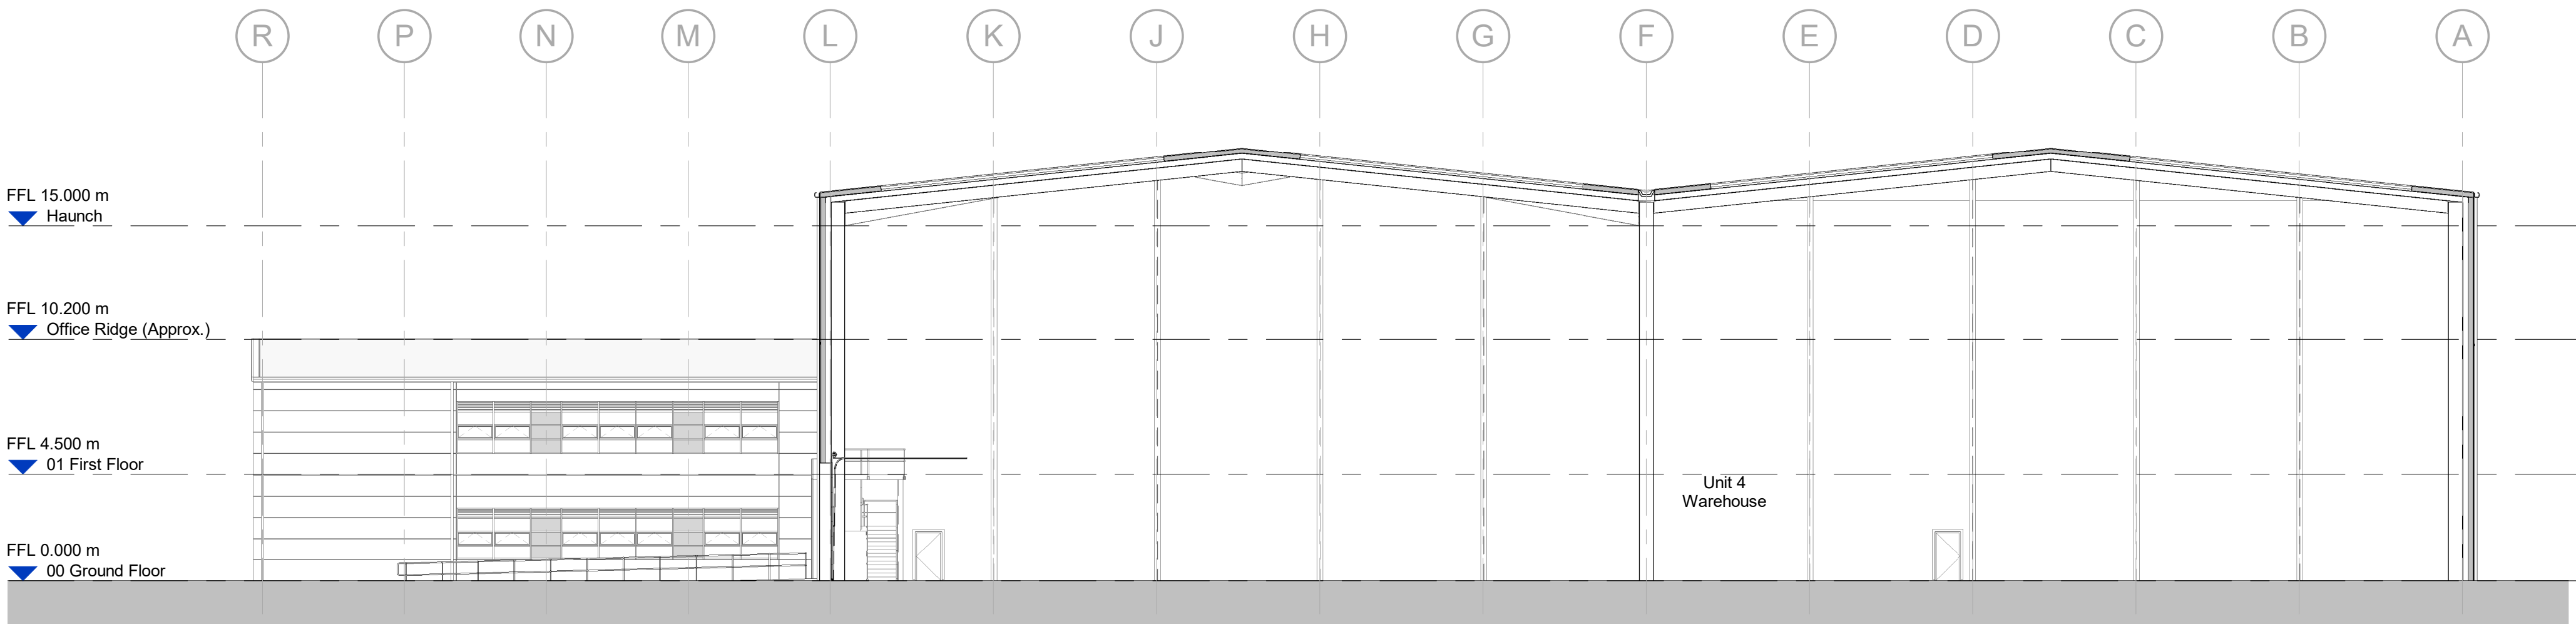


Unit 4 - Section B-B
Scale @ 1 : 200

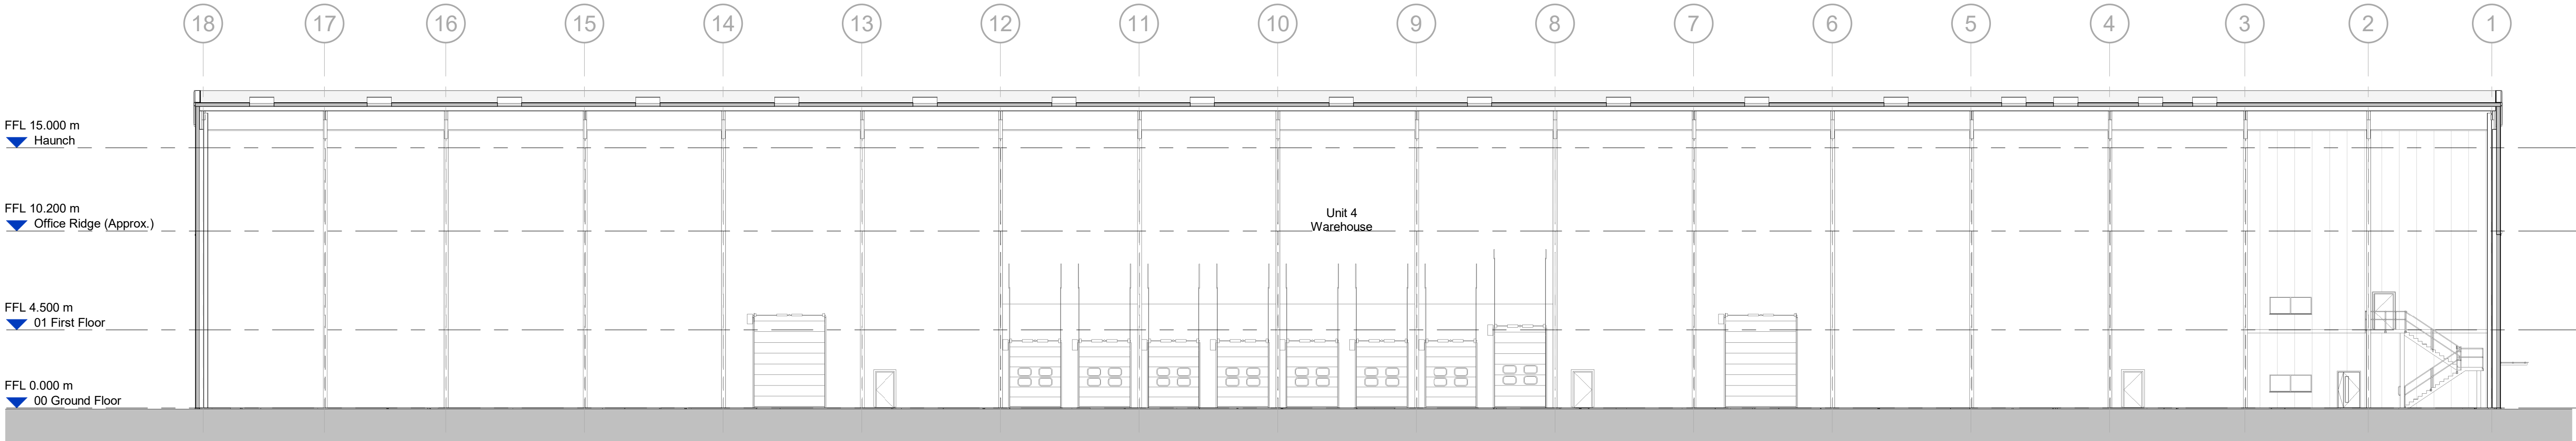

Unit 4 - Section C-C
Scale @ 1 : 200



Unit 4 - Section D-D
Scale @ 1 : 200

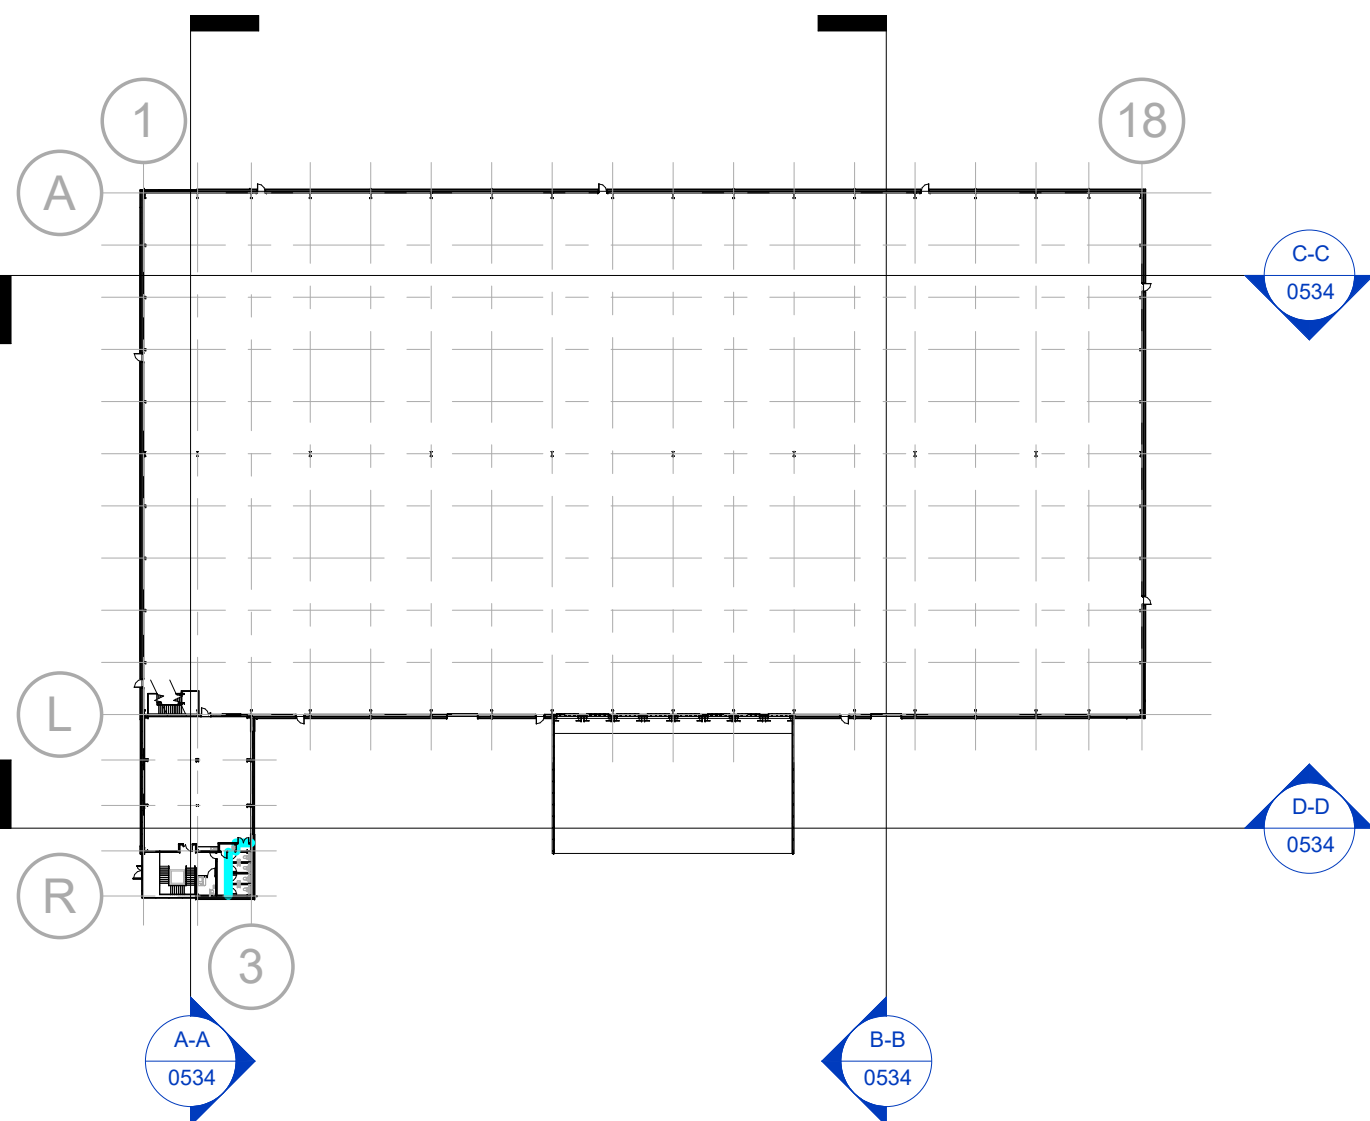

Key Plan
Scale @ 1 : 1000

Scale Bars		TO BE USED ONLY AS GUIDANCE	
1:500	mm	1:1000	mm
1:1000	m	1:2000	m
1:2000	m	1:4000	m
1:4000	m	1:8000	m

NOTES

- All dimensions and levels are to be checked on site.
- Any discrepancies are to be reported to the architect before any work commences.
- This drawing shall not be scaled to ascertain any dimensions. Work to figured dimensions only.
- This drawing shall not be reproduced without express written permission from AEW.
- Title overlay drawings and ownership boundaries are produced using all reasonable endeavours. AEW cannot be responsible for the accuracy or scale discrepancy of base plans supplied to them.
- All works are to be undertaken in accordance with Building Regulations and the latest British Standards.
- All proprietary materials and products are to be used strictly in accordance with the manufacturers recommendations.

This drawing contains the following model files: -

CDM 2015

Client notified of duties: Jan 2020

Principal Designer: Name/Company

Unless noted below, all known hazards have been highlighted on the drawing.

PO4	27/09/22	Update to dock levelers	DJS	DRS
PO3	20/09/22	Amendment to windows	DJS	DRS
PO2	03/09/22	Loaves added to windows	DJS	DRS
PO1	05/08/22	Planning issue	DJS	DRS
Rev	Date	Description	Drawn by	Checked by

Status: S2 Purpose of issue: For Information

drawing stage: Planning

client:

Network Space Developments

project:

Alchemy, Western Plot

drawing title:

Unit 4 - Proposed Sections

date: Aug 22 drawn: DJS
scale @ A0: As indicated checked: DRS

Rev

P04

12474-AEW-B4-XX-DR-A-0534

Drawn by

project

Alchemy, Western Plot

drawing title

Unit 4 - Proposed Sections

date: Aug 22 drawn: DJS
scale @ A0: As indicated checked: DRS

aeu architects
0161 214 4370
www.aeuarchitects.com

aeu