




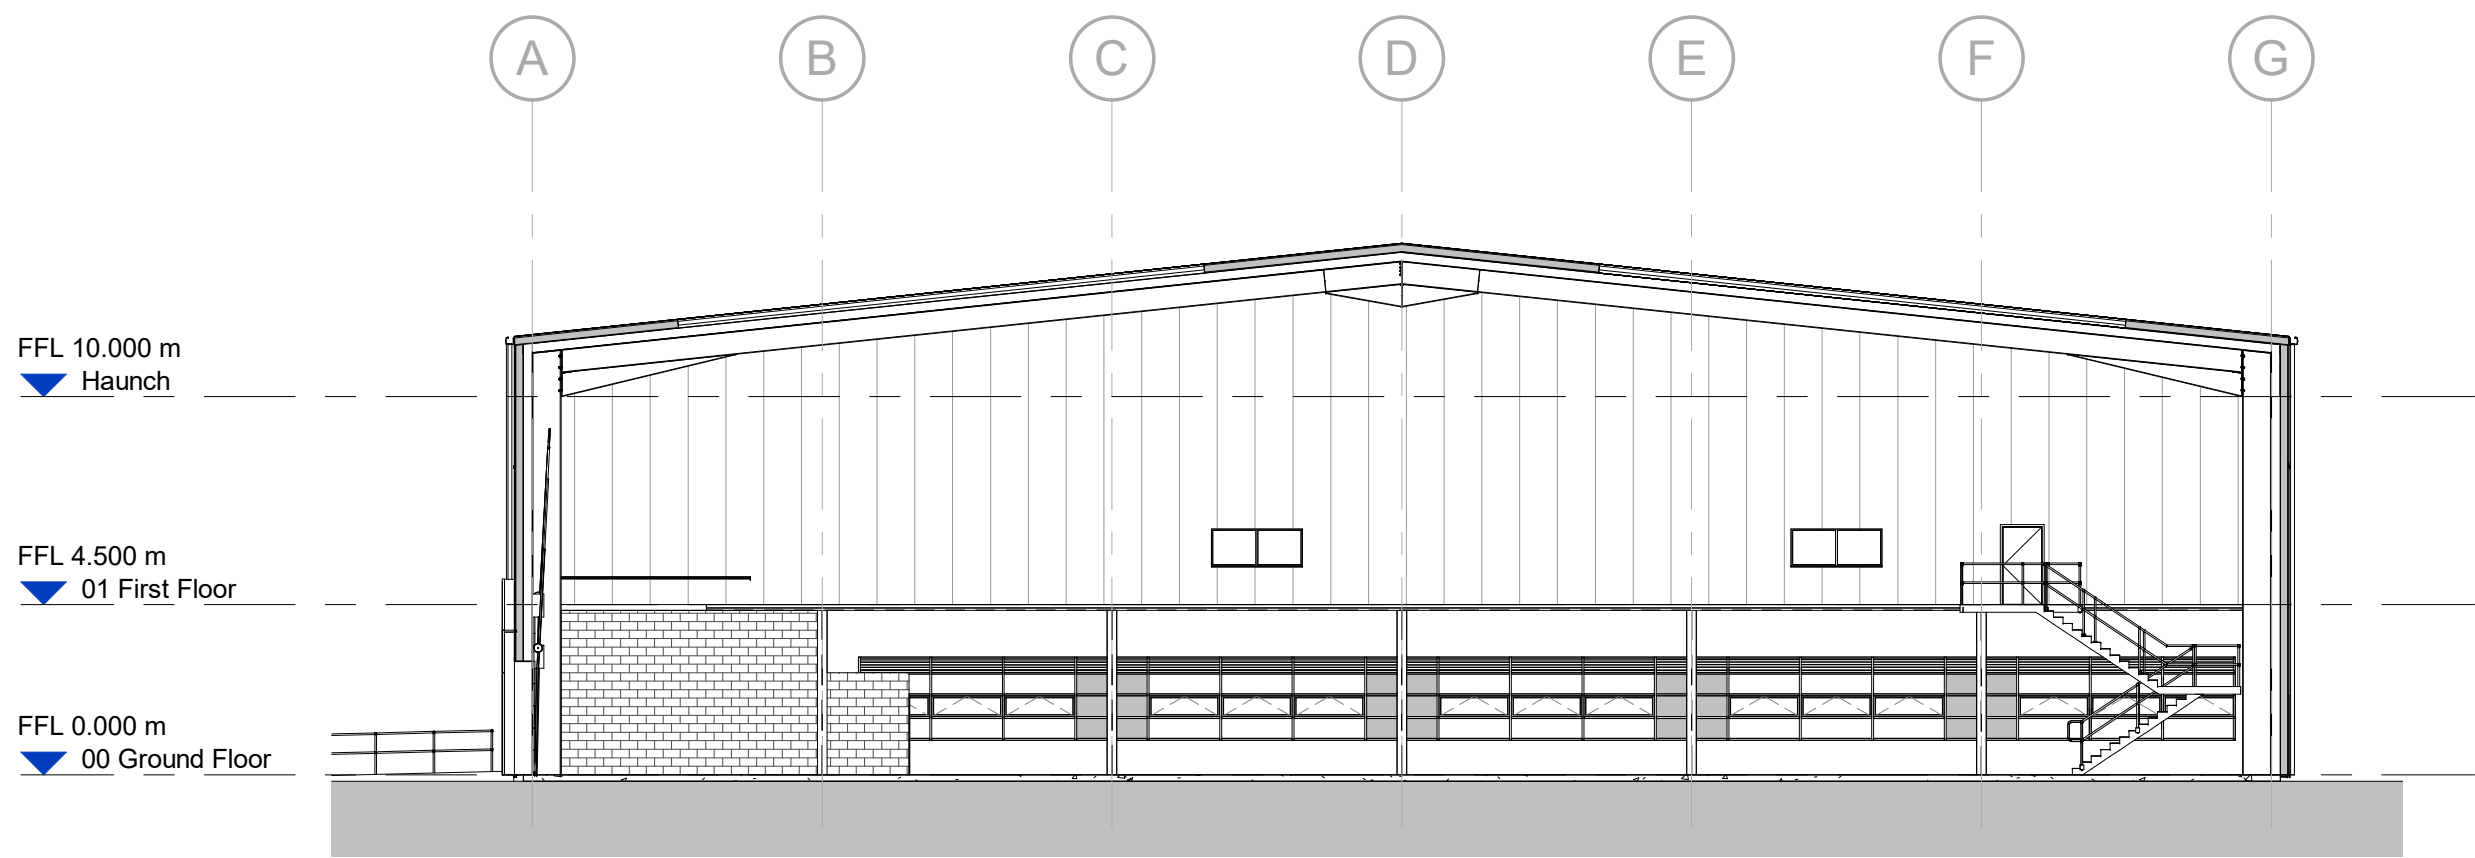


Unit 5 - Section A-A
Scale @ 1 : 200

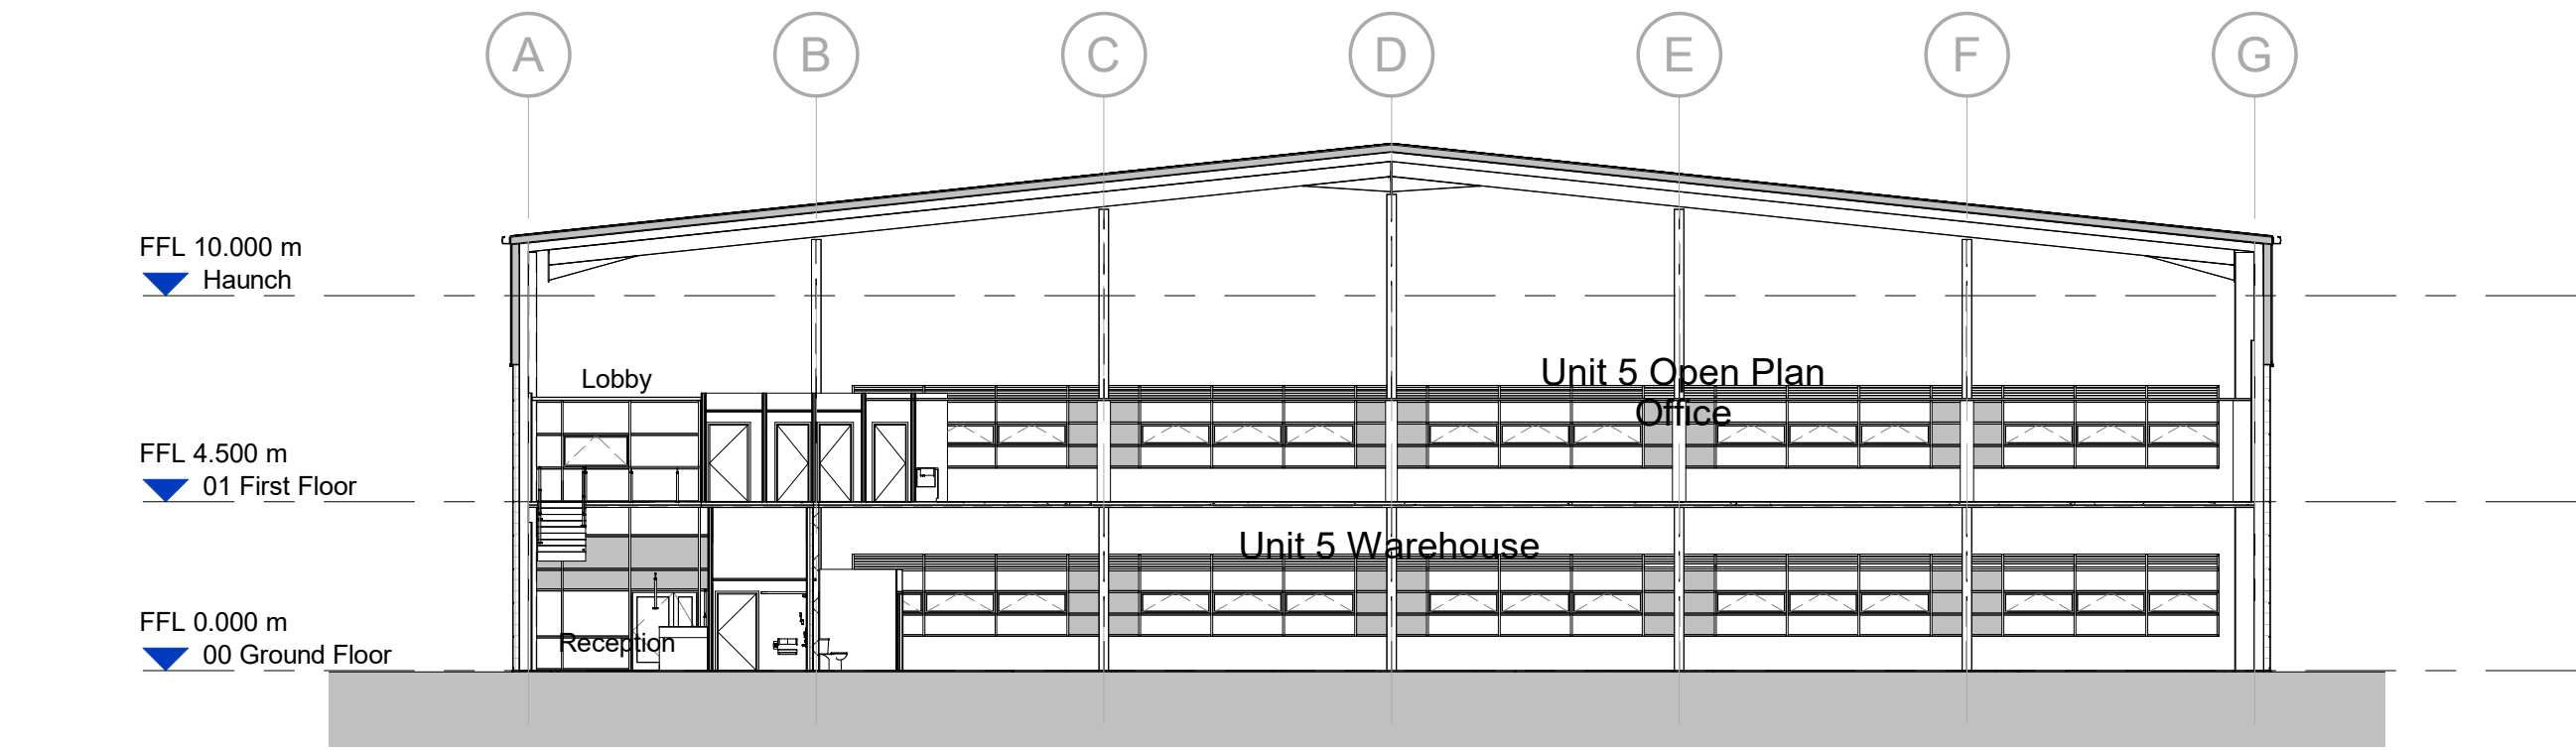

Unit 5 - Section B-B
Scale @ 1 : 200

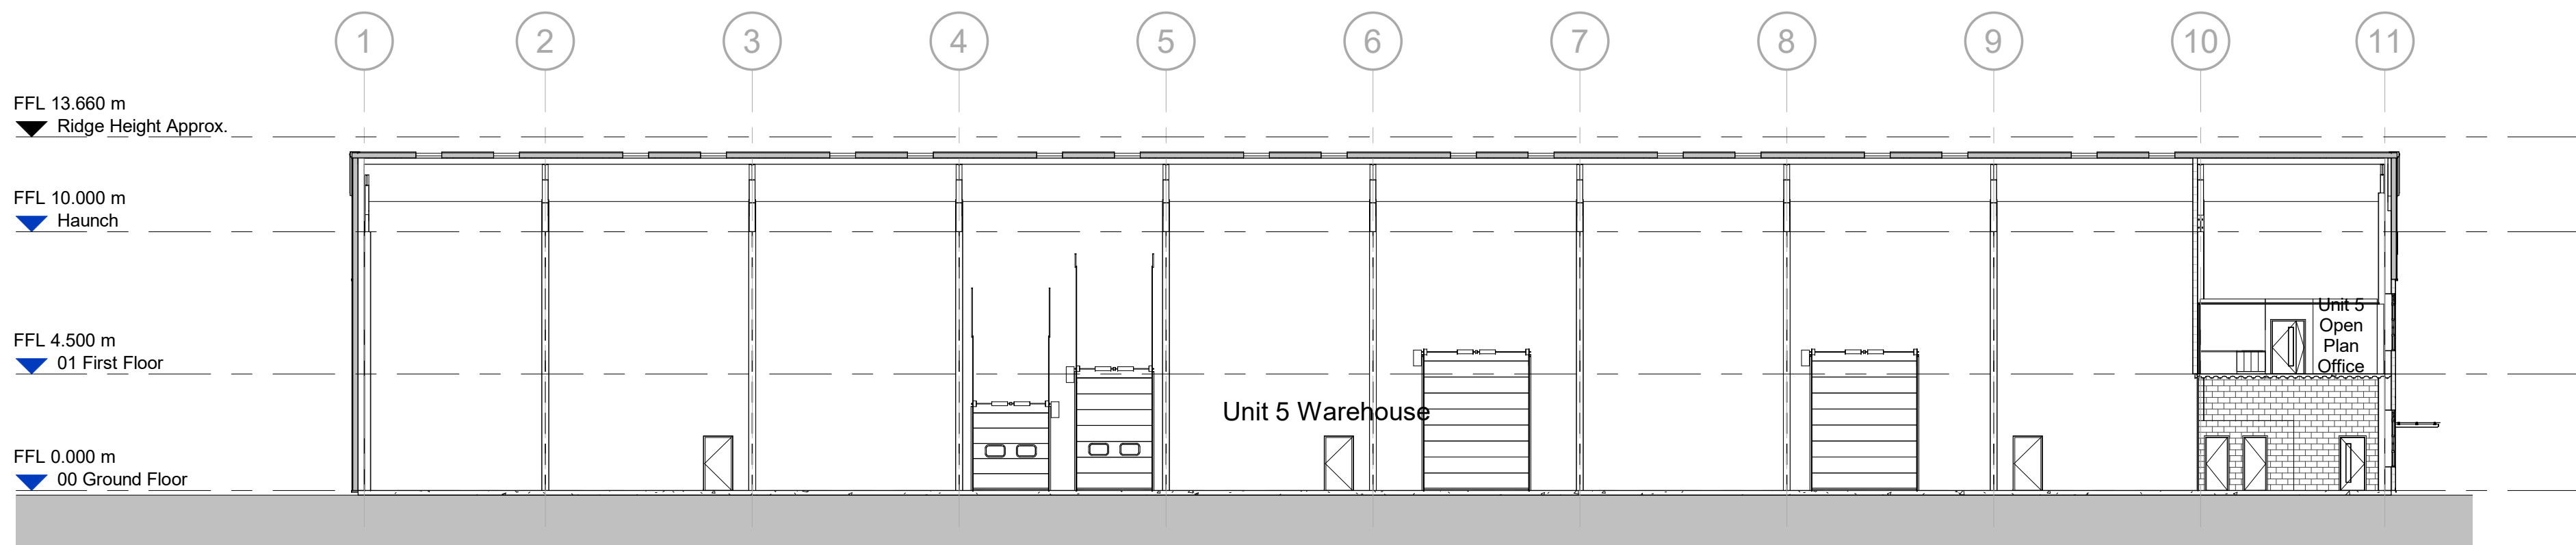

Unit 5 - Section C-C
Scale @ 1 : 200

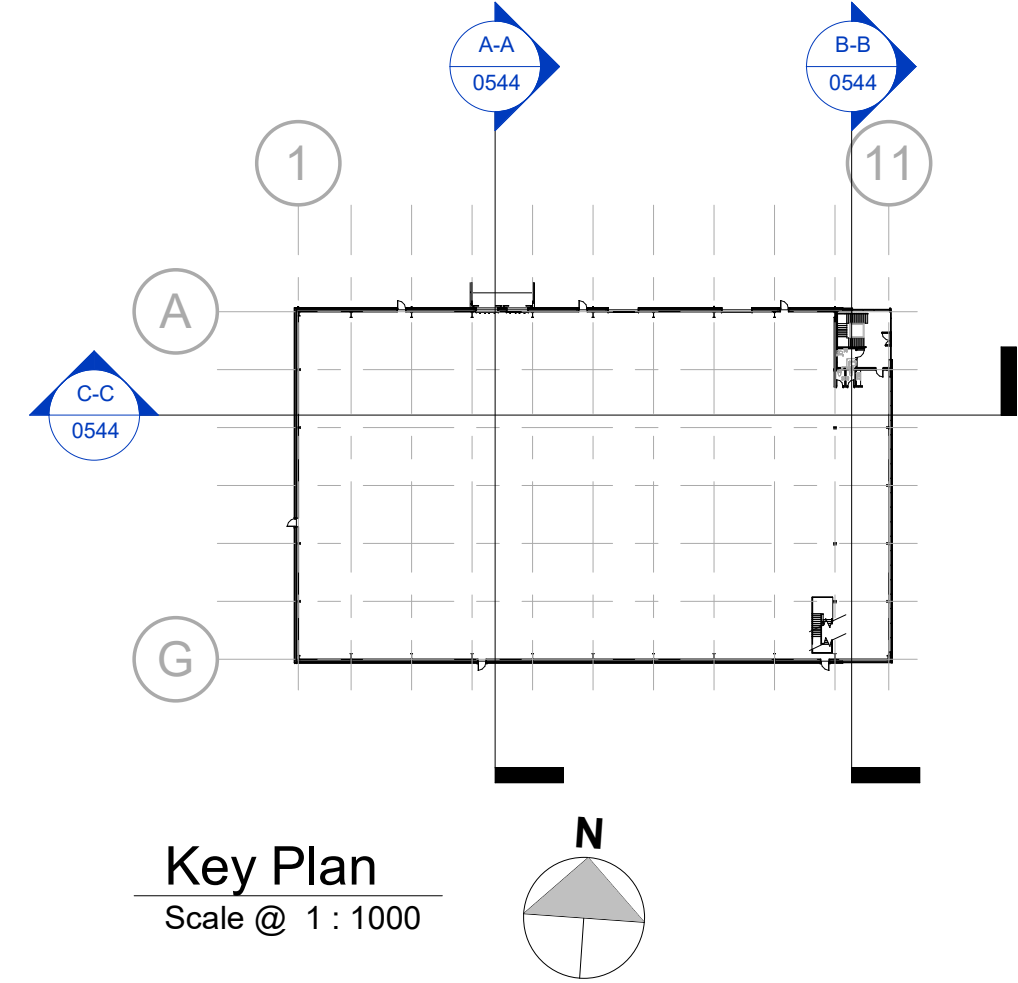

Key Plan
Scale @ 1 : 1000

Scale Bars		TO BE USED ONLY AS GUIDANCE			
1:100	mm	0	1000	2000	3000
1:200	mm	0	1000	2000	3000
1:500	M	0	5	10	15
1:1250	M	0	10	20	30

NOTES

- All dimensions and levels are to be checked on site.
- Any discrepancies are to be reported to the architect before any work commences.
- This drawing shall not be scaled to ascertain any dimensions. Work to figured dimensions only.
- This drawing shall not be reproduced without express written permission from AEW.
- Title overlay drawings and ownership boundaries are produced using all reasonable endeavors. AEW cannot be responsible for the accuracy or scale discrepancy of base plans supplied to them.
- All works are to be undertaken in accordance with Building Regulations and the latest British Standards.
- All proprietary materials and products are to be used strictly in accordance with the manufacturers recommendations.

This drawing contains the following model files: -

12474-AEW-B5-XX-M3-A-0005

CDM 2015

Client notified of duties: Jan 2020
Principal Designer: Name/Company

Unless noted below, all known hazards have been highlighted on the drawing.

P03	23/09/22	Amendment to windows & increase area of first floor office	DJS	DRS
P02	02/09/22	Louvers added to windows	DJS	DRS
P01	05/08/22	Planning Issue	DJS	DRS
Rev	Date	Description	Drawn by	Checked By

Status	Purpose of Issue
S2	For Information

drawing stage **Planning**

client

Network Space Developments

project

Alchemy, Western Plot

drawing title

Unit 5 - Proposed Sections

date Aug 22 drawn DJS
scale @ A1 As indicated checked DRS

Rev P03

12474-AEW-B5-XX-DR-A-0544

aeo architects
0161 214 4370
www.aeoarchitects.com

aeo