


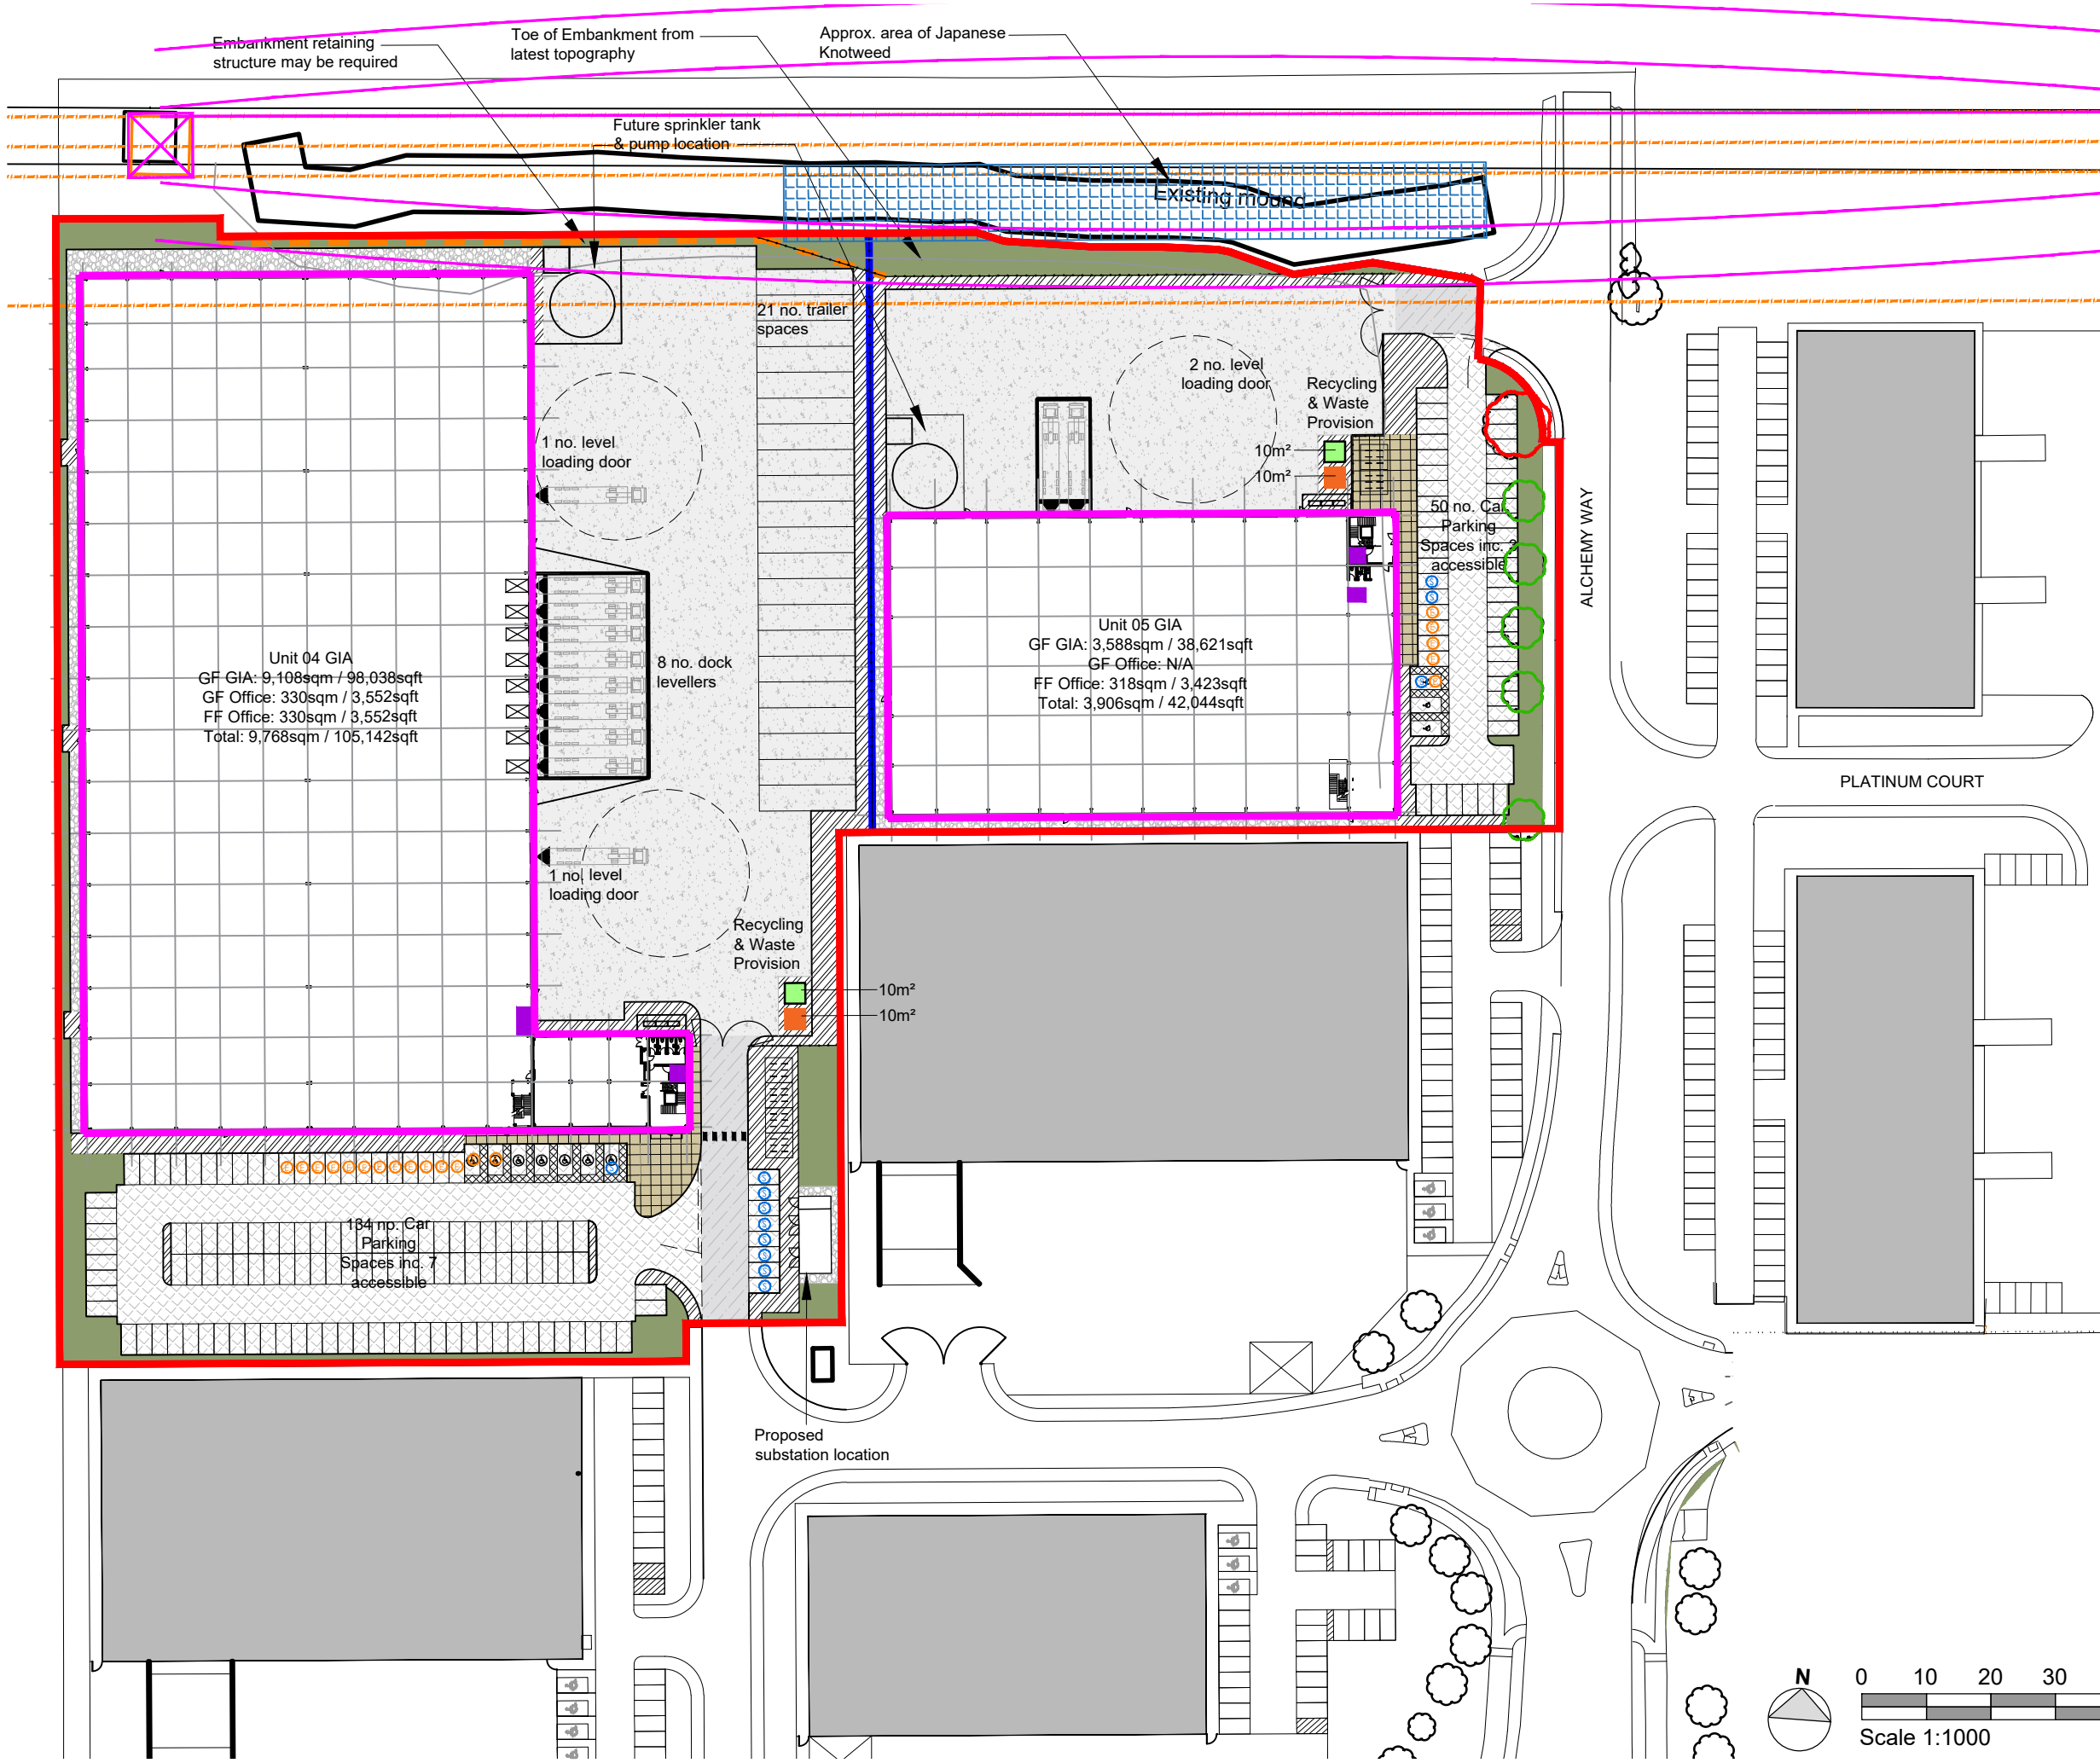

NOTES AEWTP029C

- All dimensions and levels are to be checked on site.
- Any discrepancies are to be reported to the architect before any work commences.
- This drawing shall not be scaled to ascertain any dimensions. Work to figured dimensions only.
- This drawing shall not be reproduced without express written permission from AEW.
- Title overlay drawings and ownership boundaries are produced using all reasonable endeavors. AEW cannot be responsible for the accuracy or scale discrepancy of base plans supplied to them.
- All works are to be undertaken in accordance with Building Regulations and the latest British Standards.
- All proprietary materials and products are to be used strictly in accordance with the manufacturers recommendations.

CDM 2015

Client notified of duties: Jan 2020
Principal Designer: Client

Unless noted below, all known hazards have been highlighted on the drawing.

KEY:

- Site Boundary
- Trees to be retained
- Trees to be removed
- Landscaping
- New hedgerow
- Building Footprints

- Road
- Footpaths
- Car Parks
- Service Yards
- Paving - Entrance Access
- Loose Gravel Surface

For soft landscaping and planting scheme refer to Landscape Architect's details

Legend

- SWS, Survey data
- SWS, Utility data
- Existing Buildings
- Cycle Store
- Recycling & waste location

P01 01/03/23 SG DRS
Initial issue

REV Date Drawn by: - Checked by: -

Status Purpose of Issue
S2 For Information

drawing stage Planning
client

Network Space Developments


project

Alchemy, Western Plot

drawing title

Proposed External Works Plan

date Feb 2023 drawn SG
scale@A3 1:1000 checked DRS

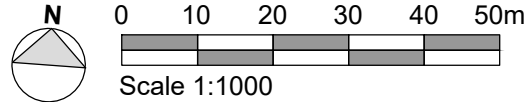

Rev

P01

12474-AEW-SI-XX-DR-A-0524

Job No

aew architects
0161 214 4370
www.aewarchitects.com

AEW