




Notes:

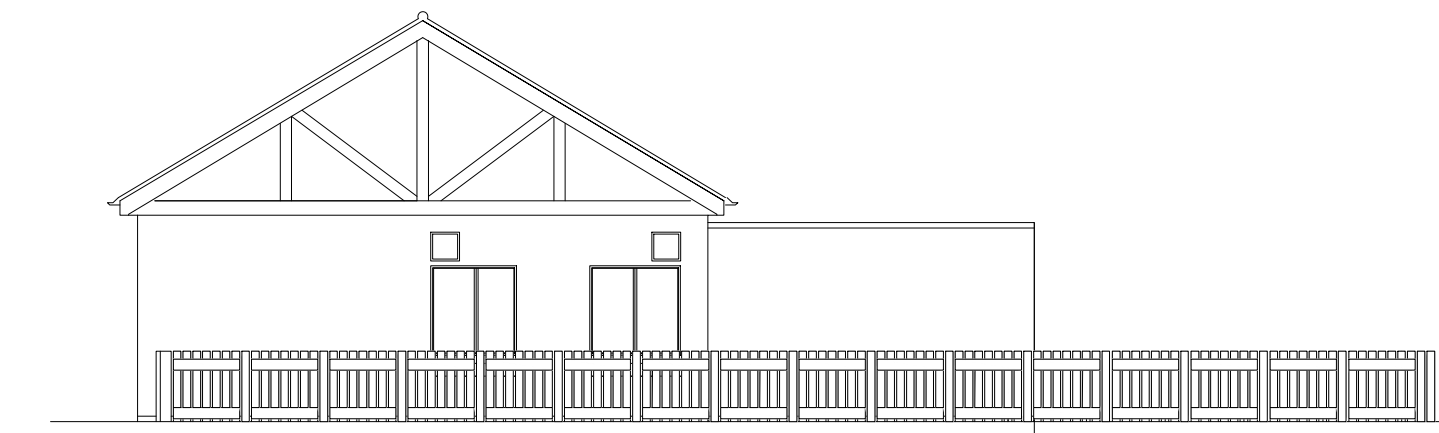


EXISTING ELEVATION B
Scale 1:100

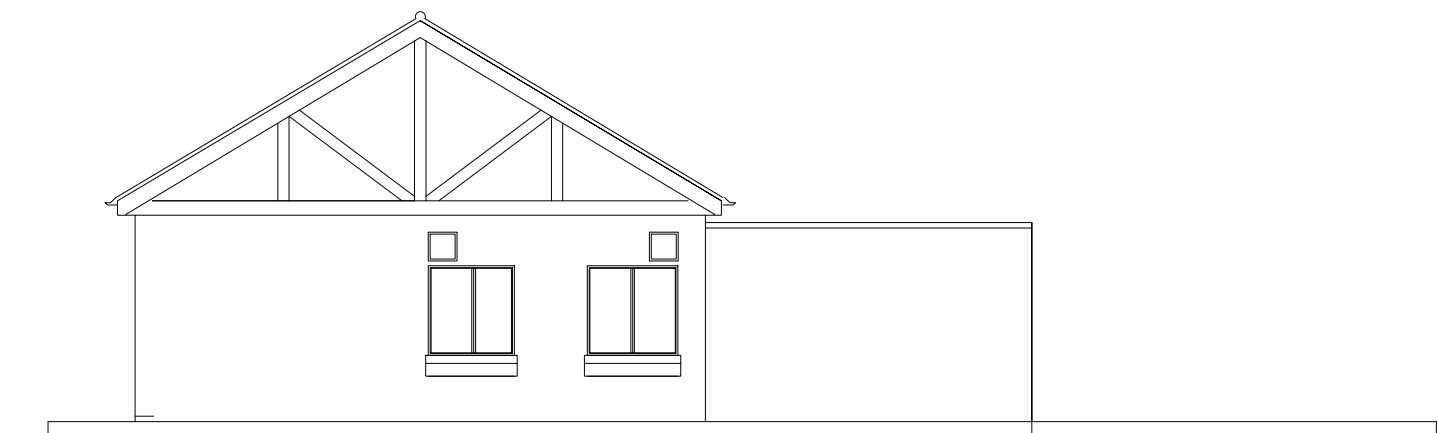


EXISTING ELEVATION C
Scale 1:100

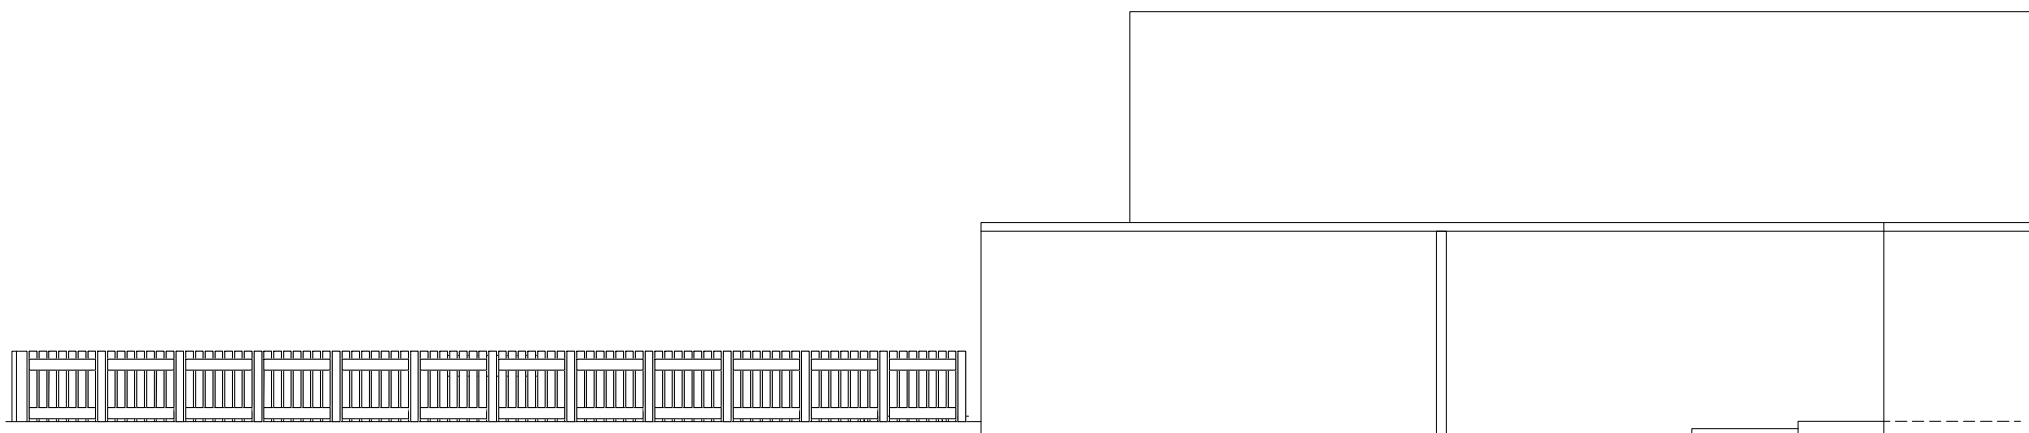


EXISTING ELEVATION D
Scale 1:100

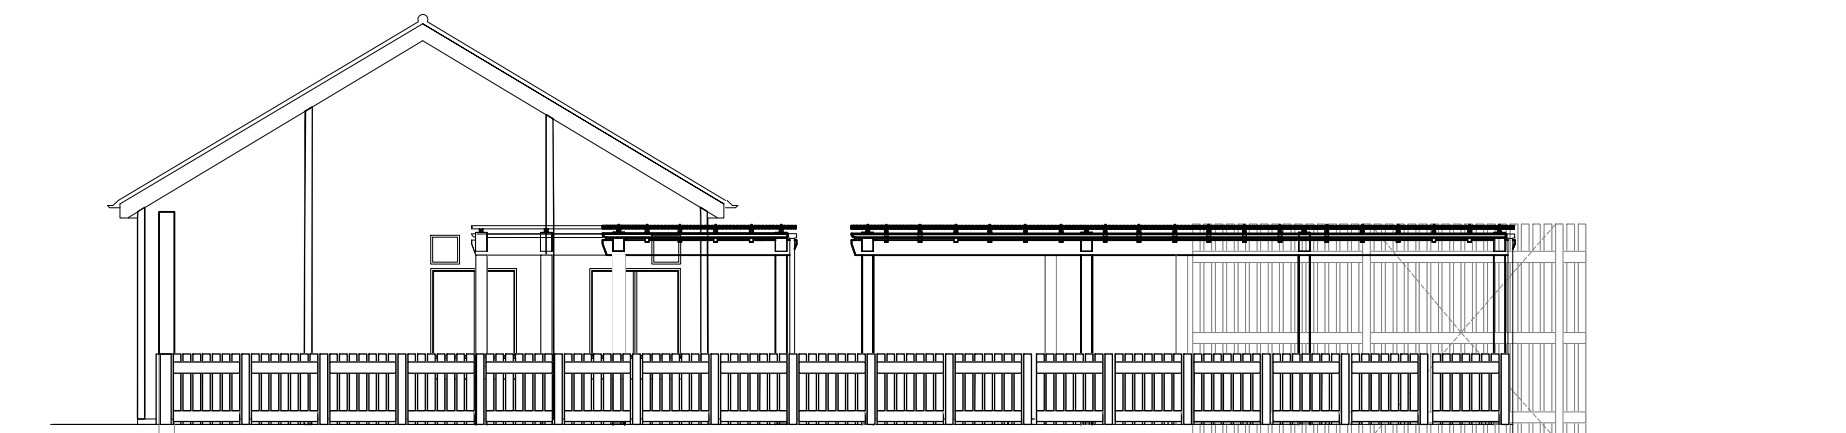


PROPOSED ELEVATION B
Scale 1:100

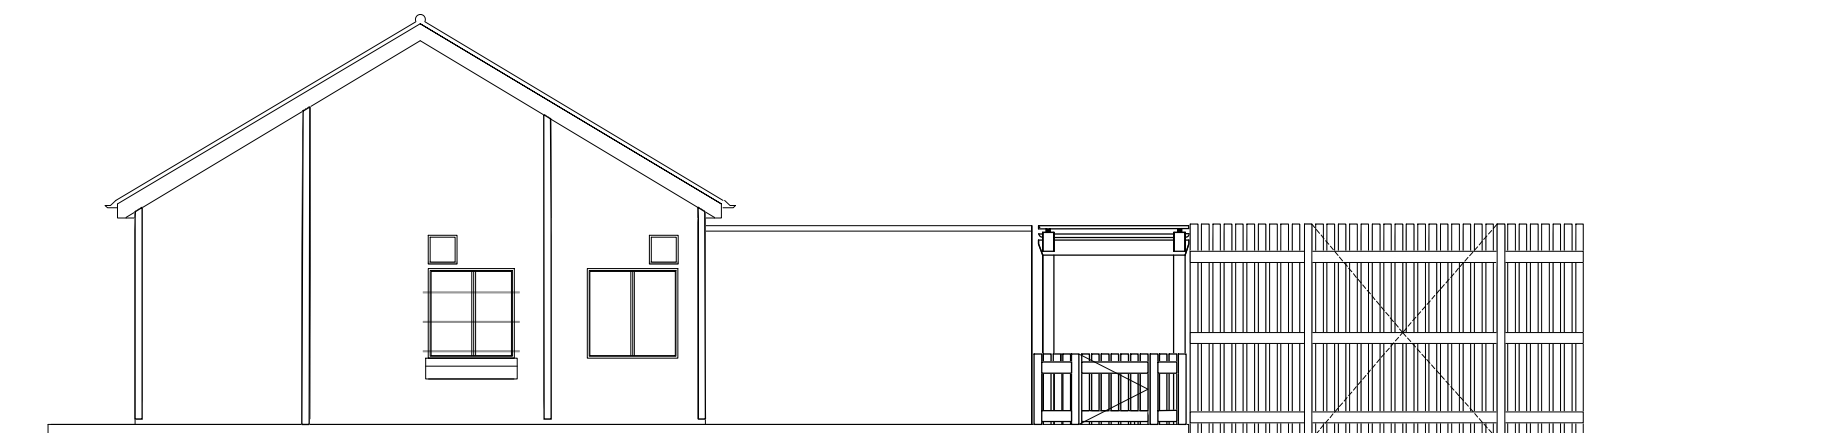


PROPOSED ELEVATION C
Scale 1:100

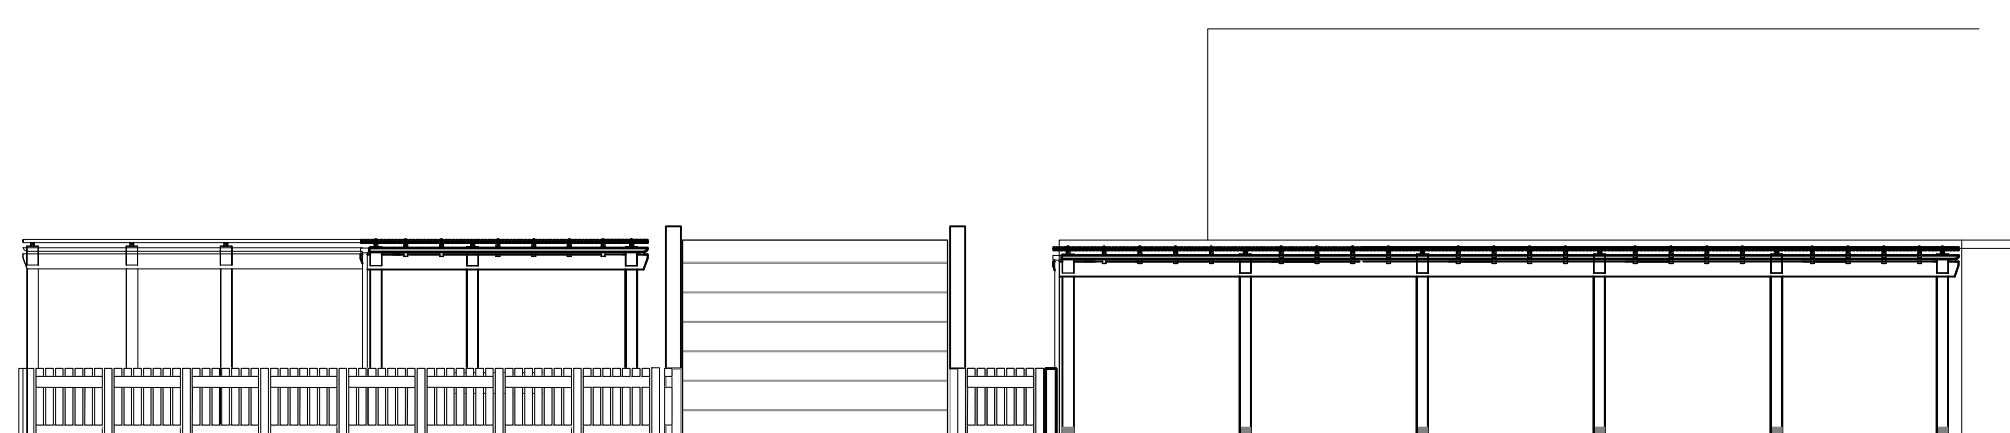


PROPOSED ELEVATION D
Scale 1:100

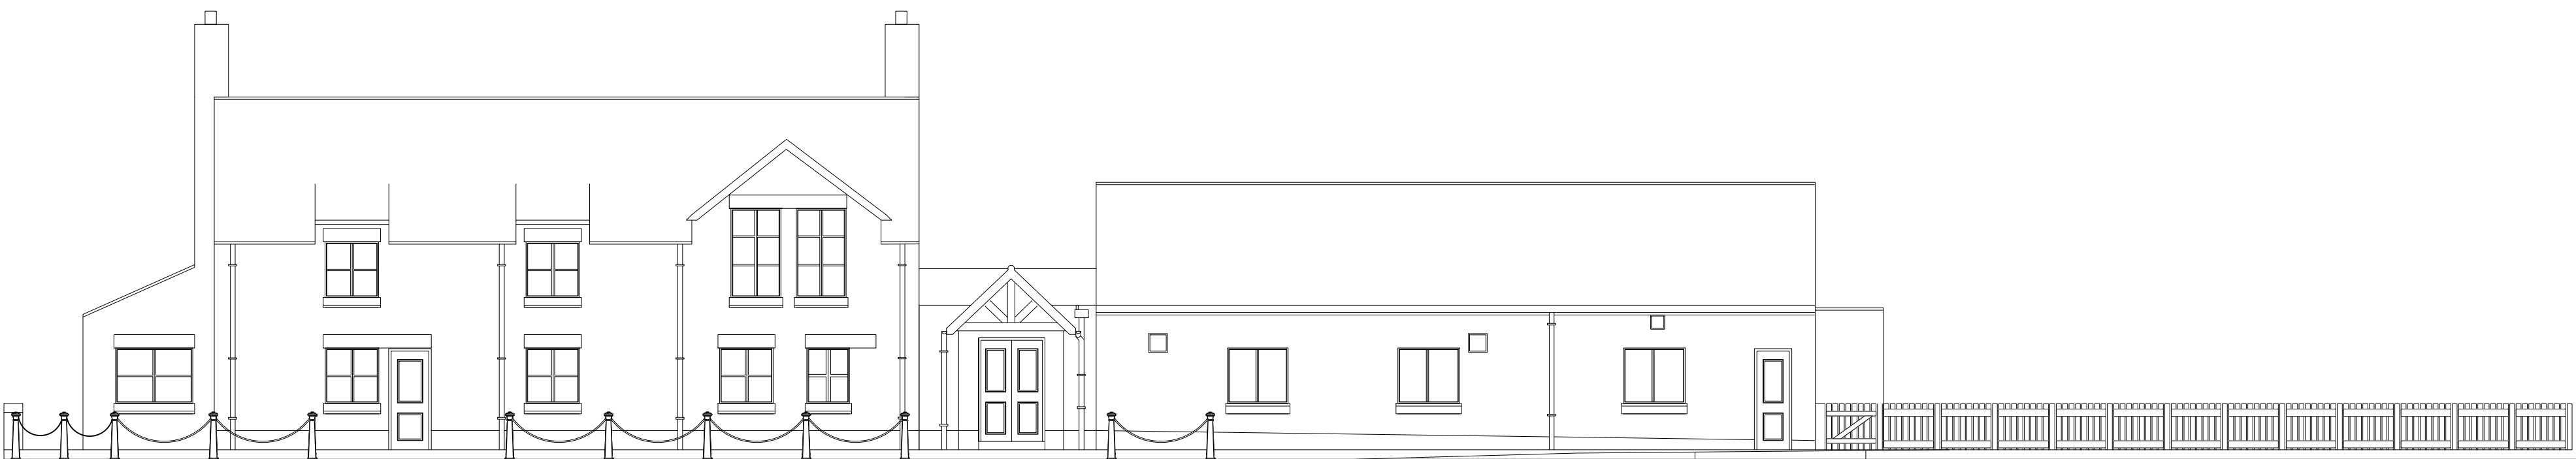


EXISTING ELEVATION A
Scale 1:100

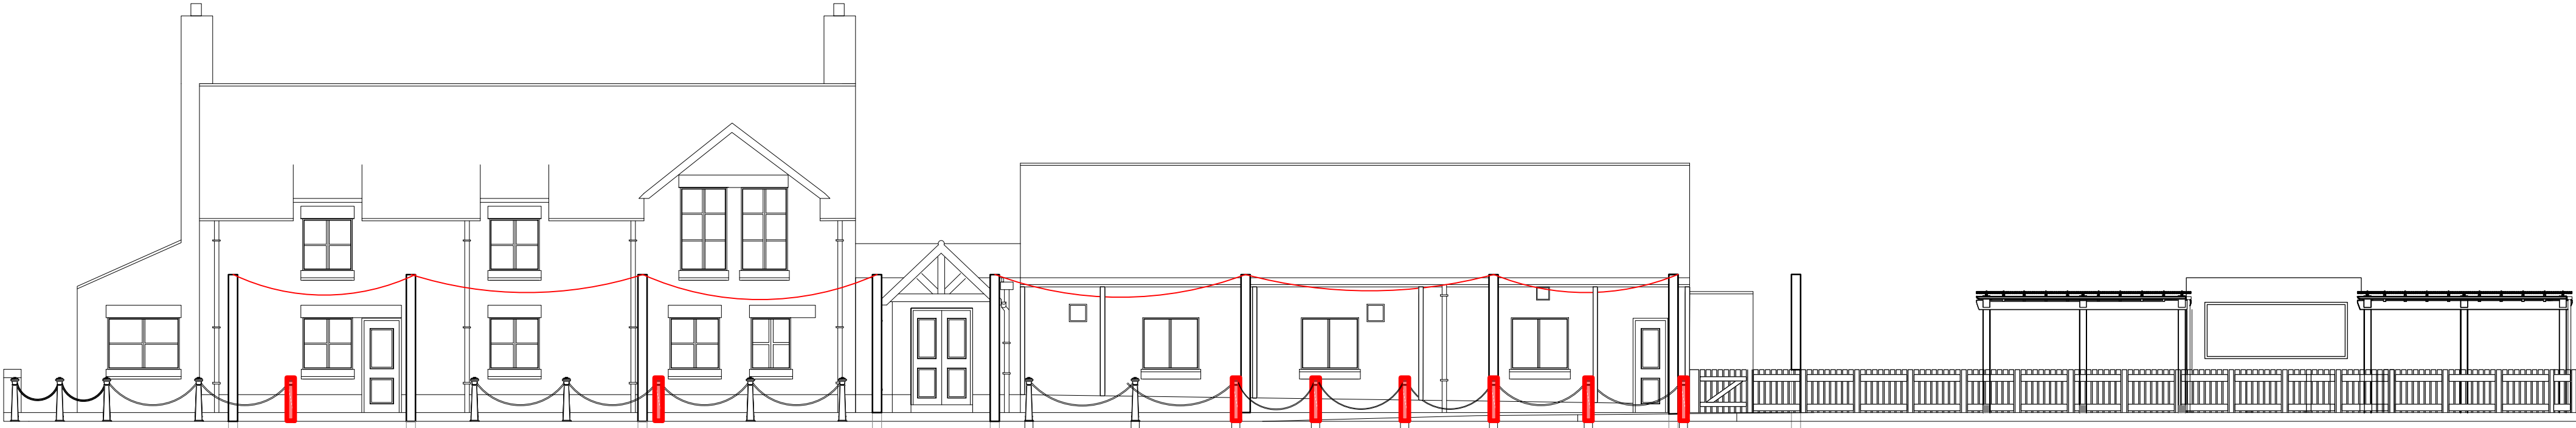

PROPOSED ELEVATION A
Scale 1:100

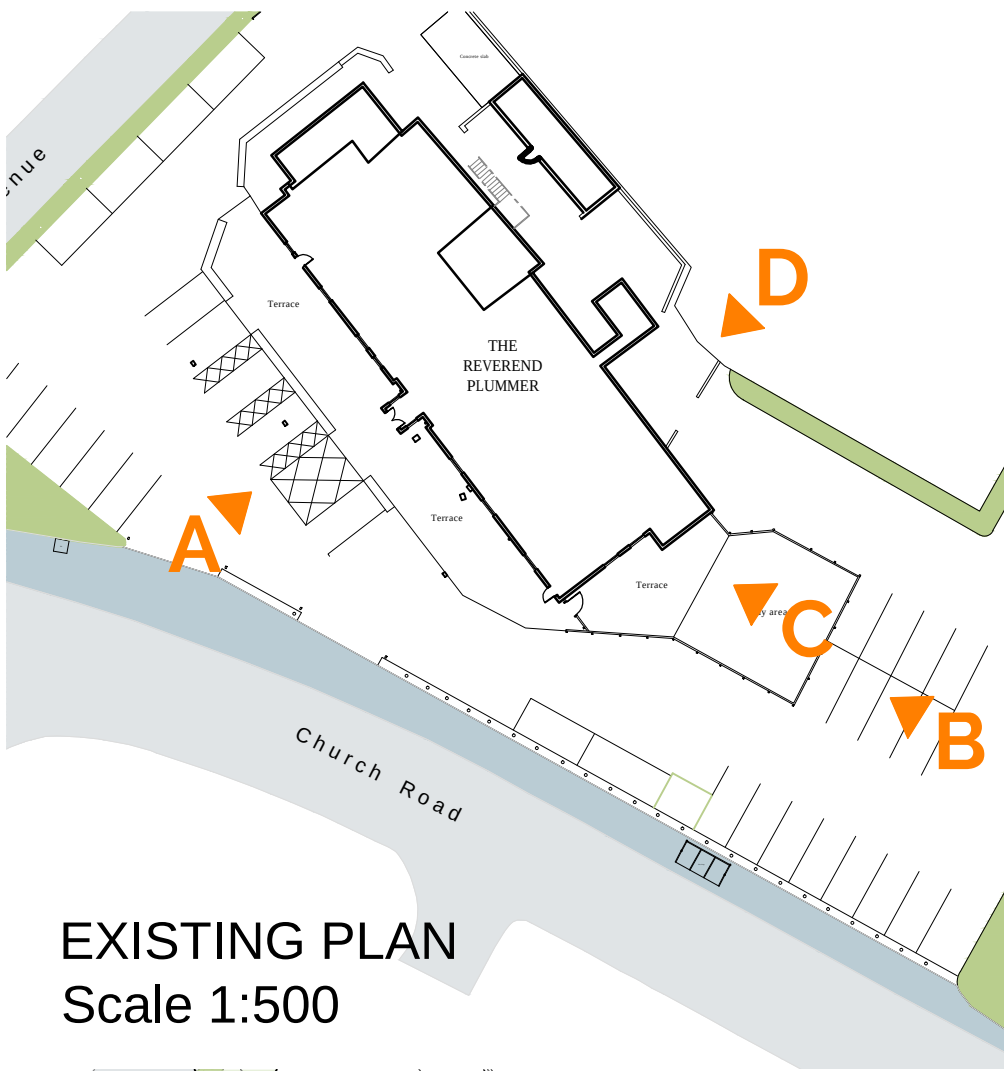


EXISTING PLAN
Scale 1:500

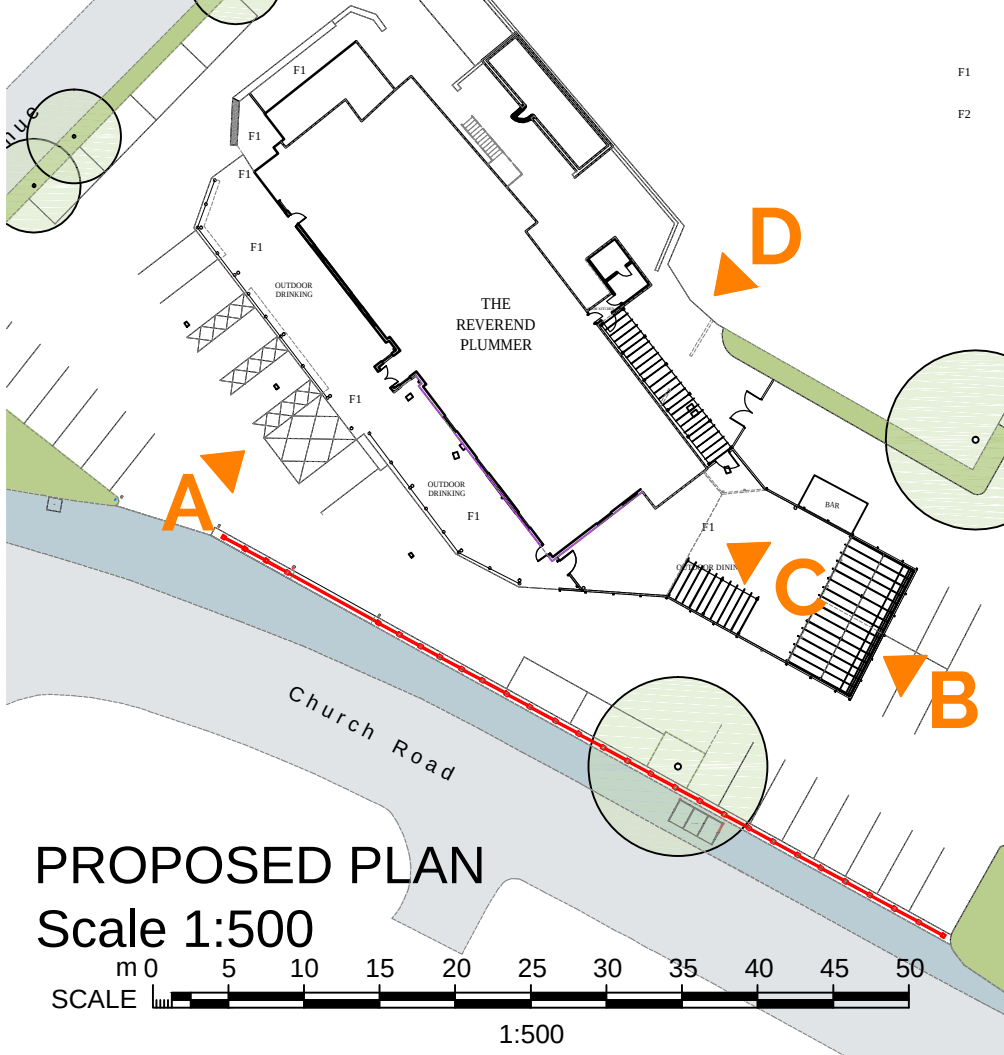

PROPOSED PLAN
Scale 1:500

F	ELEVATIONS UPDATED FOR CLARITY. SURROUNDS OMITTED FROM WINDOWS.	15.11.21
E	ELEVATIONS UPDATED FOR CLARITY.	28.09.21
D	NOTES ADDED FOR CLARITY WITH REGARDS TO BOLLARDS.	15.09.21
C	READDED FENCE AROUND EXTERNAL SEATING AREA	12.08.21
B	REMOVED BOUNDARY FENCING. NOTES TO APPLY TO A SEPERATE APPLICATION. ADDED PAINT REF.	12.08.21
A	AMENDED TO SUIT PLANNING ALTERATIONS	26.05.21


Revision	Description	Date
----------	-------------	------

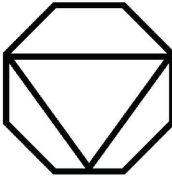

DV8 DESIGNS
ARCHITECTURE+INTERIORS

EXISTING & PROPOSED

NOTE DO NOT SCALE FROM THIS DRAWING ALL DIMENSIONS TO BE CHECKED ON SITE TO BE READ IN CONJUNCTION WITH ALL RELEVANT CONSULTANTS DOCUMENTATION

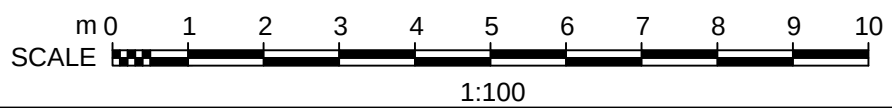

Client:
GREENE KING

Project No. 1972
Project: EAGLE AND CHILD HALEWOOD, LIVERPOOL

Drawing No. 200
Drawing Title: EXISTING AND PROPOSED ELEVATIONS

Revision: F	Scale: VARIES @ A1	Date: JAN 21	Drawn by: LM
-------------	--------------------	--------------	--------------