


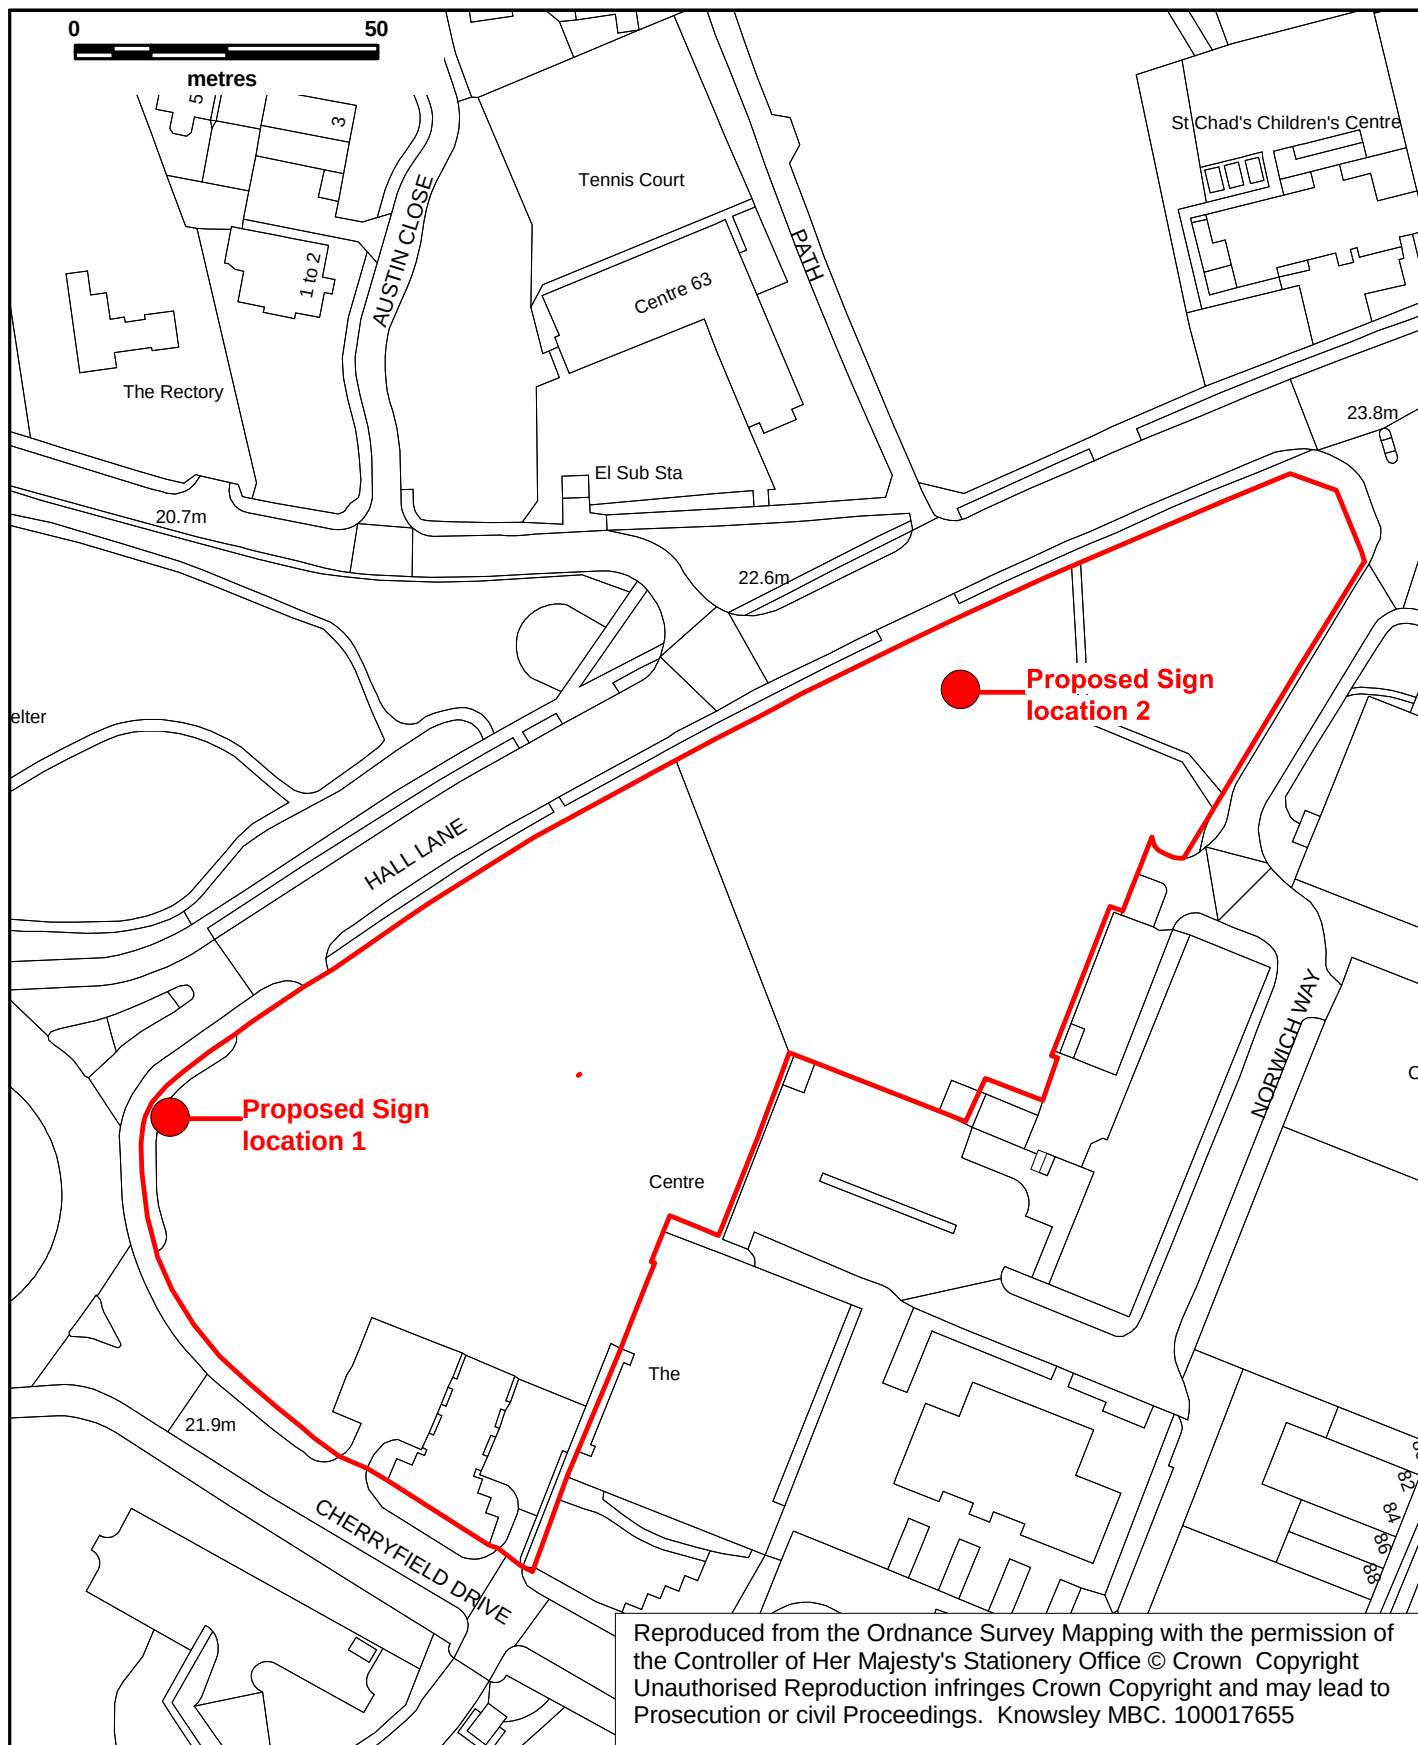

LAND AT CHERRYFIELD DRIVE / HALL LANE KIRKBY

Drawn **AW**
Date **11/10/2021**
Scale **1:1250**

Drawing No.
AS/156B/2021
Other No.
NONE



METROPOLITAN
Borough of Knowsley
Assets Service

Yorkon Building,
Archway Road,
Huyton, L36 9FB

