


REAR ELEVATION
1 : 50

SIDE ELEVATION (NORTH)
1 : 50

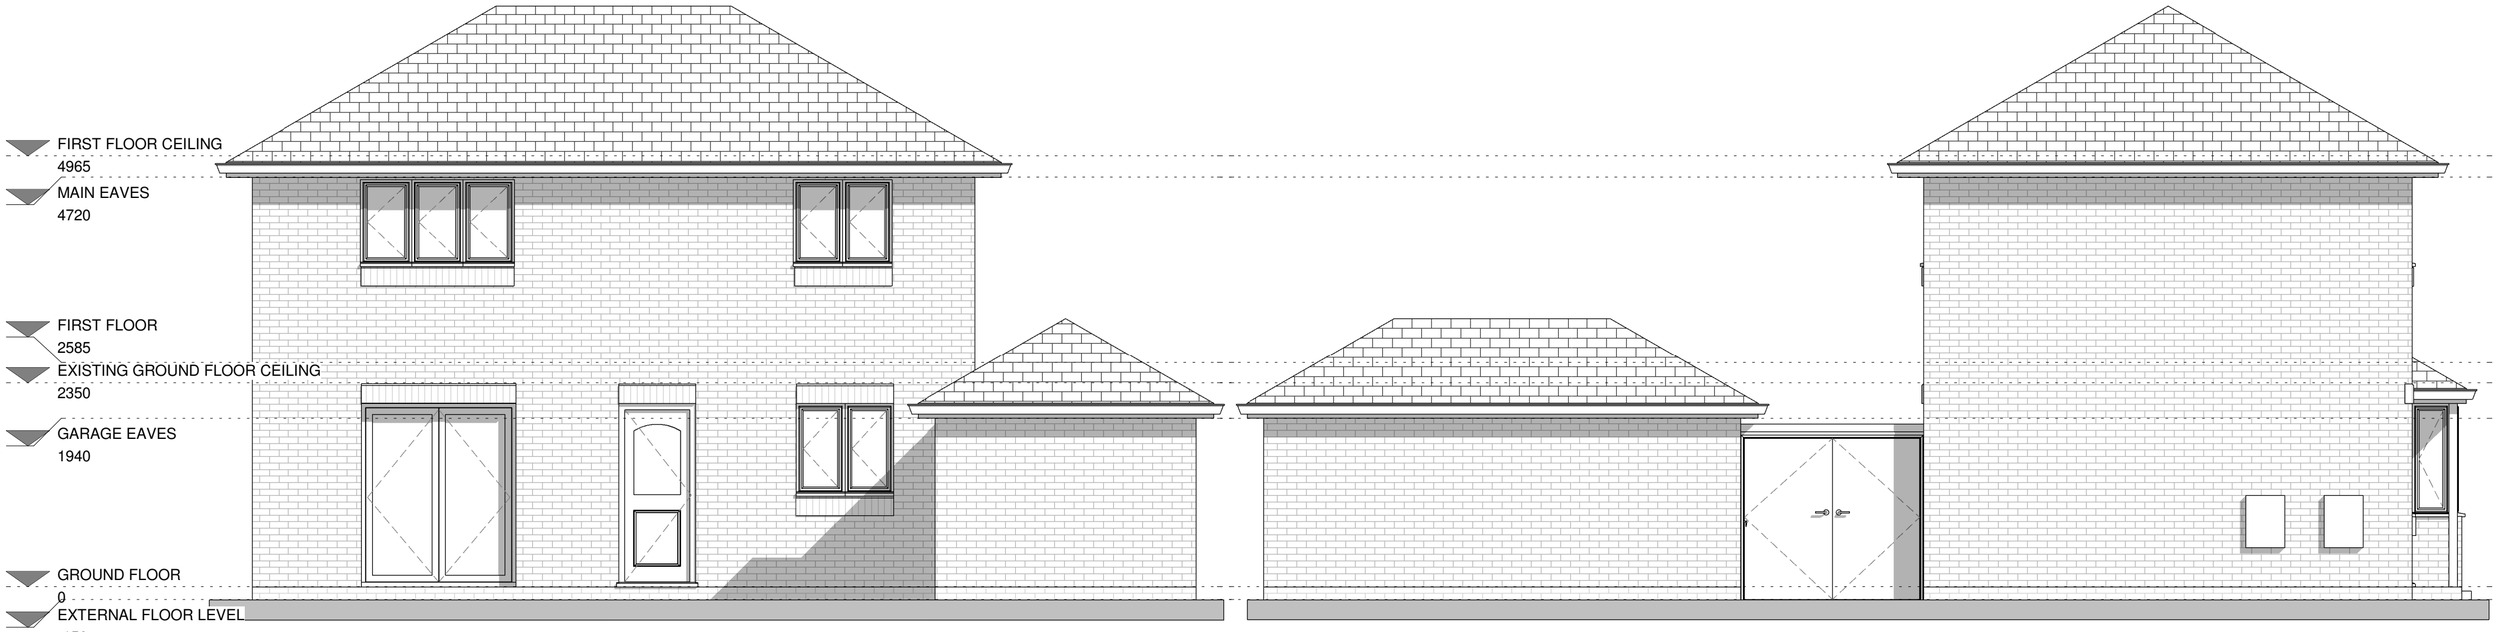

SCALE BAR
1:50

PROJECT	3 BIRKDALE CLOSE, L36 4QW
TITLE	ELEVATIONS AS EXISTING
CLIENT	Owner
DATE	27/10/26
SCALE (@A2)	1:50
DRAWING NUMBER	702-003
REV	P2