
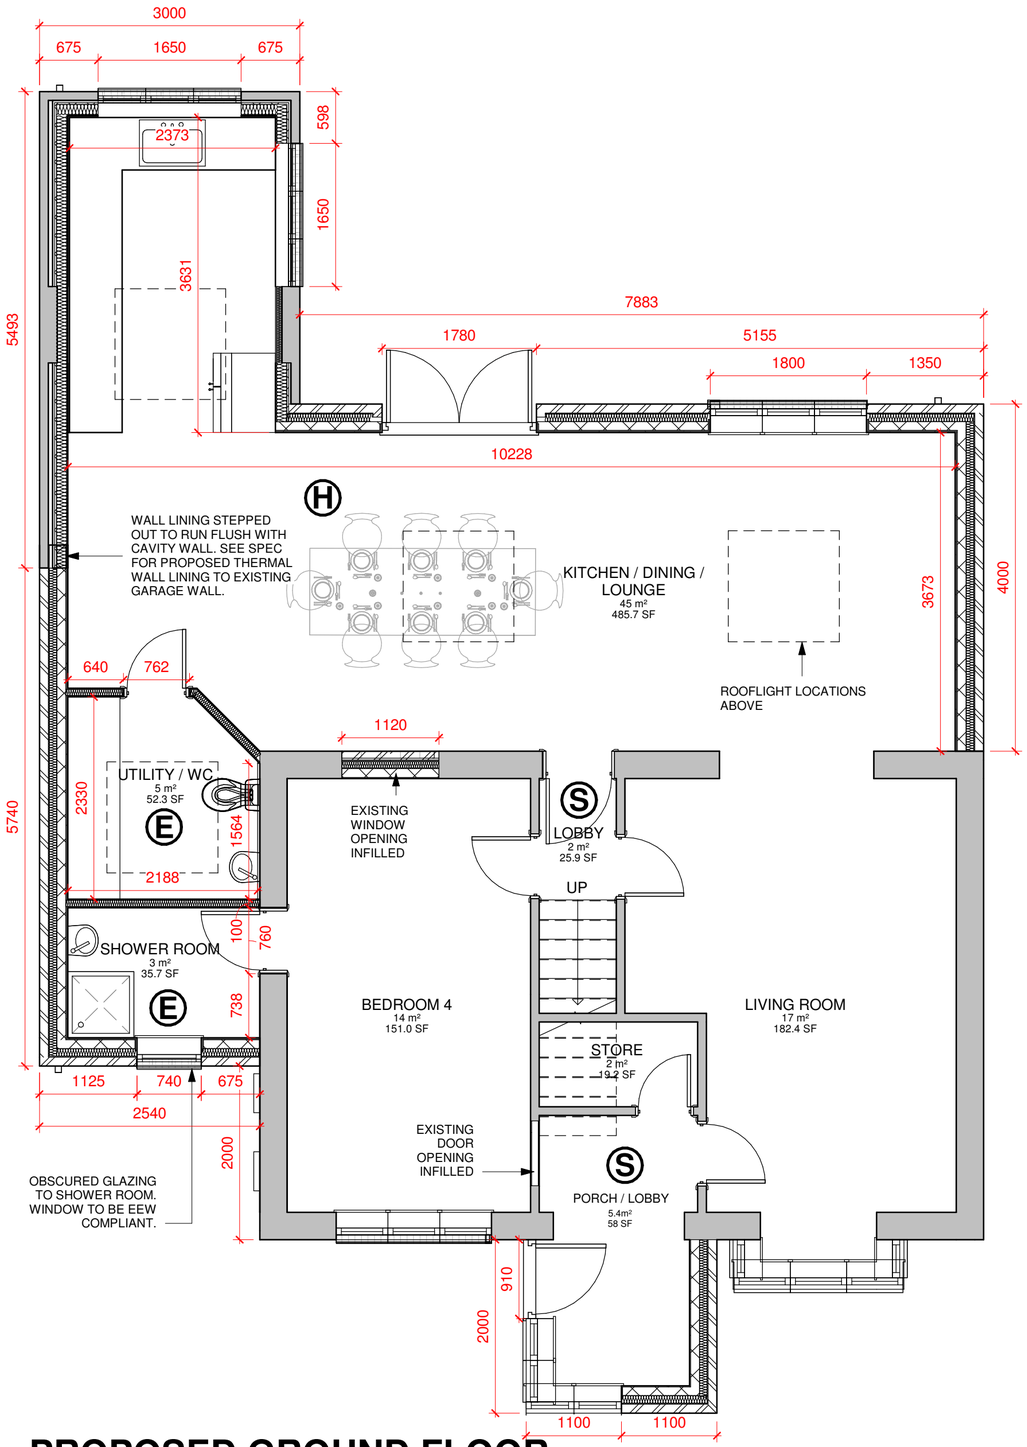


PROPOSED GROUND FLOOR

1 : 50

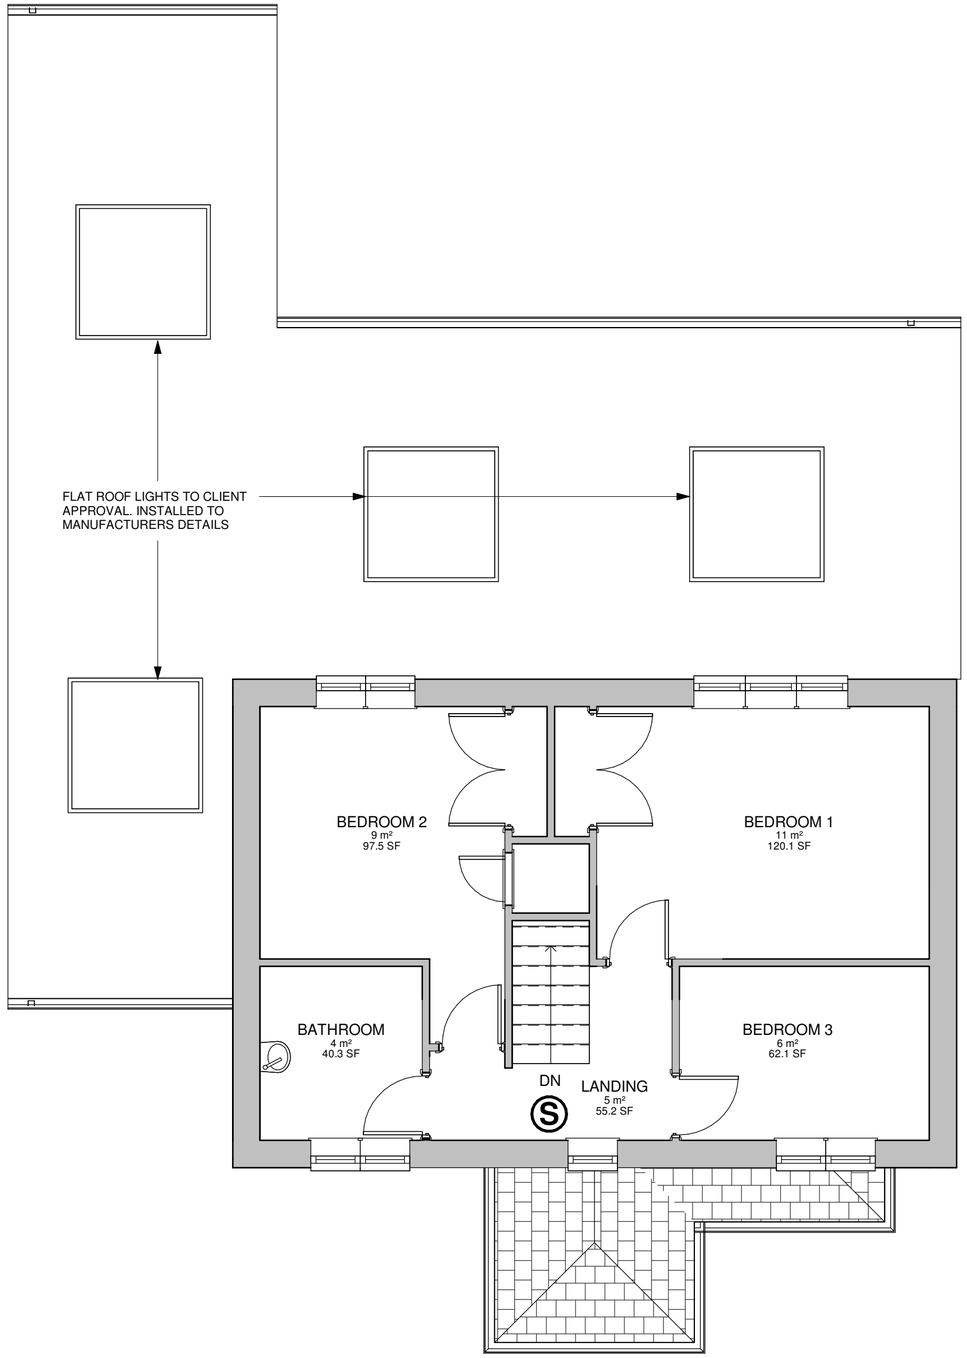

PROPOSED FIRST FLOOR

1 : 50

1m 5m

SCALE BAR
1:50

THE CONTENT OF THIS DRAWING PACK IS SUBJECT TO THE PROVISION OF THE COPYRIGHT ACT 1956.
WORK TO FIGURED DIMENSIONS ONLY. SITE DIMENSIONS ARE TO BE CHECKED BEFORE WORK IS STARTED.

PROJECT	3 BIRKDALE CLOSE, L36 4QW
TITLE	PROPOSED GROUND & FIRST FLOOR PLAN
CLIENT	Owner
DATE	27/10/26
SCALE (@A2)	1:50
DRAWING NUMBER	702-004
REV	P2