

1m 5m

SCALE BAR
1:50

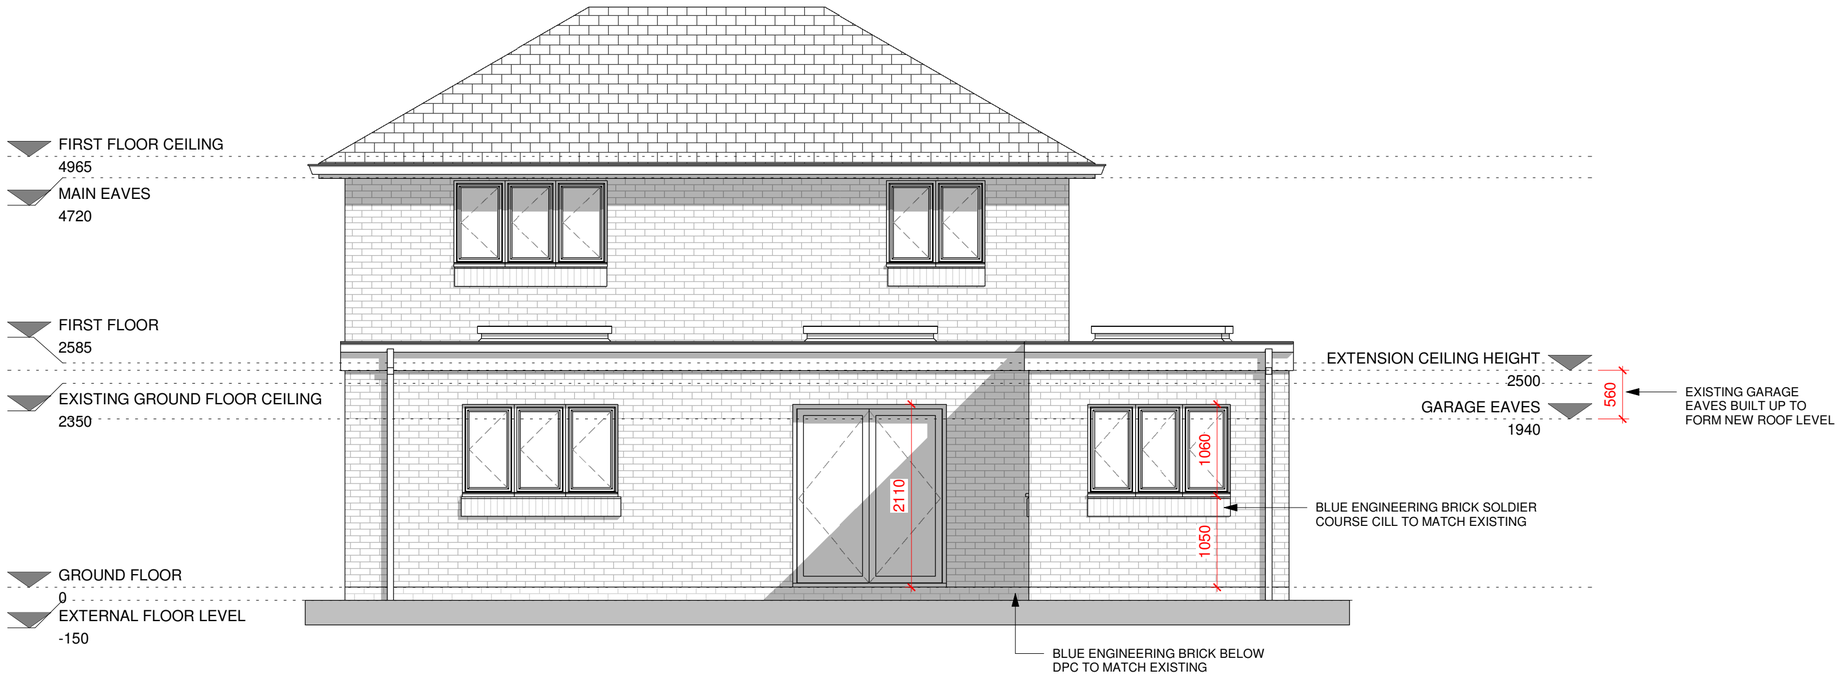

PROPOSED REAR ELEVATION
1 : 50

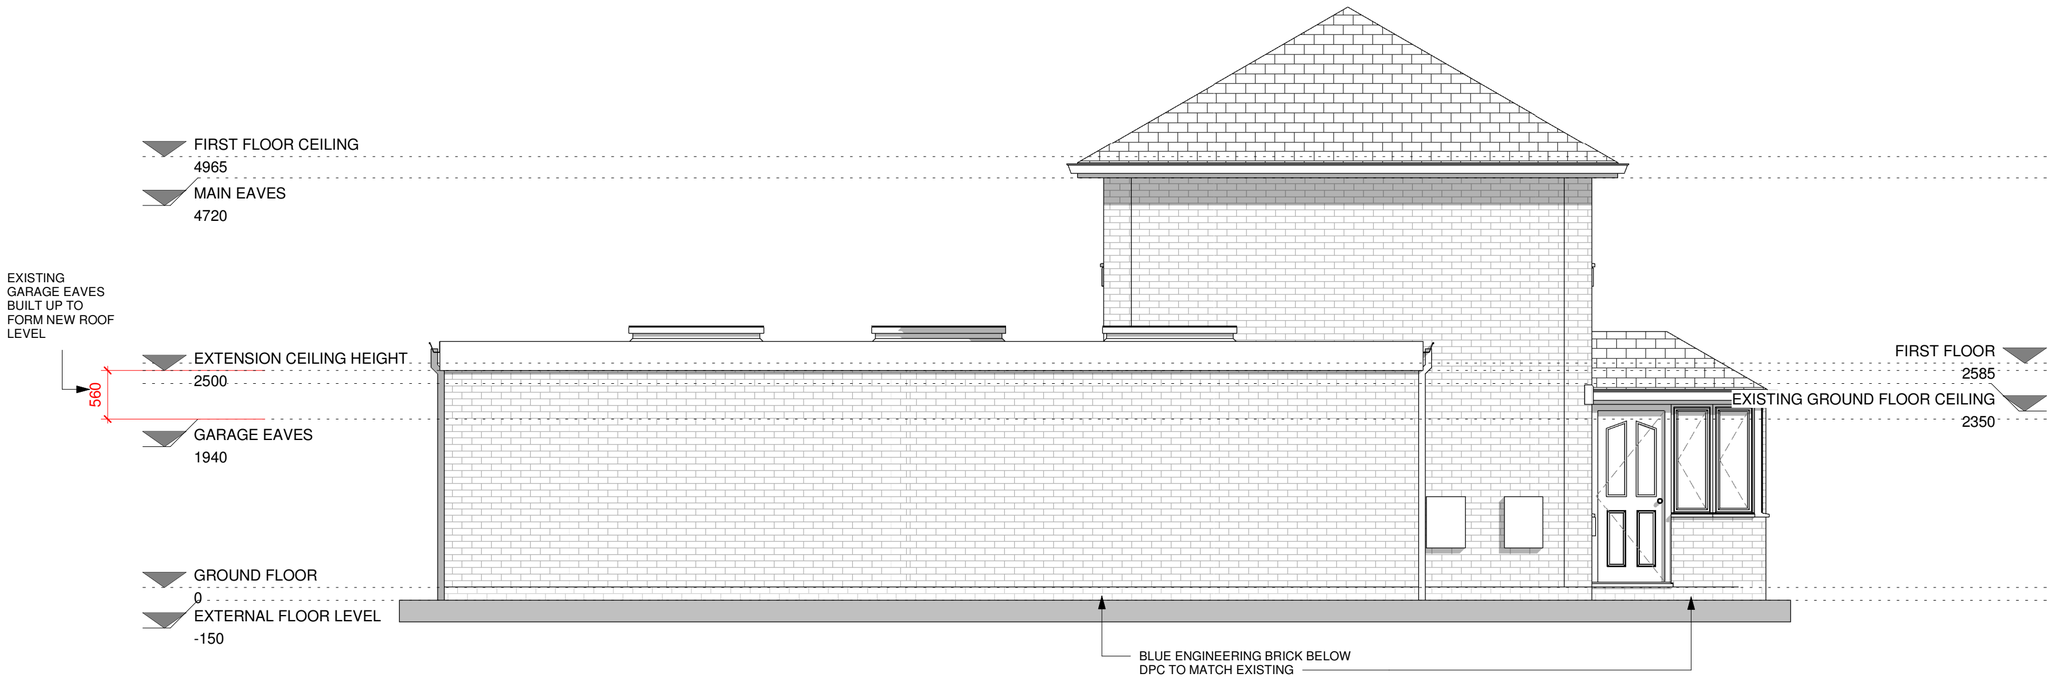

PROPOSED SIDE ELEVATION (NORTH)
1 : 50

THE CONTENT OF THIS DRAWING PACK IS SUBJECT TO THE PROVISION OF THE COPYRIGHT ACT 1956.
WORK TO FIGURED DIMENSIONS ONLY. SITE DIMENSIONS ARE TO BE CHECKED BEFORE WORK IS STARTED.

PROJECT
3 BIRKDALE CLOSE, L36 4QW

TITLE
PROPOSED ELEVATIONS

CLIENT
Owner

DATE
27/10/26

SCALE (@A2)
1:50

DRAWING NUMBER
702-006

REV
P2