



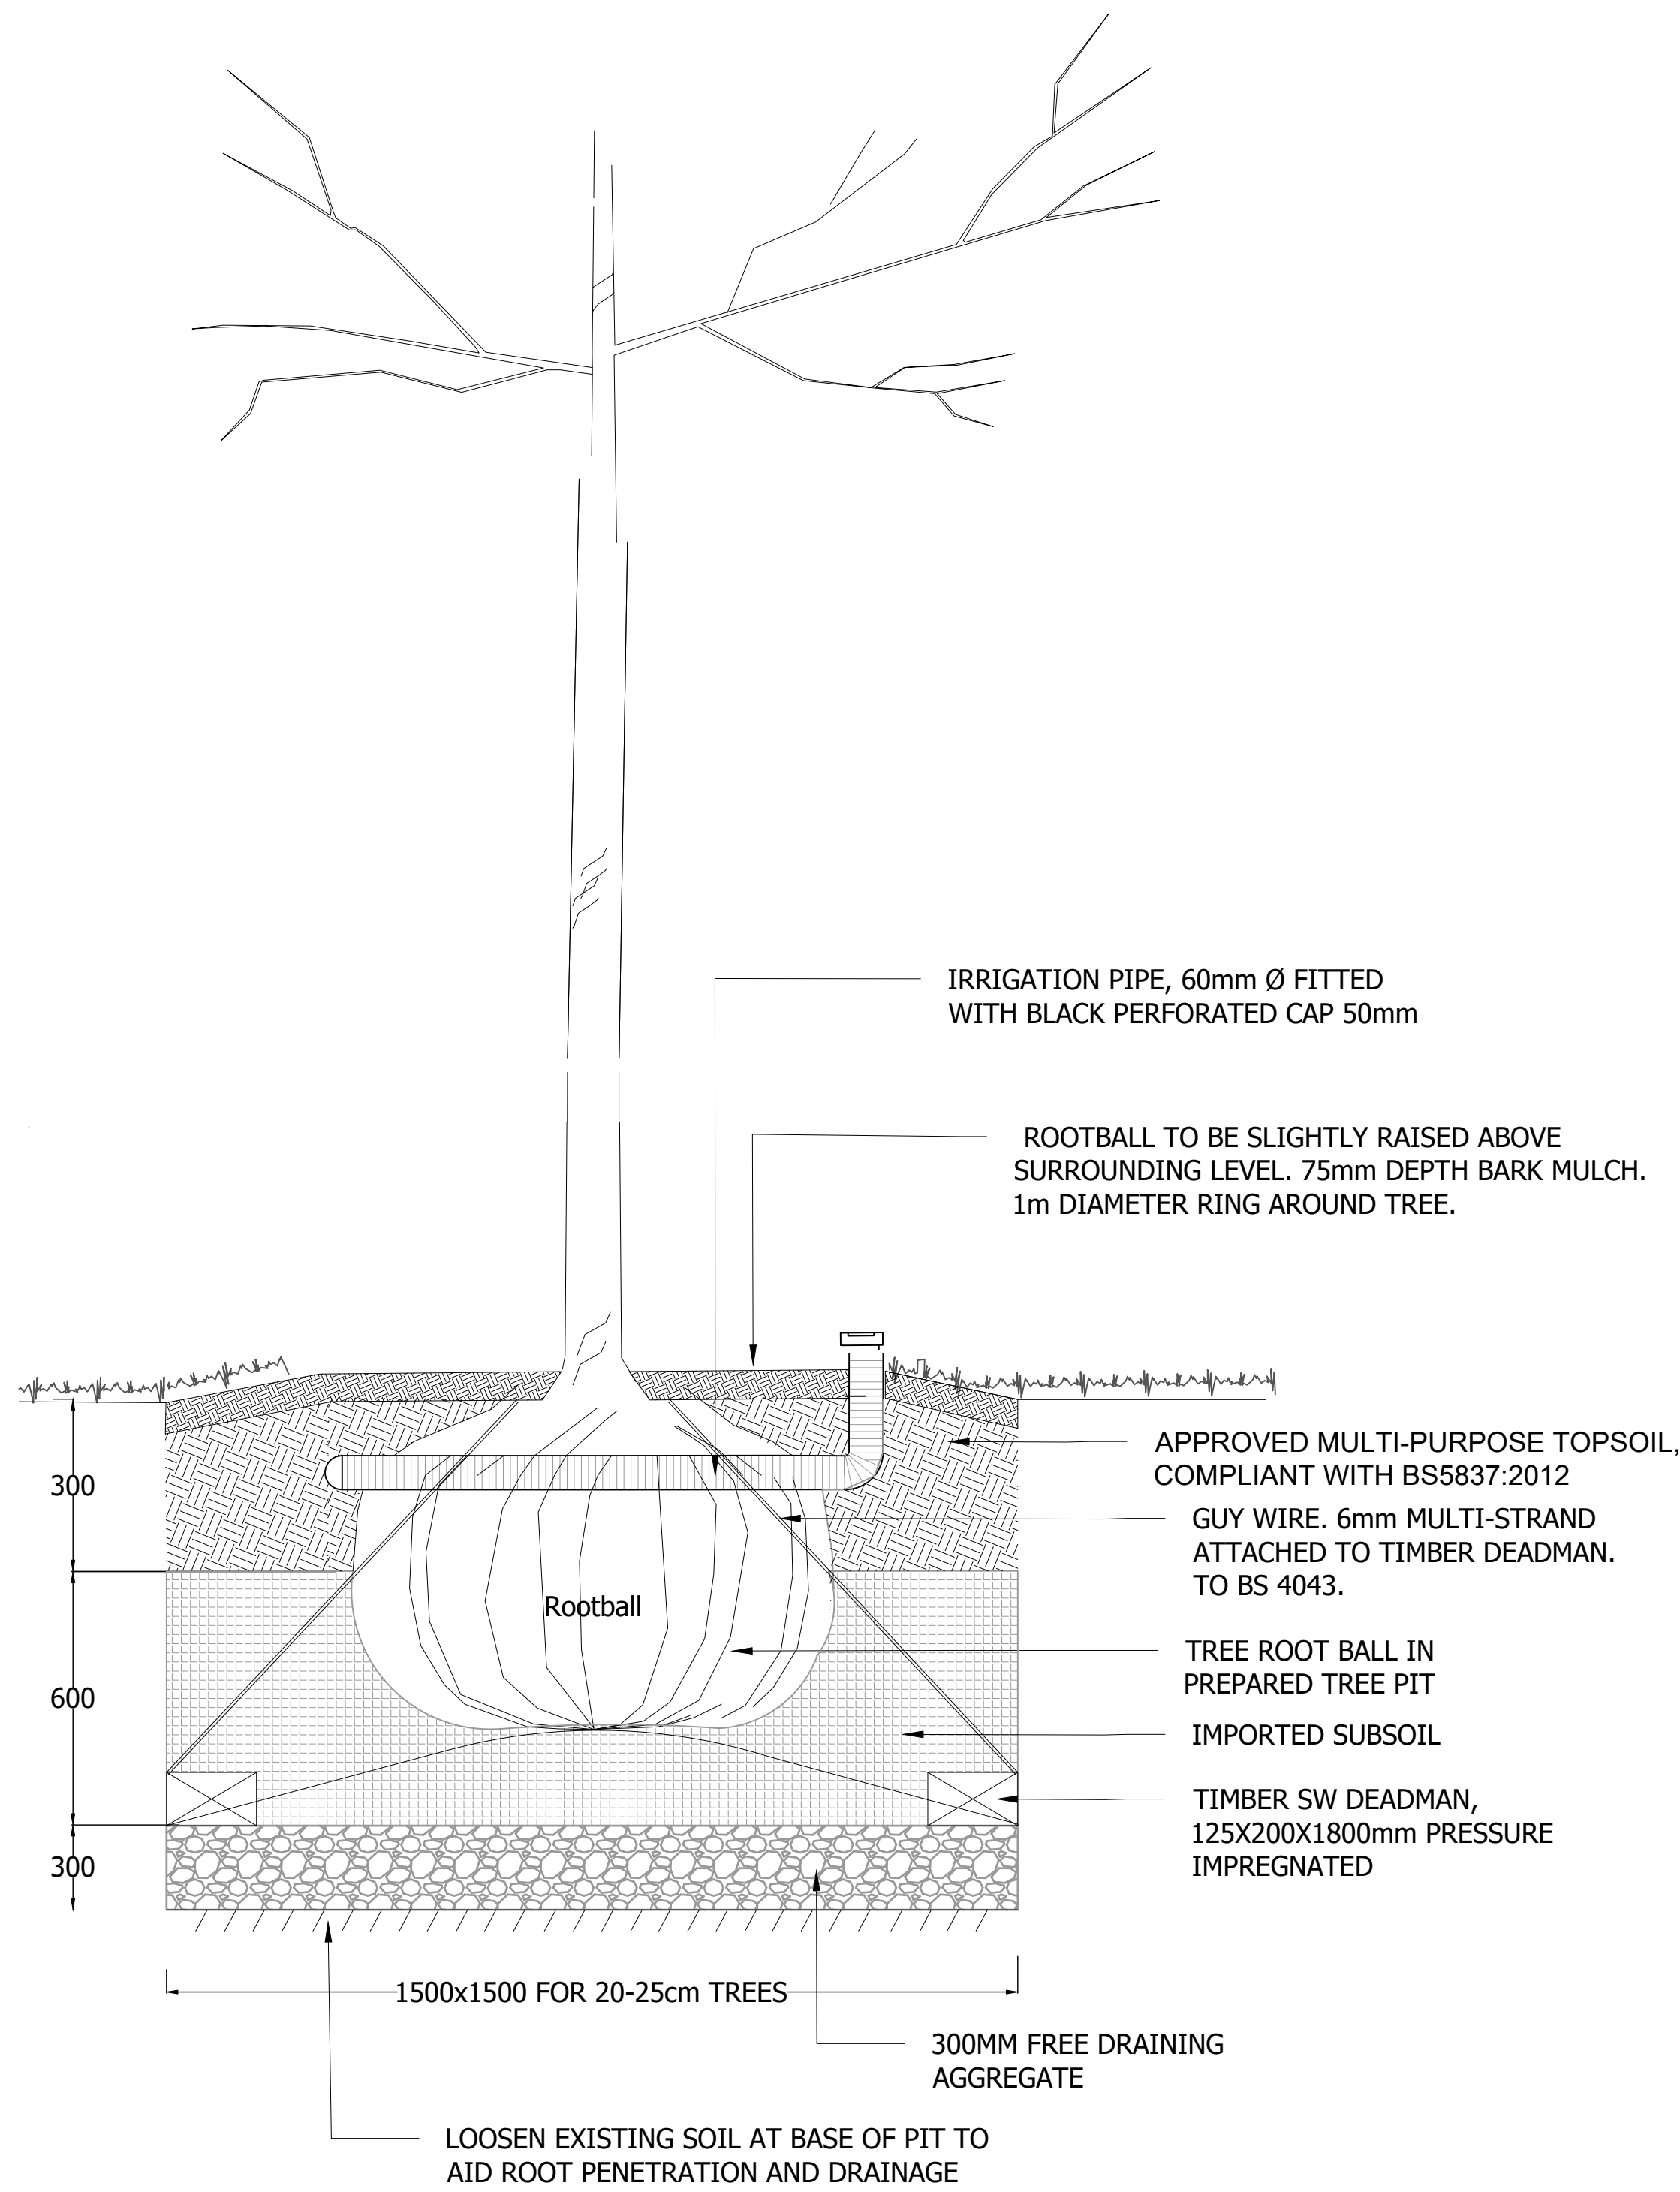


1 INDIVIDUAL TREE PLANTING - ADVANCED HEAVY STANDARD AND ABOVE
Scale 1:10@A0

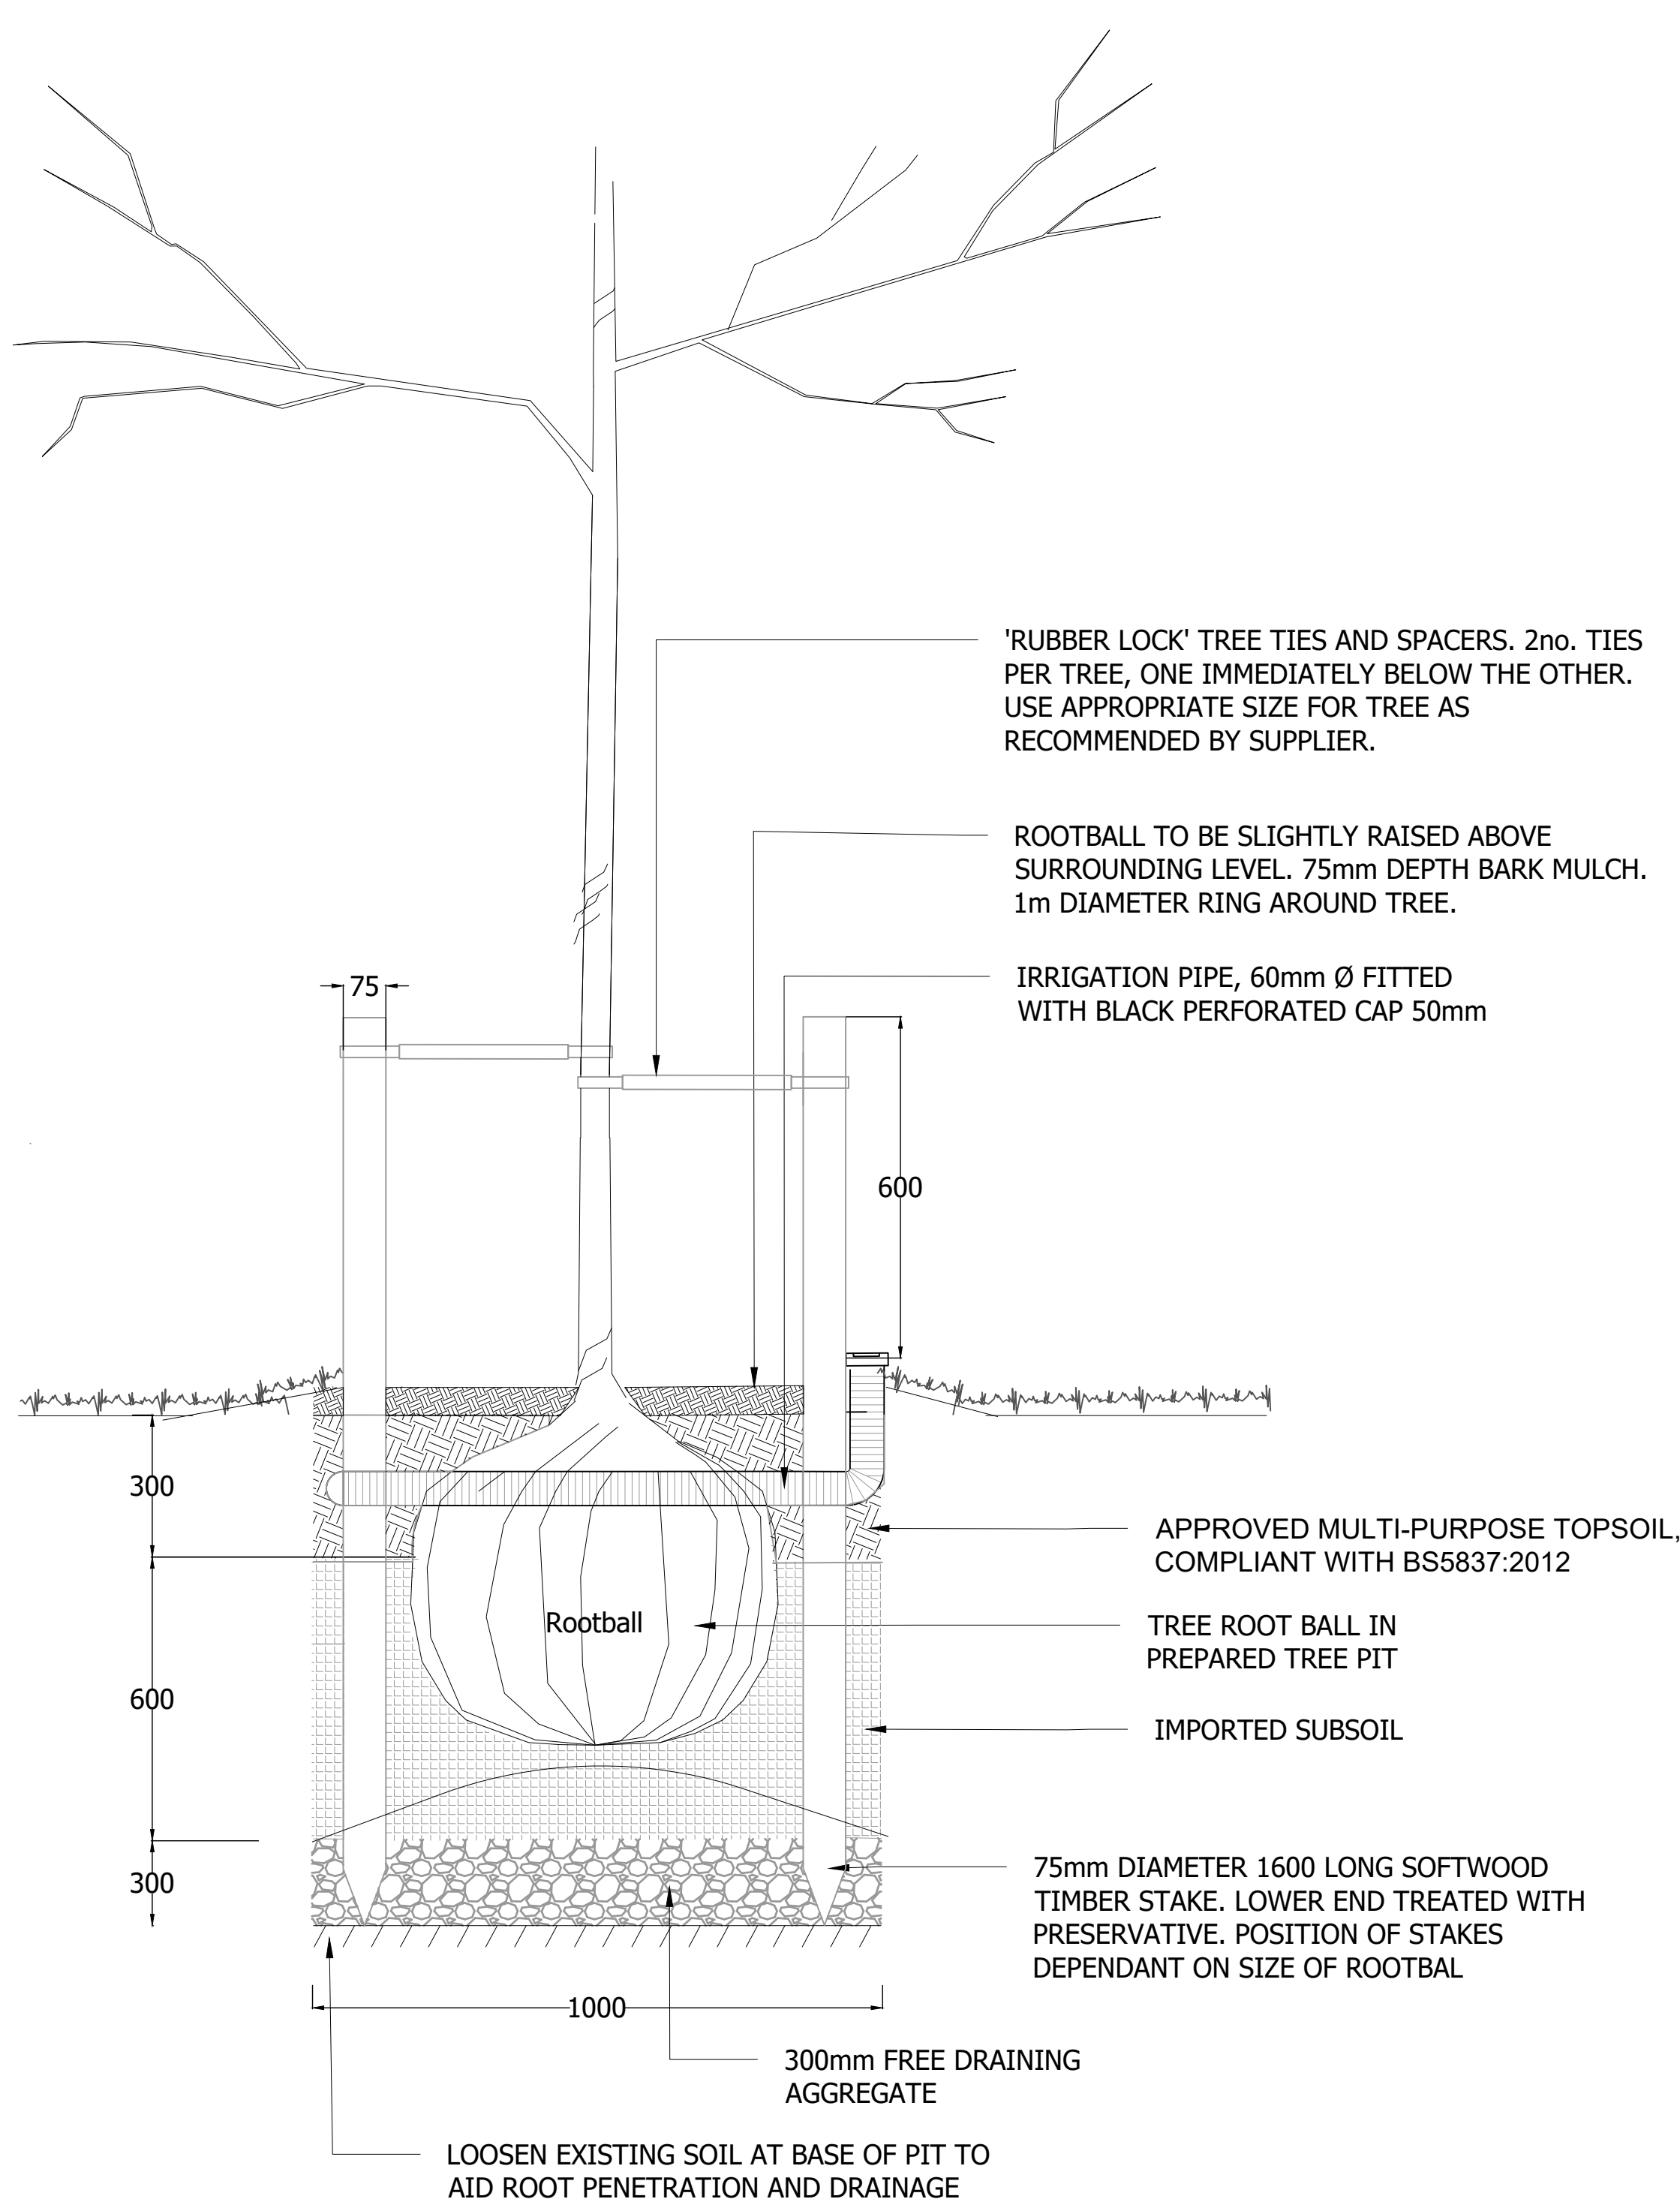


2 INDIVIDUAL TREE PLANTING - SELECT STANDARD TREES TO EXTRA HEAVY STANDARD
Scale 1:10@A0


PLANTING PIT SIZE SUBJECT TO SOIL CONDITIONS AND SIZE OF ROOTS. GENERALLY PLANTS TO BE NOTCH PLANTED ENSURING NOTCH IS LARGE ENOUGH TO ACCOMMODATE ROOTS WITHOUT BENDING OR BREAKING AND TO EVENLY DISTRIBUTE ROOTS. PIT PLANTING (AS ILLUSTRATED) TO BE USED IF ROOT SYSTEM IS TOO LARGE TO BE NOTCH PLANTED.

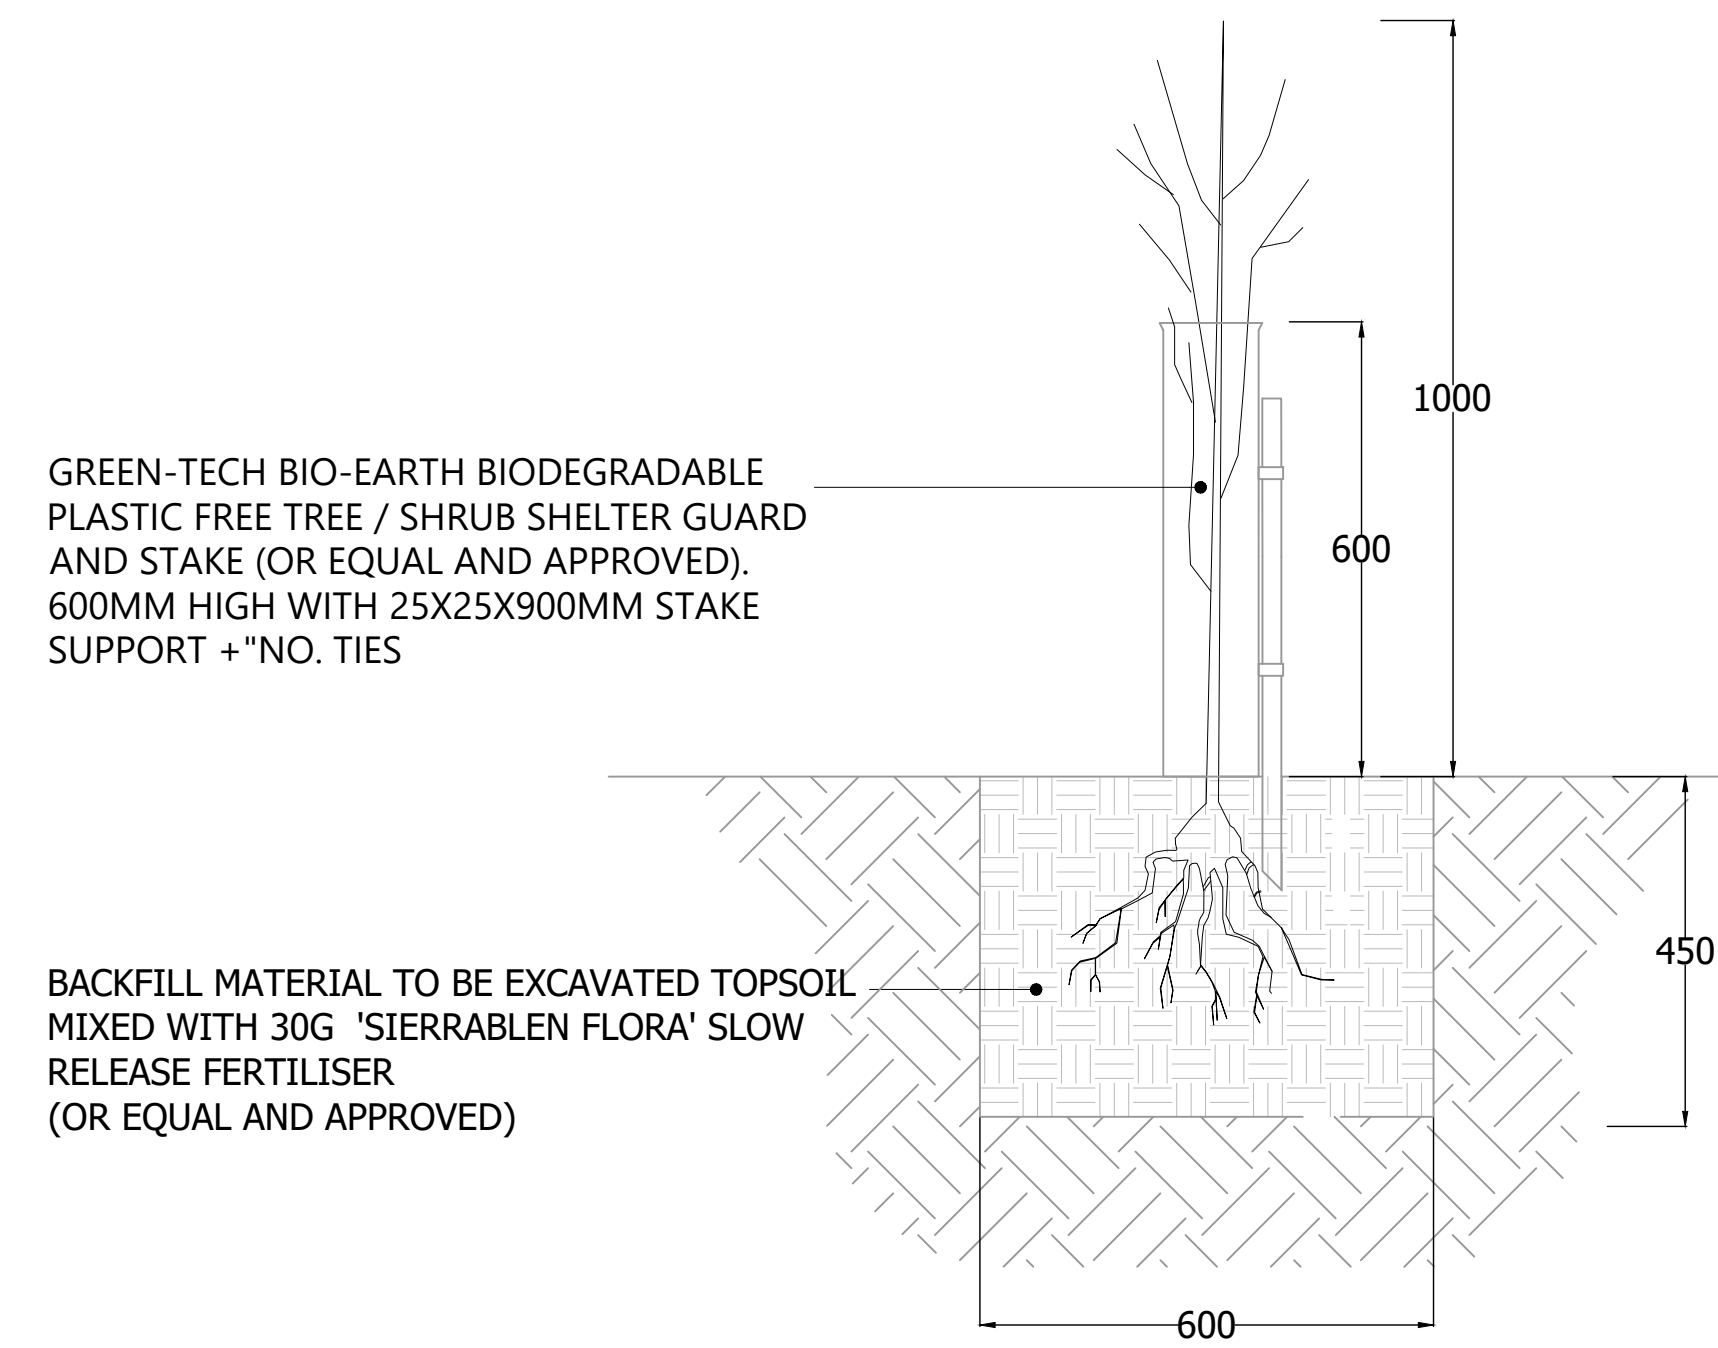


3 WOODLAND/ SHRUB PLANTING - TRANSPLANTS
Scale 1:10@A0

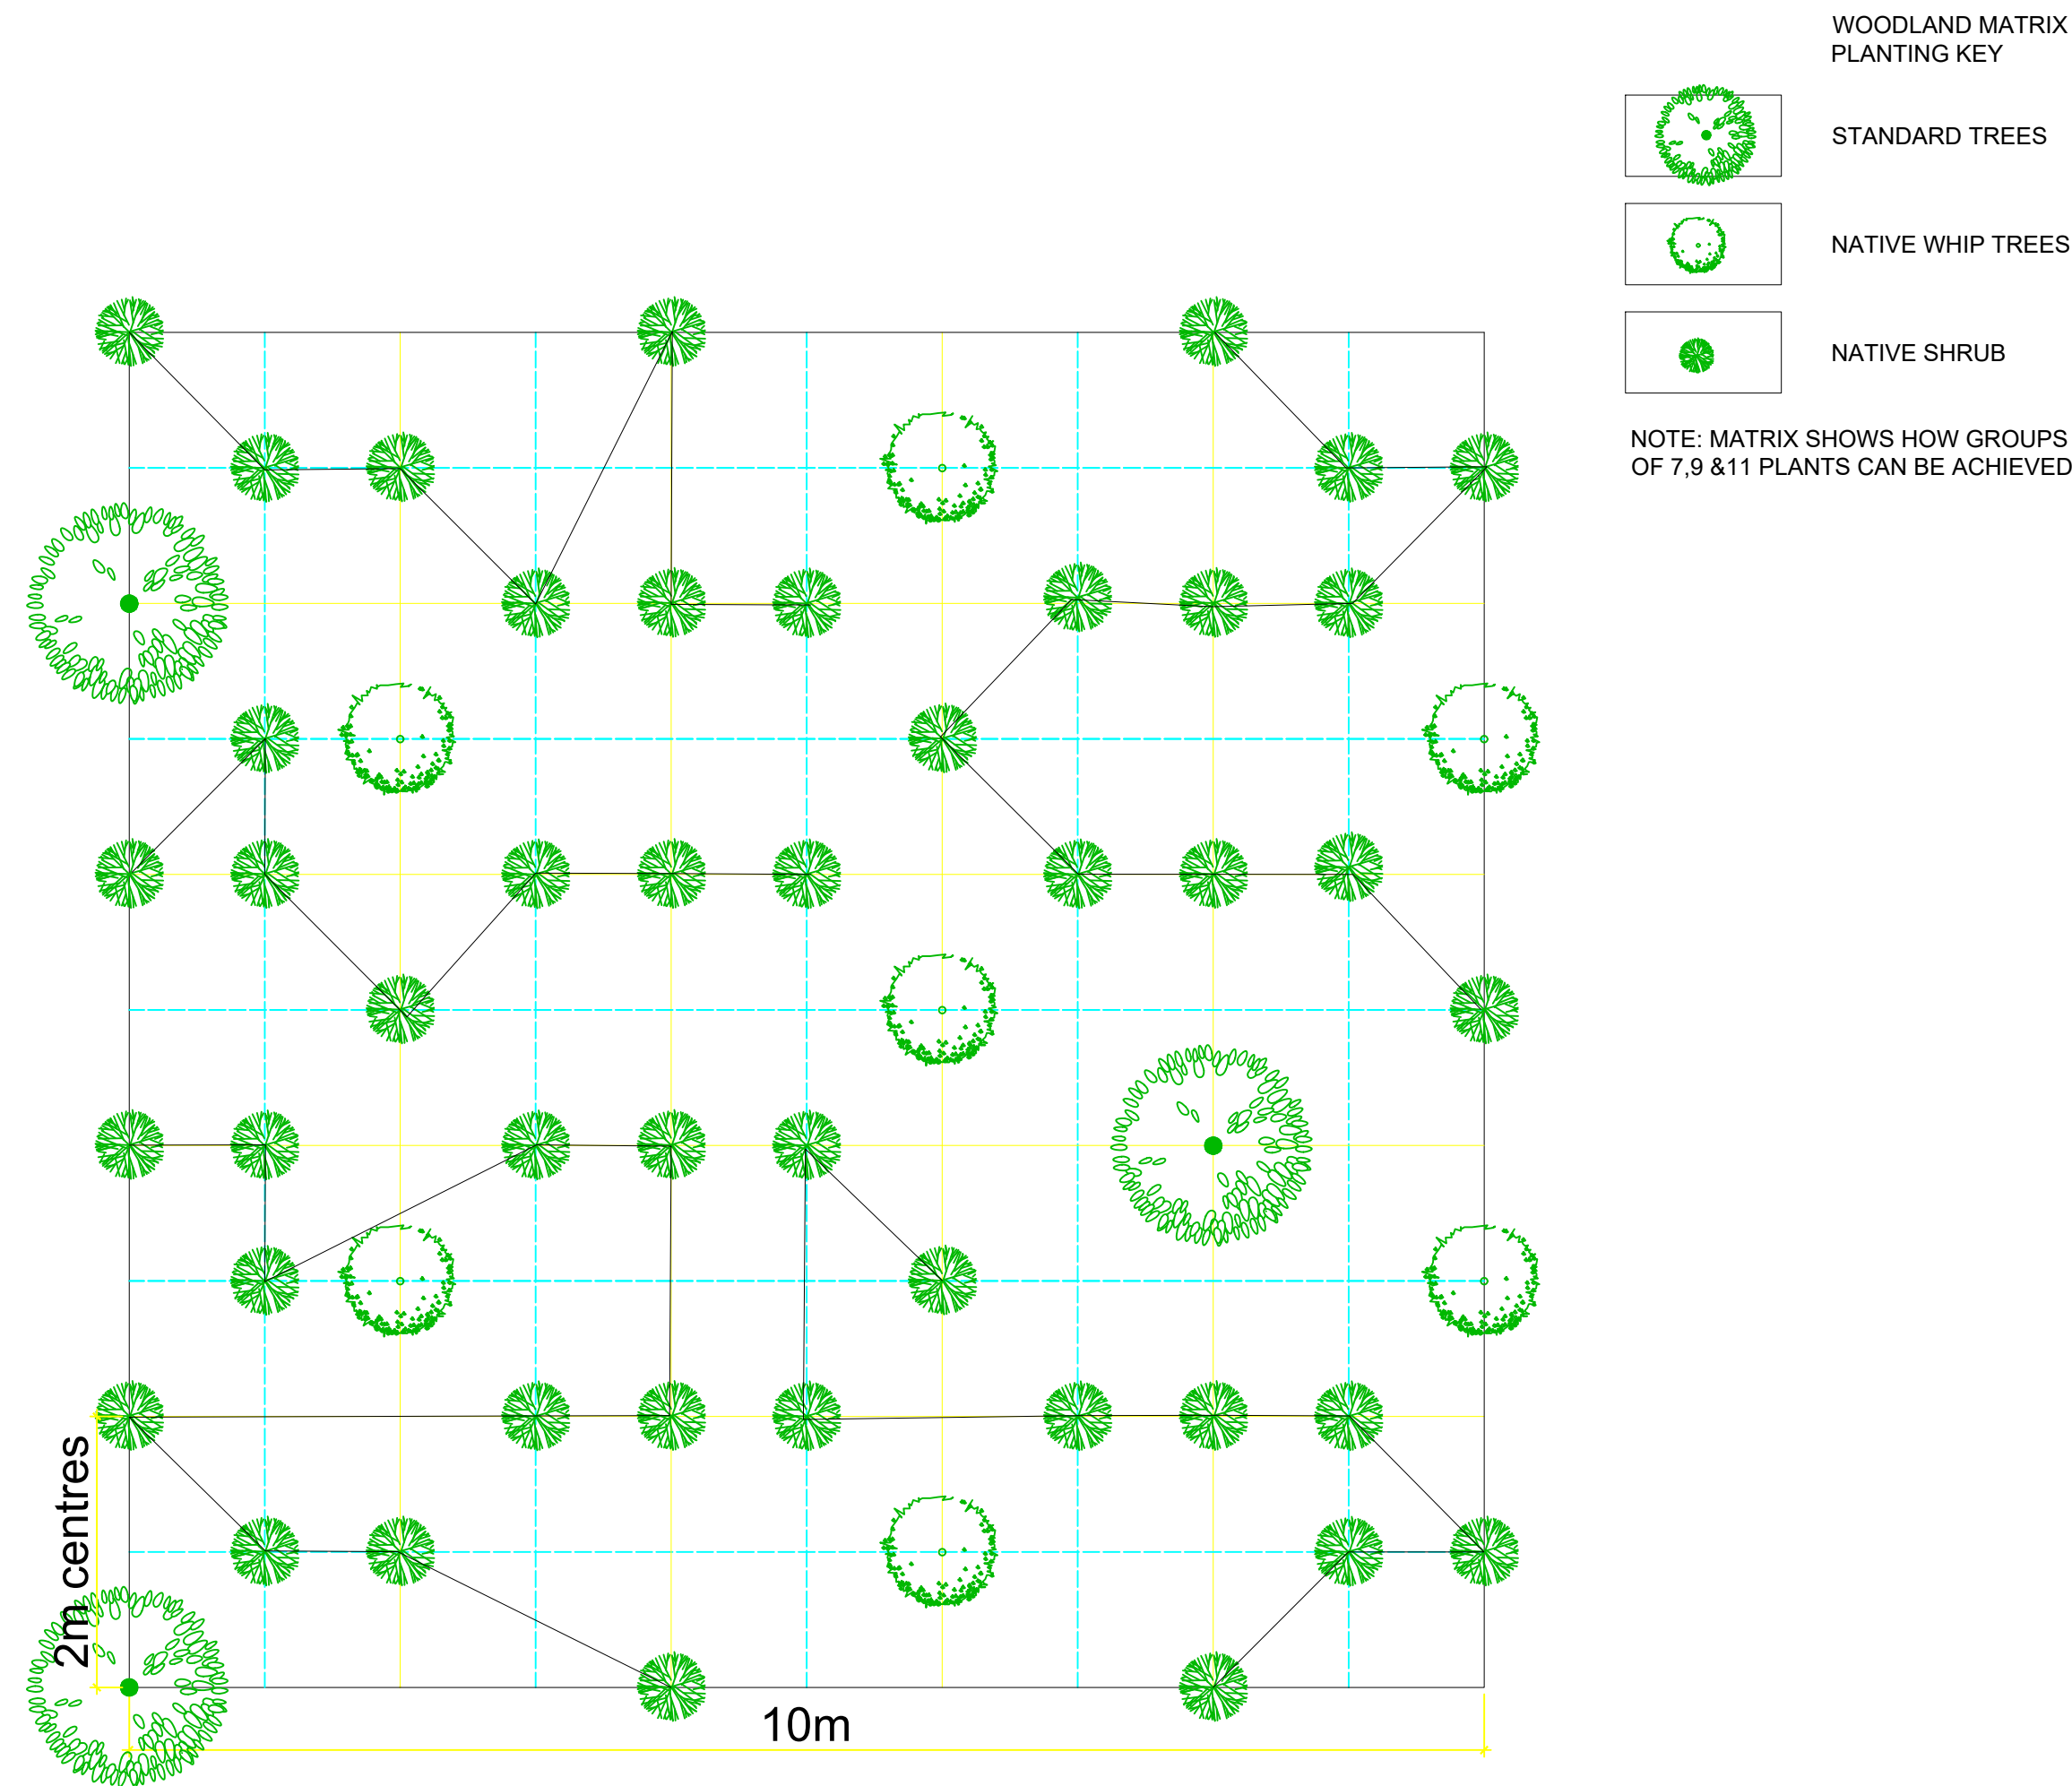


4 WOODLAND PLANTING MATRIX
Scale 1:50@A0

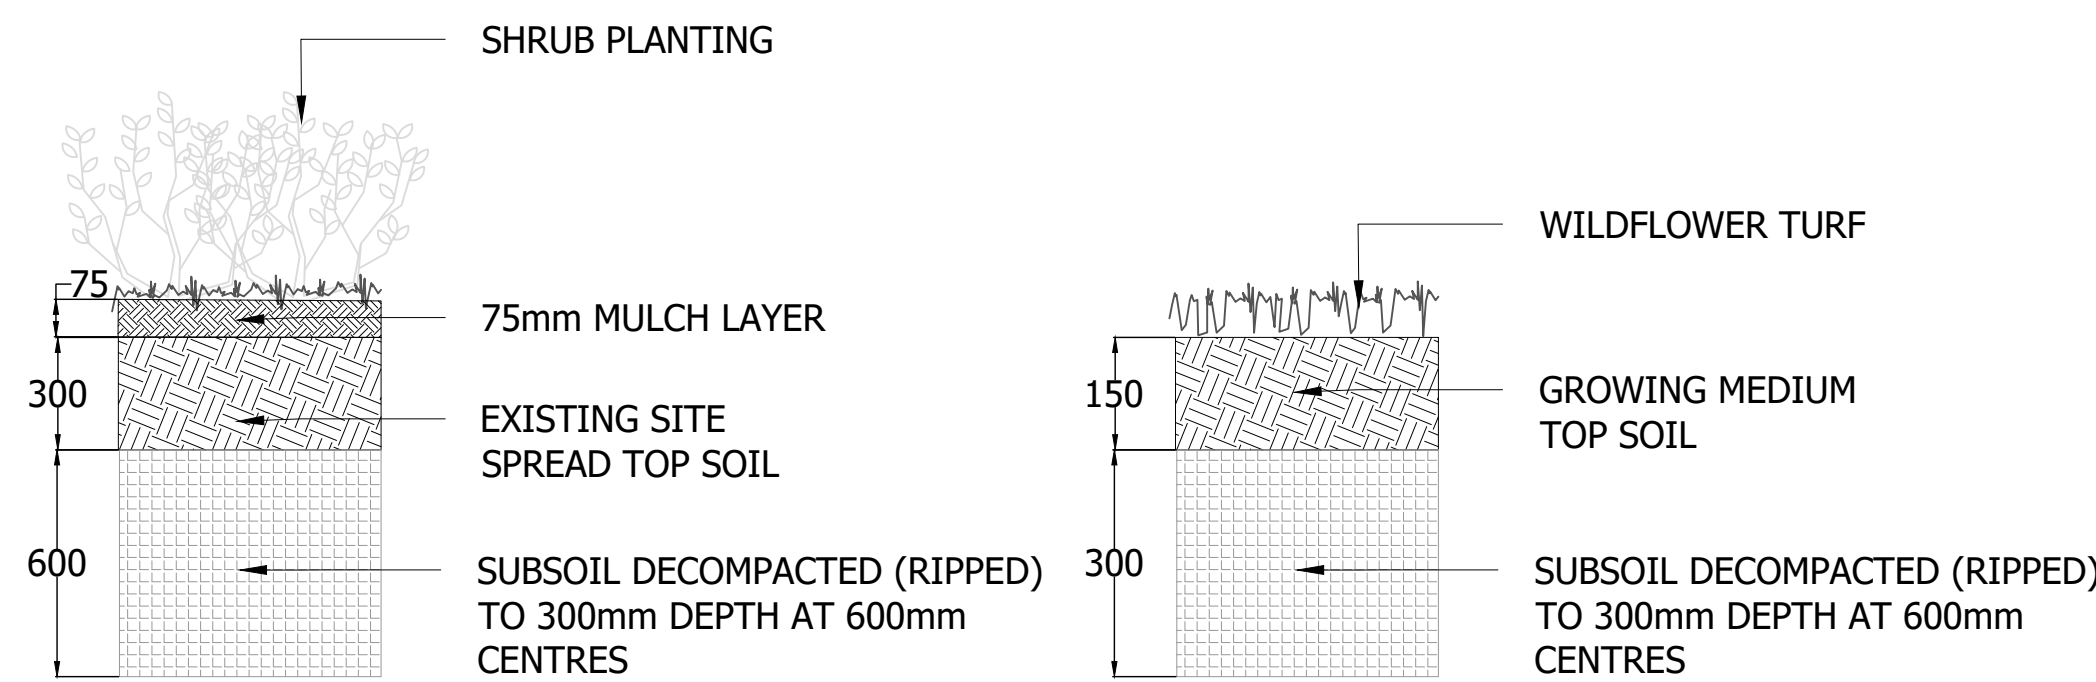

5 SHRUB PLANTING & WILDFLOWER TURF
Scale 1:10@A0

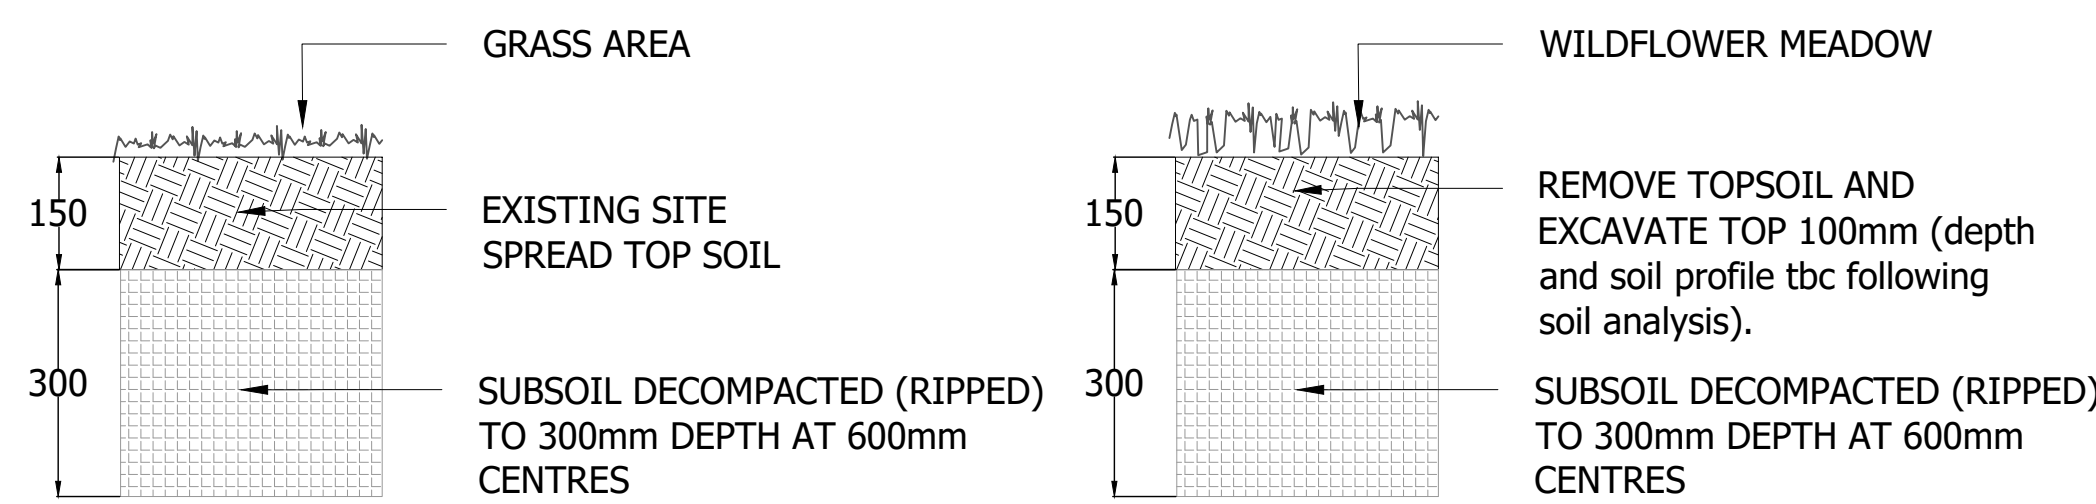

6 GRASS & WILDFLOWER PLANTING
Scale 1:10@A0

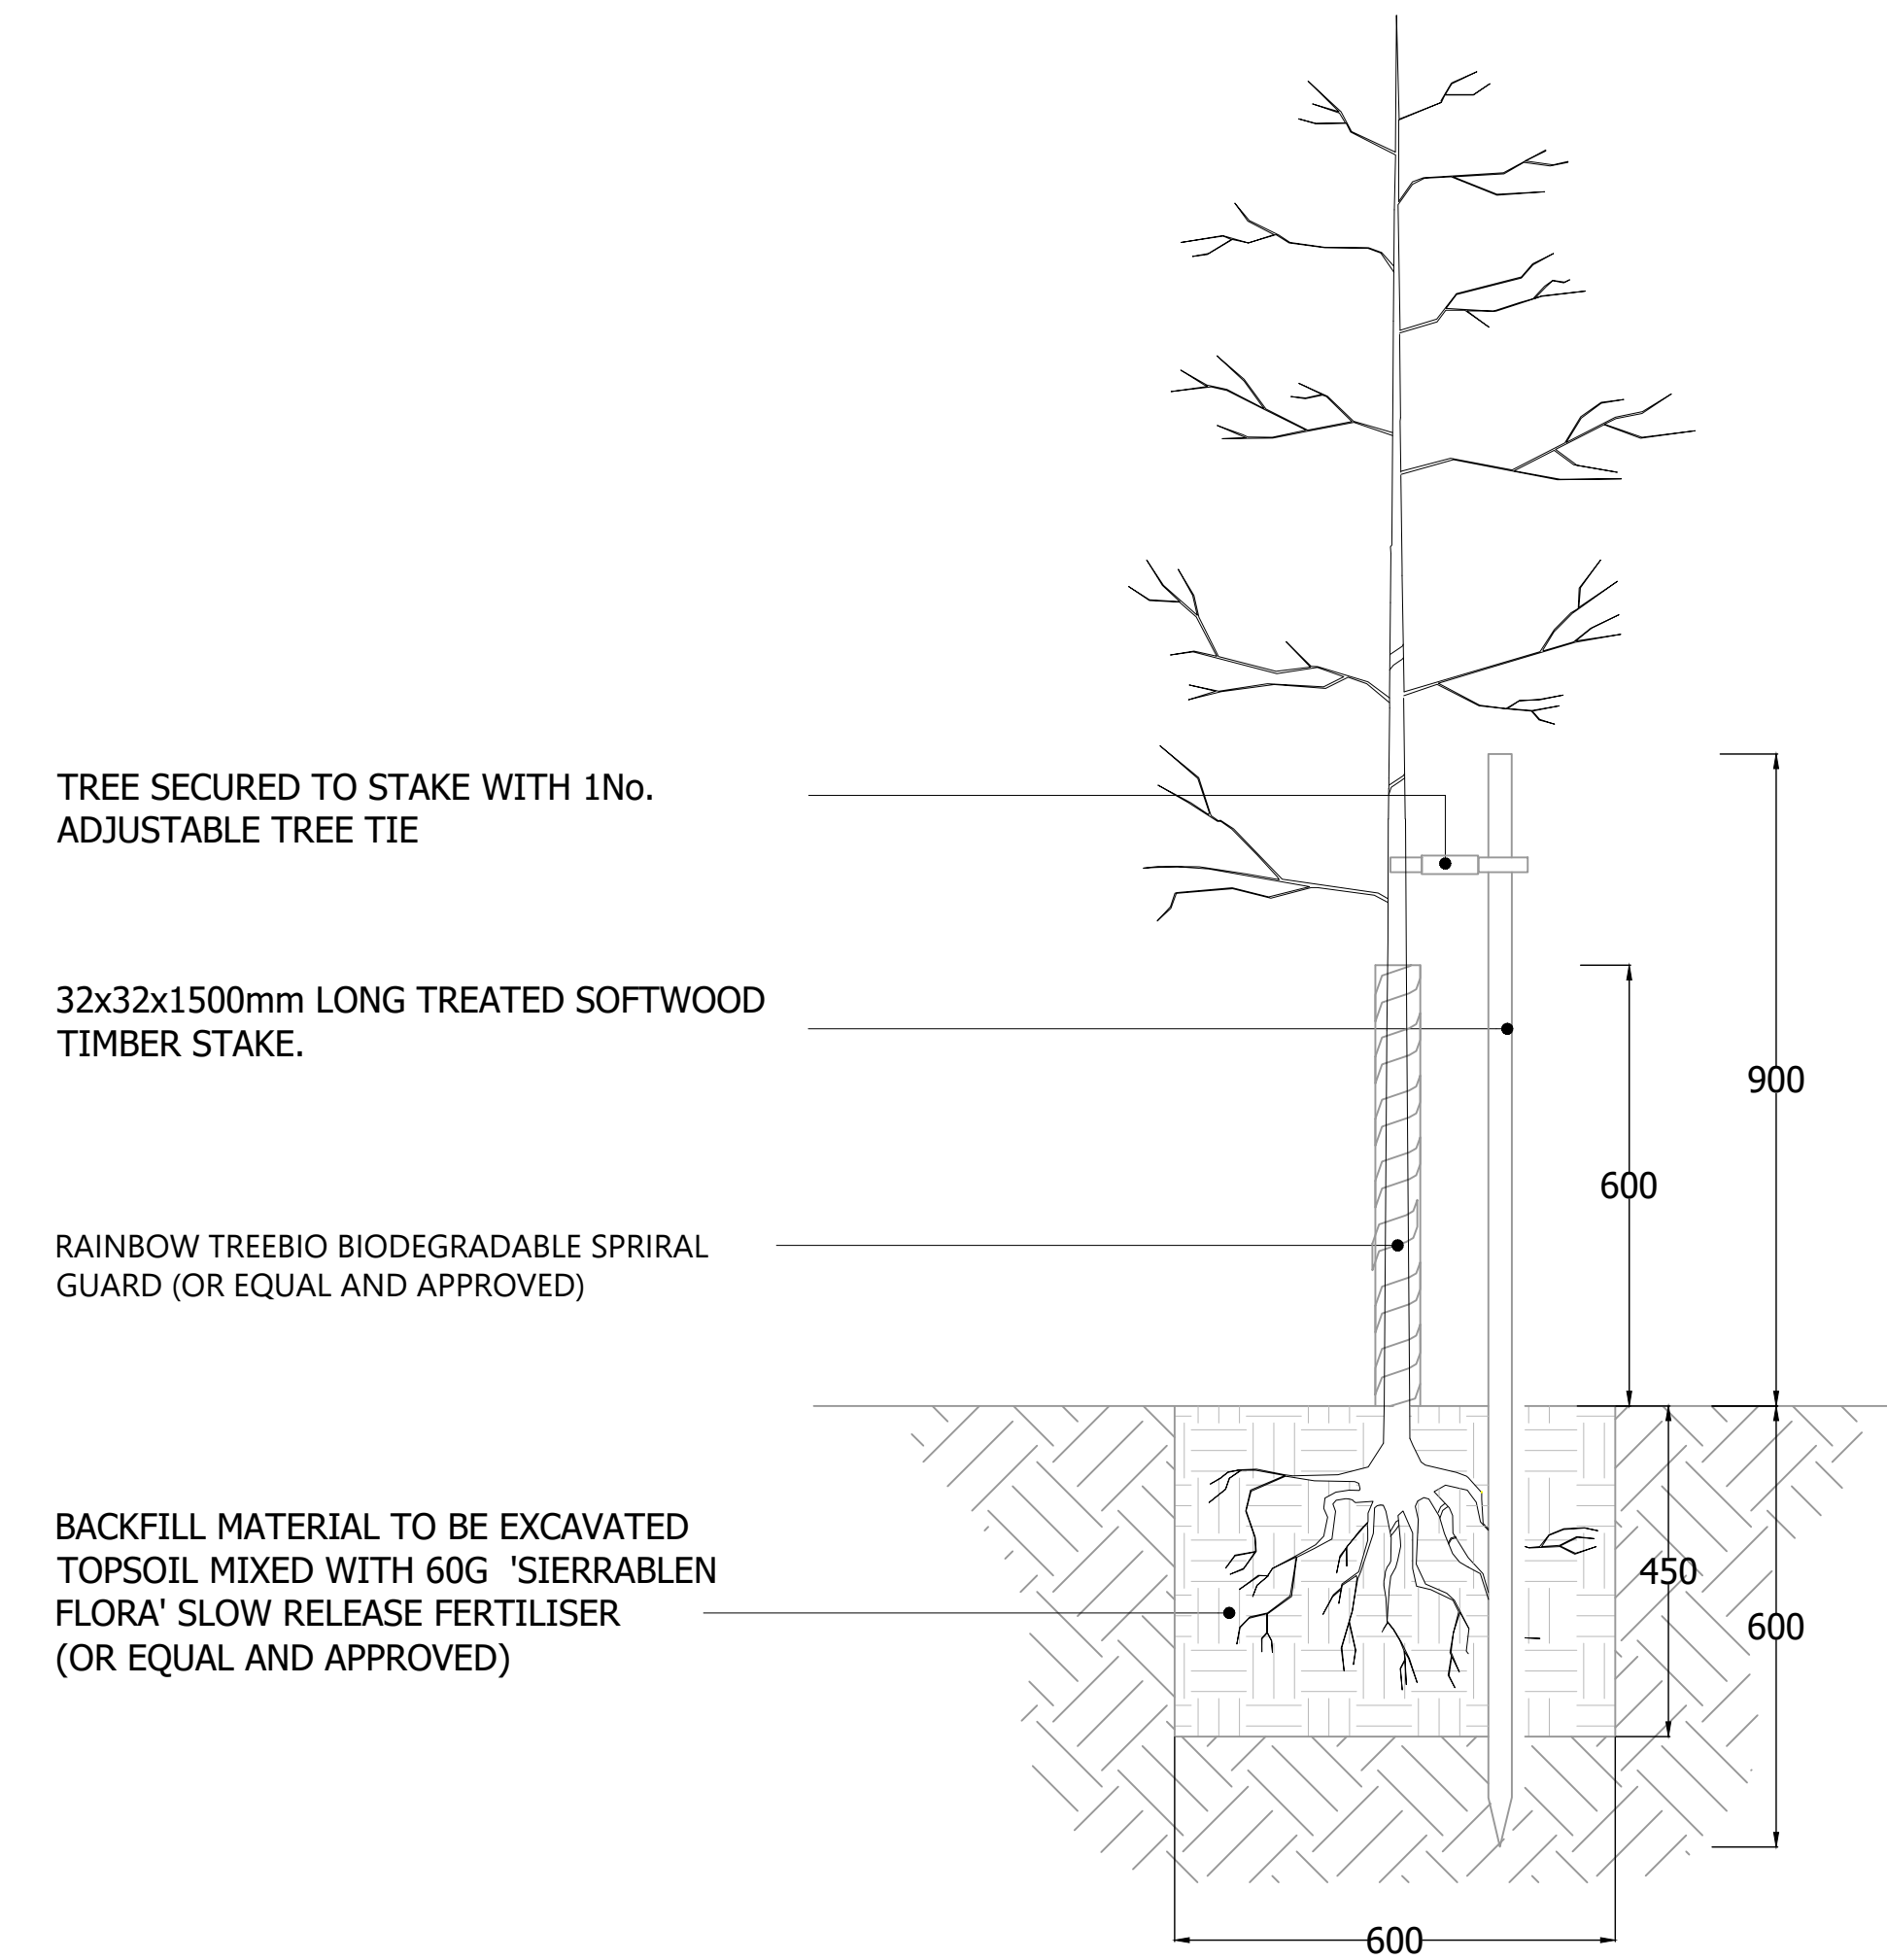

7 WOODLAND PLANTING - FEATHEREDS
Scale 1:10@A0

PLANNING

Project
Halsnead Park, Knowsley

Drawing Title
Landscape Proposals
Typical Details Sheet 03
Date
08.11.22
Scale
:
Project No
33678
Drawing No
RG-L-02-03
Drawn by
JH
Check by
SC
Revision
C