




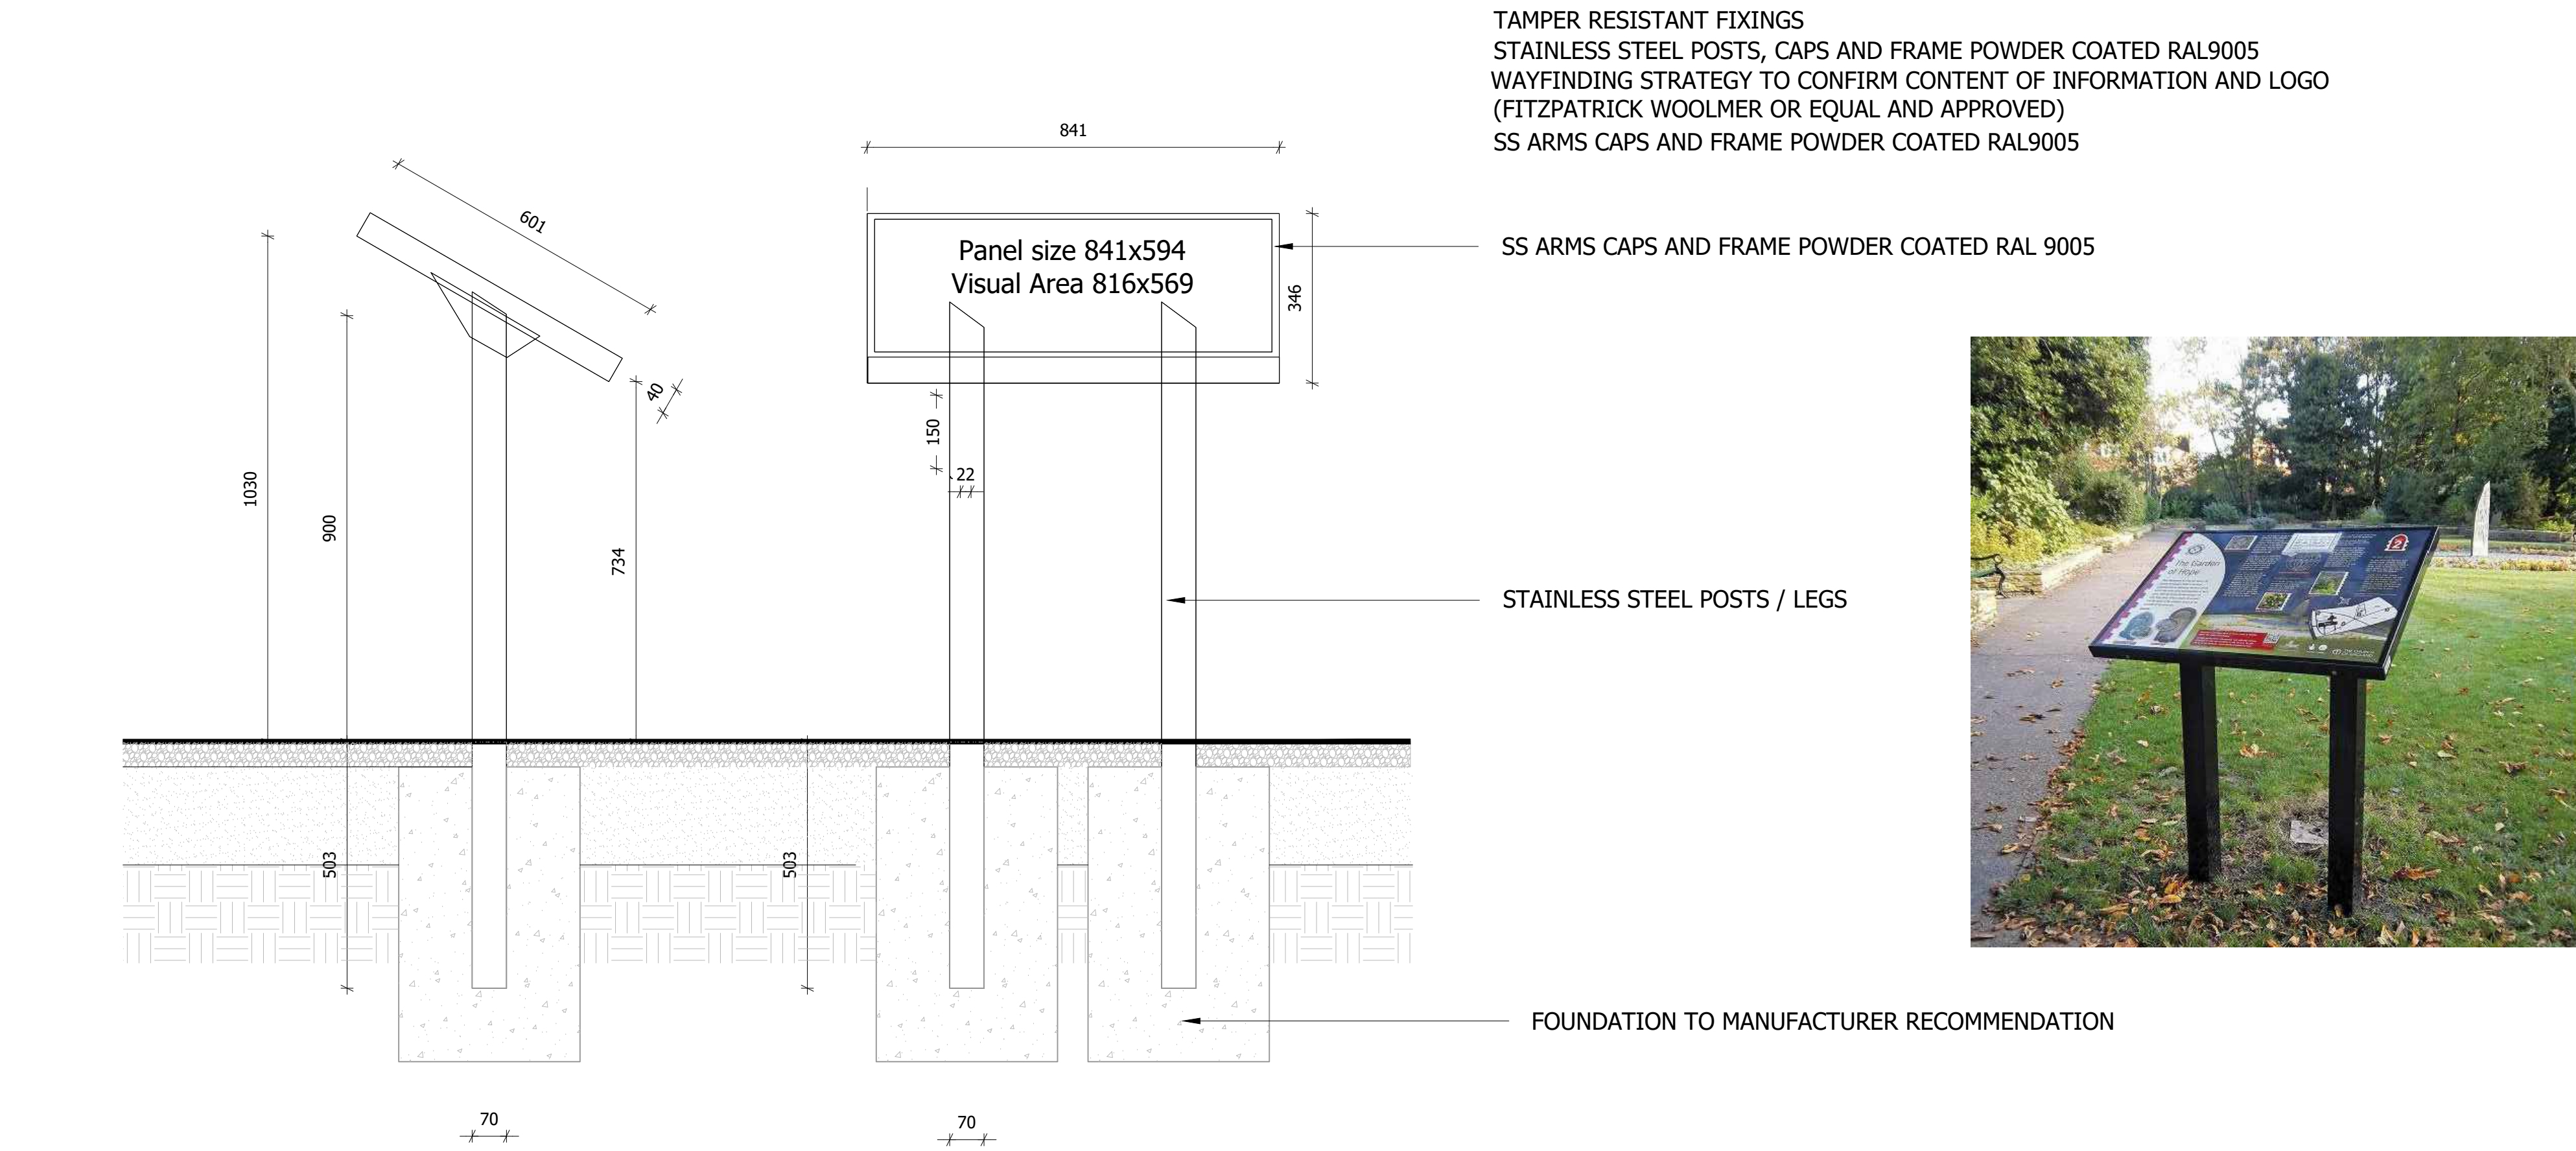


8 INTERPRETATION LECTURN BOARD
Scale 1:10@A0

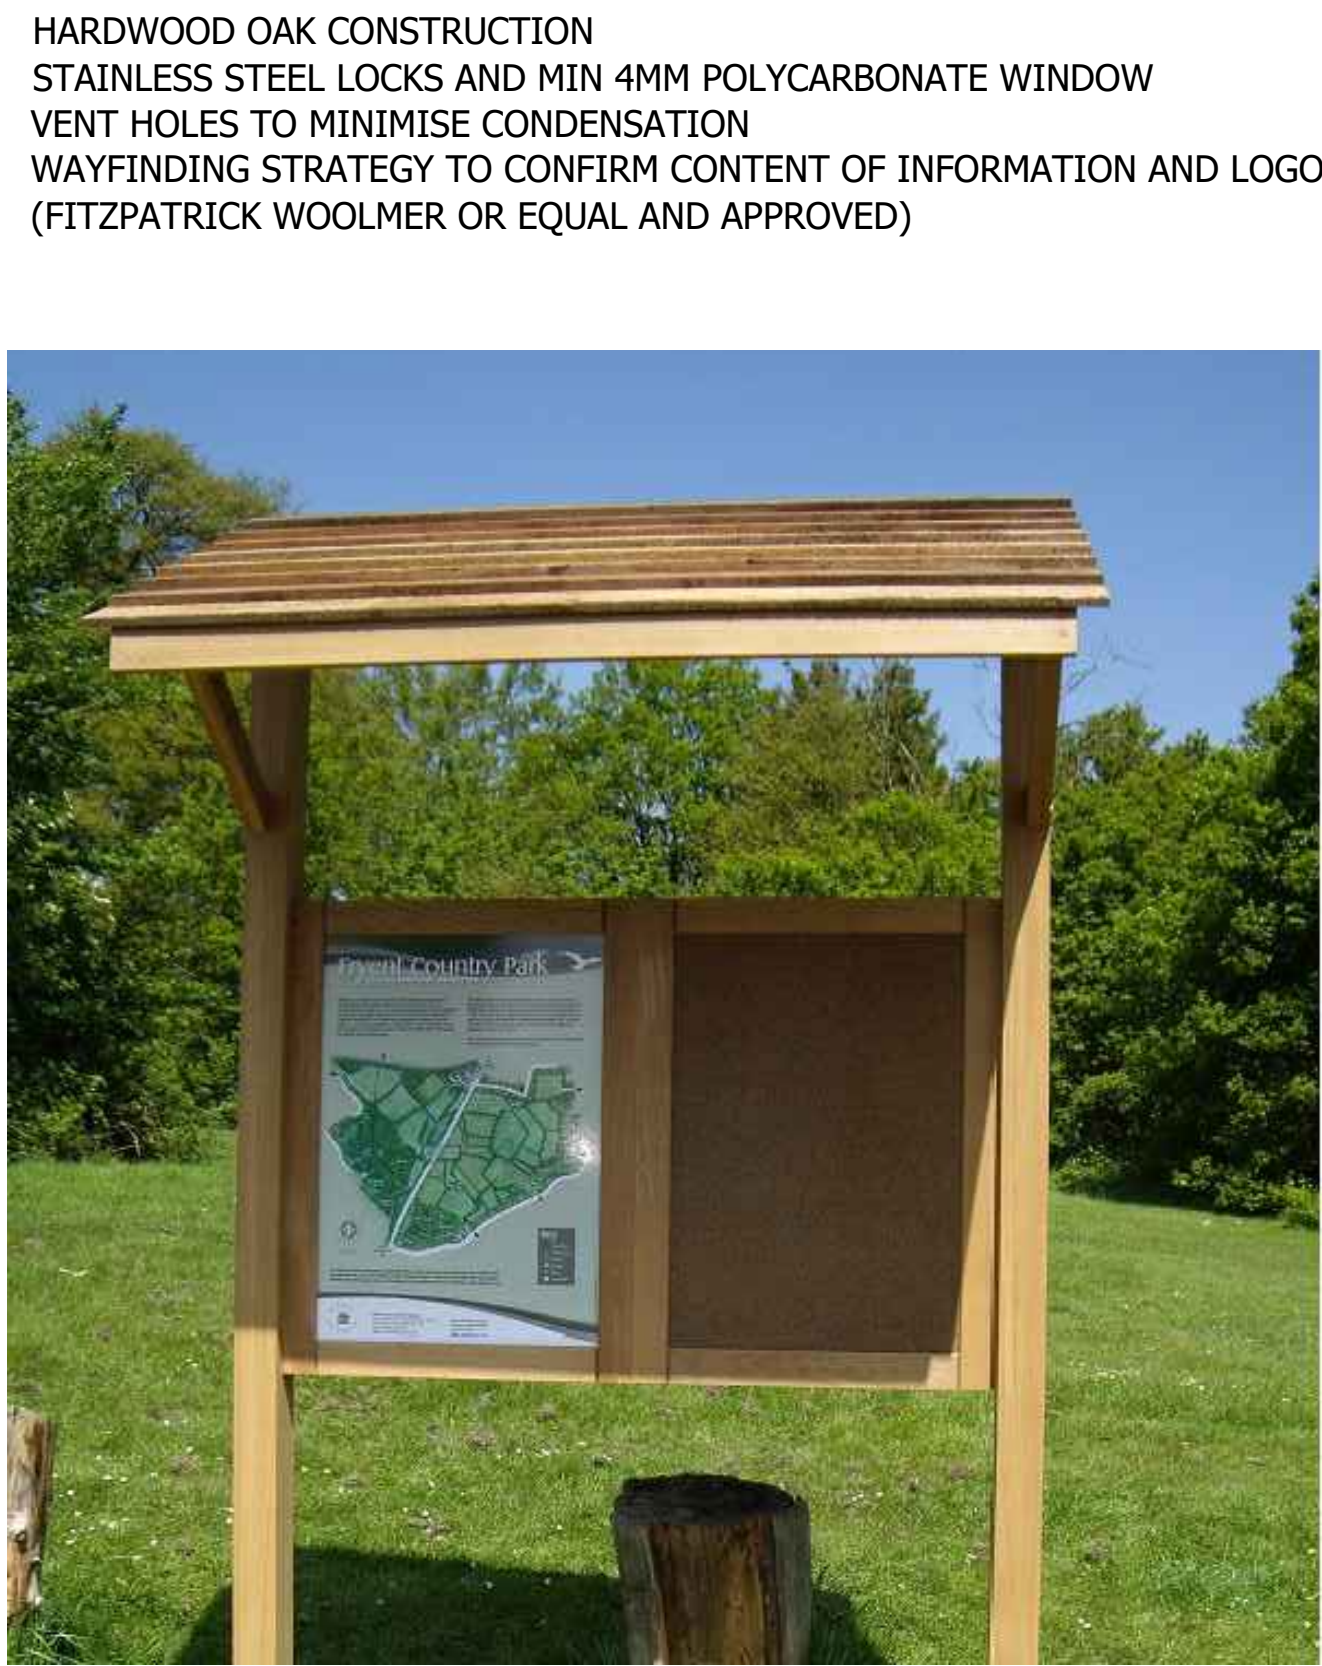

9 HARDWOOD INTERPRETATION DISPLAY BOARD
Ground fixed, L842 x H2400mm, stained with 1 x A1 Graphics panel
and A4 display case

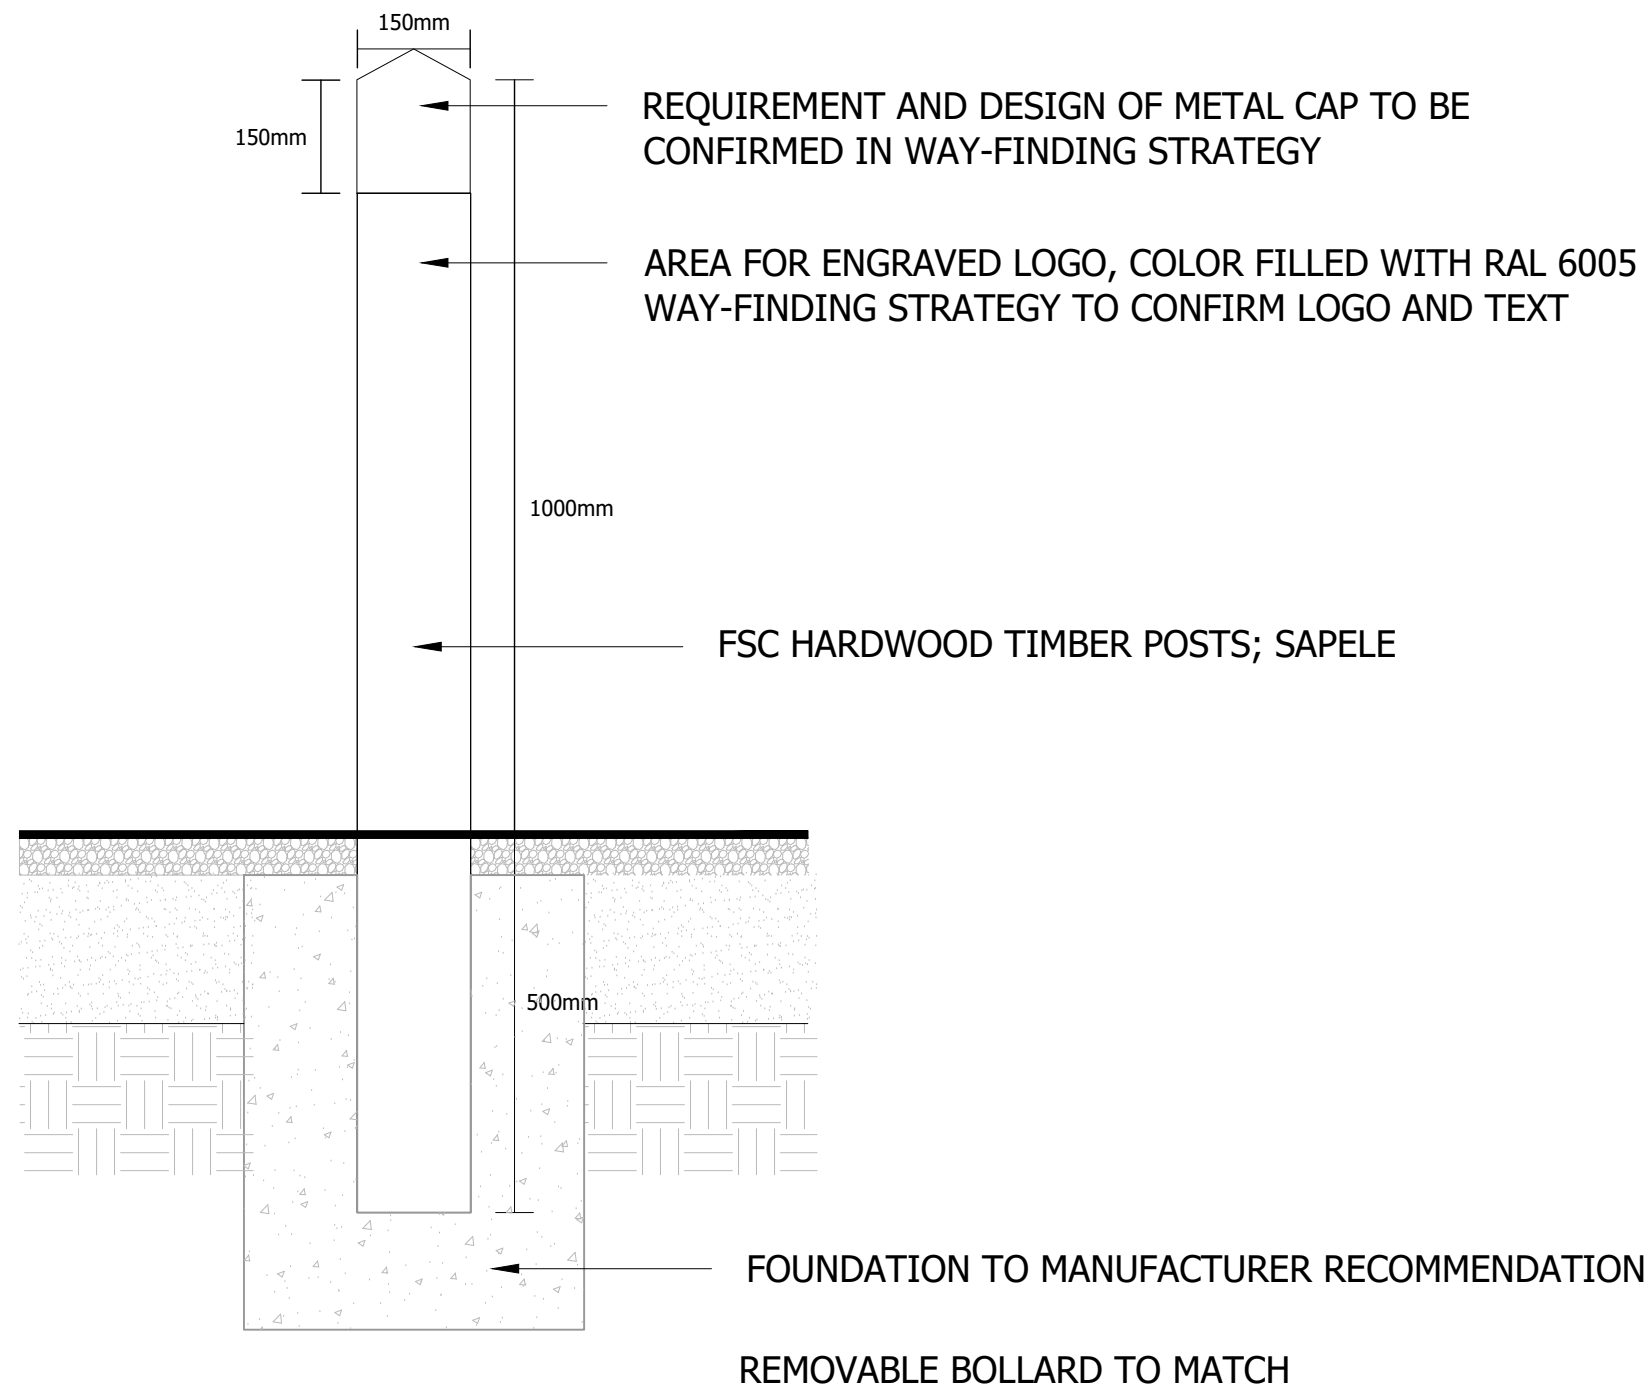


10 HARDWOOD TIMBER BOLLARD WAYMARKER
Scale 1:10@A0

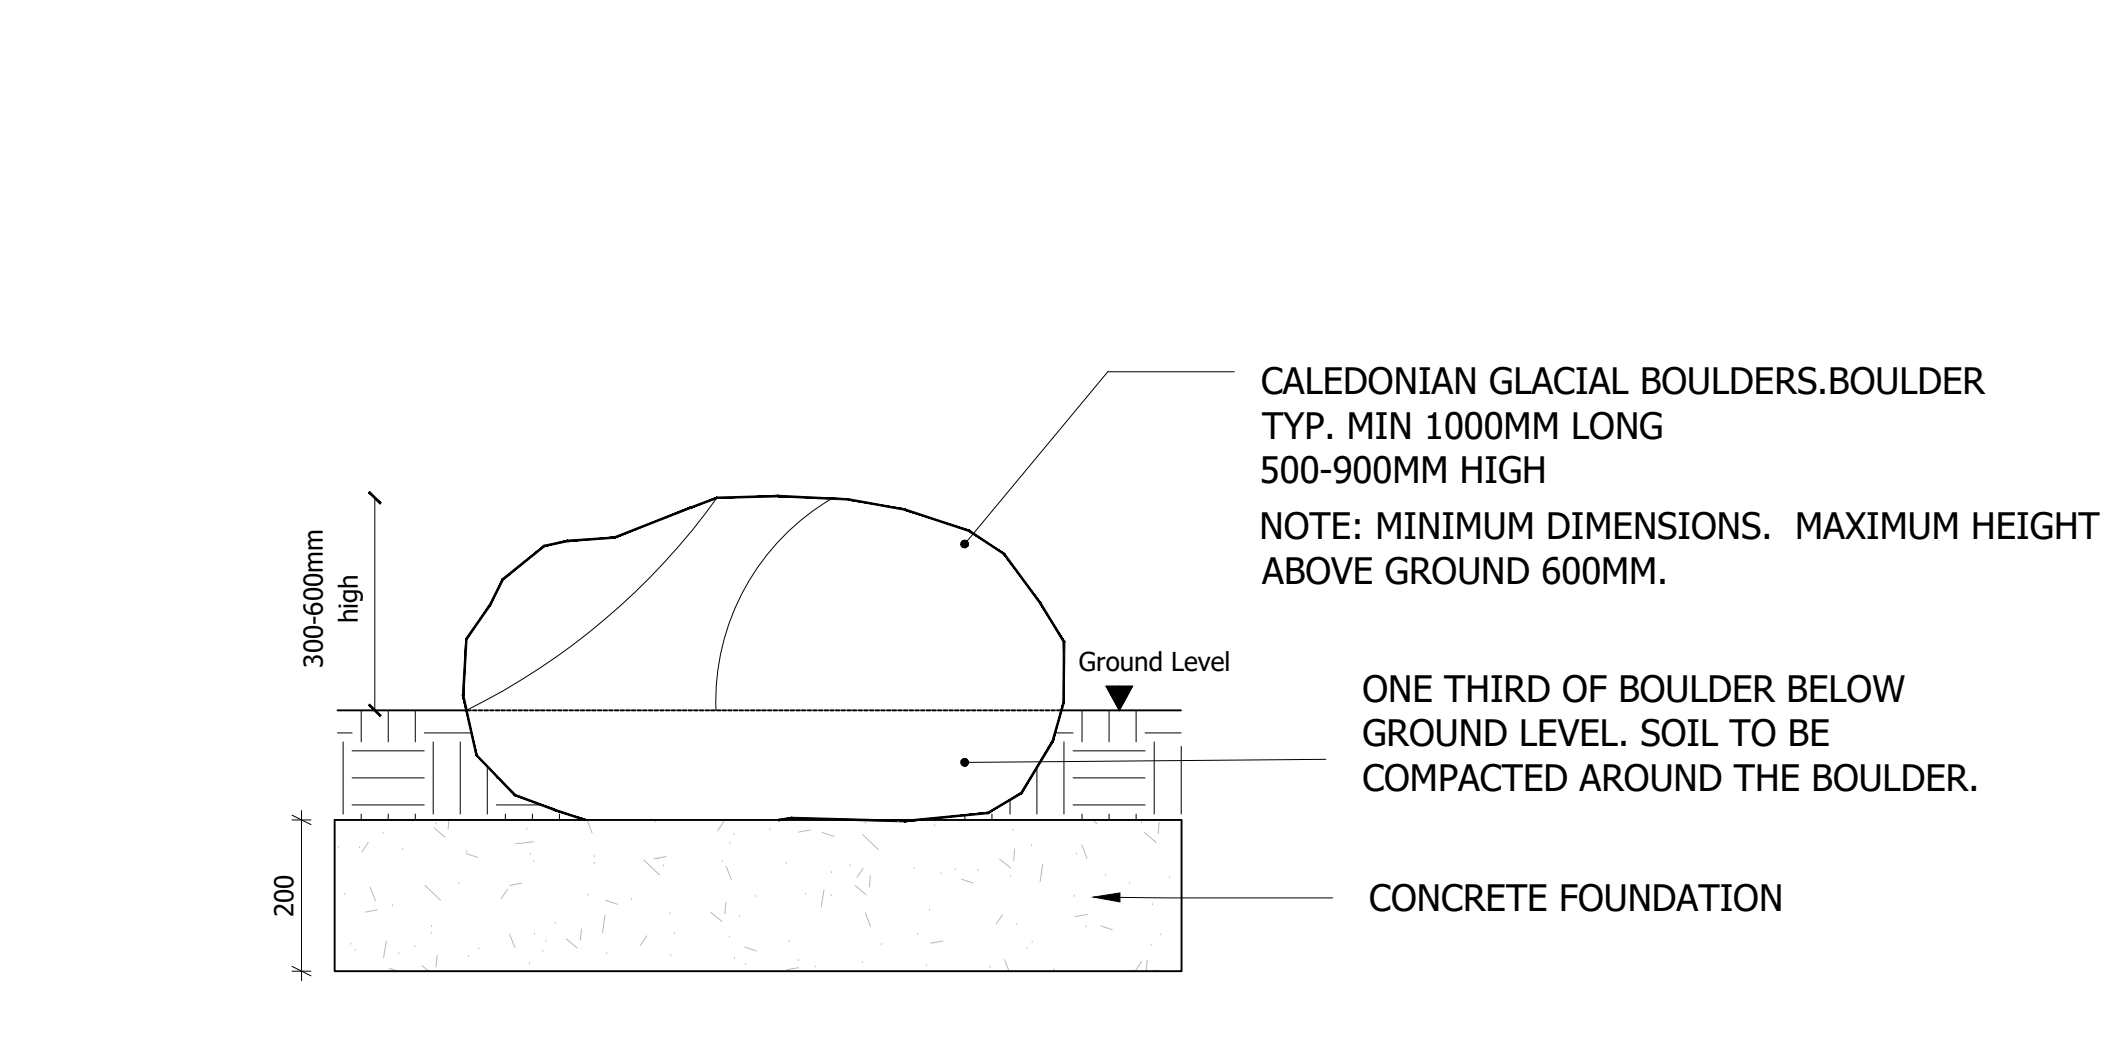

11 PLAY BOUDLER
Scale 1:10@A0



12 BROXAP ECO STEEL LITTER BIN (or equal approved)
Root fixed, W535 x H1020mm, 120L Capacity, Black
(RAL 9005) with white text and logo

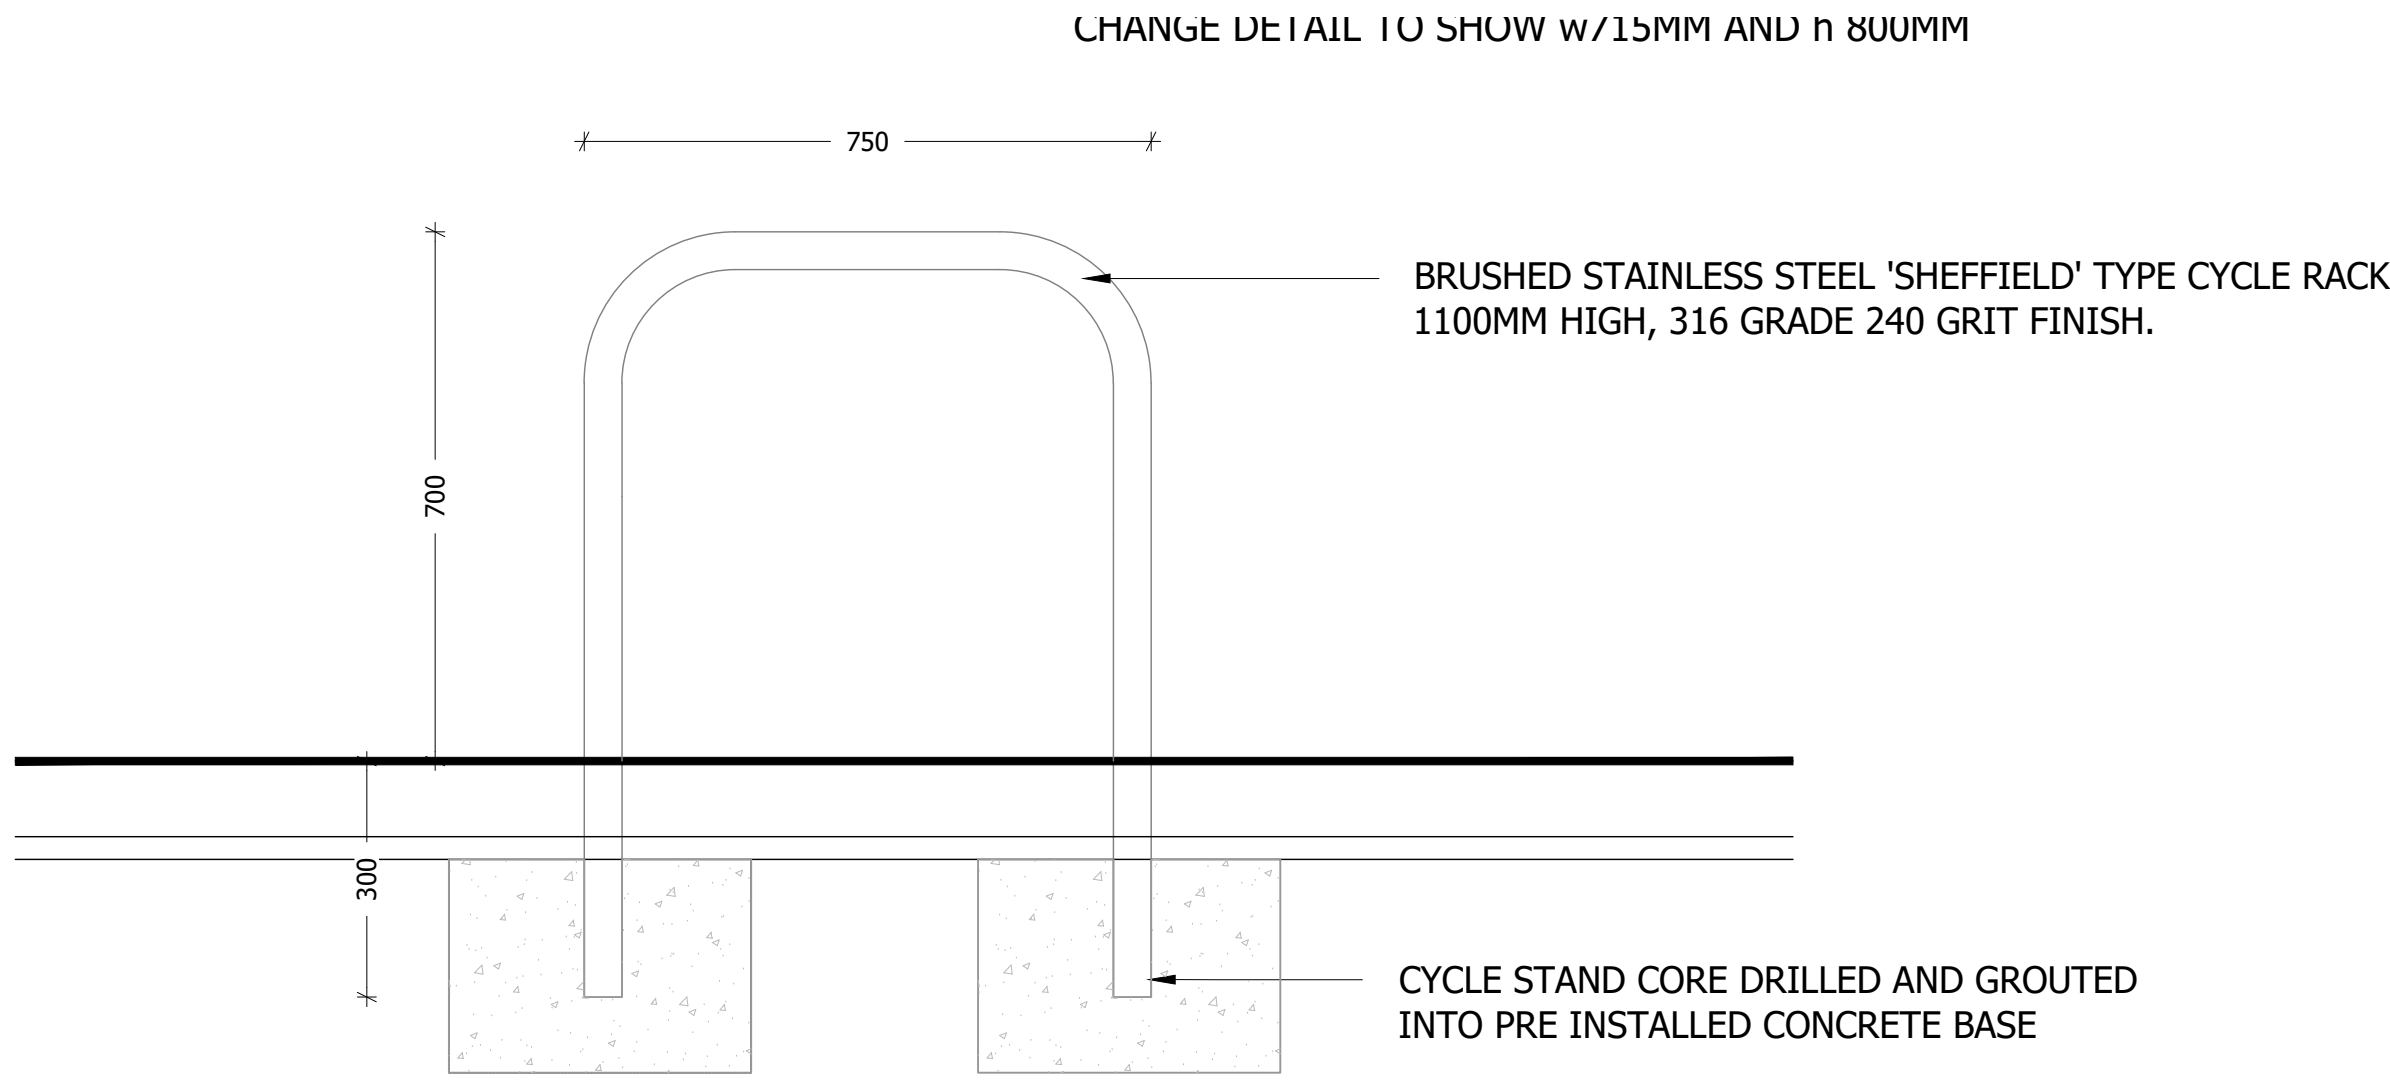


13 BROXAP SHEFFIELD CYCLE STAND (or equal approved)
Scale 1:10@A0



14 WOODSCAPE TIMBER BOLLARD
Standard and removable square 1m (above ground) bollard


GENERAL NOTES:
All timber to be pressure treated with preservative.
Full fabrication drawings to be reviewed / approved by
Landscape Architect prior to commencement of
construction.
All timber to be sourced from FSC approved supplier.
Written documentation to be provided demonstrating
provenance of all timber products.
Below ground fixings as per Manufacturers instructions.
Foundations and footings, as per Structural Engineers
Design & Specification.

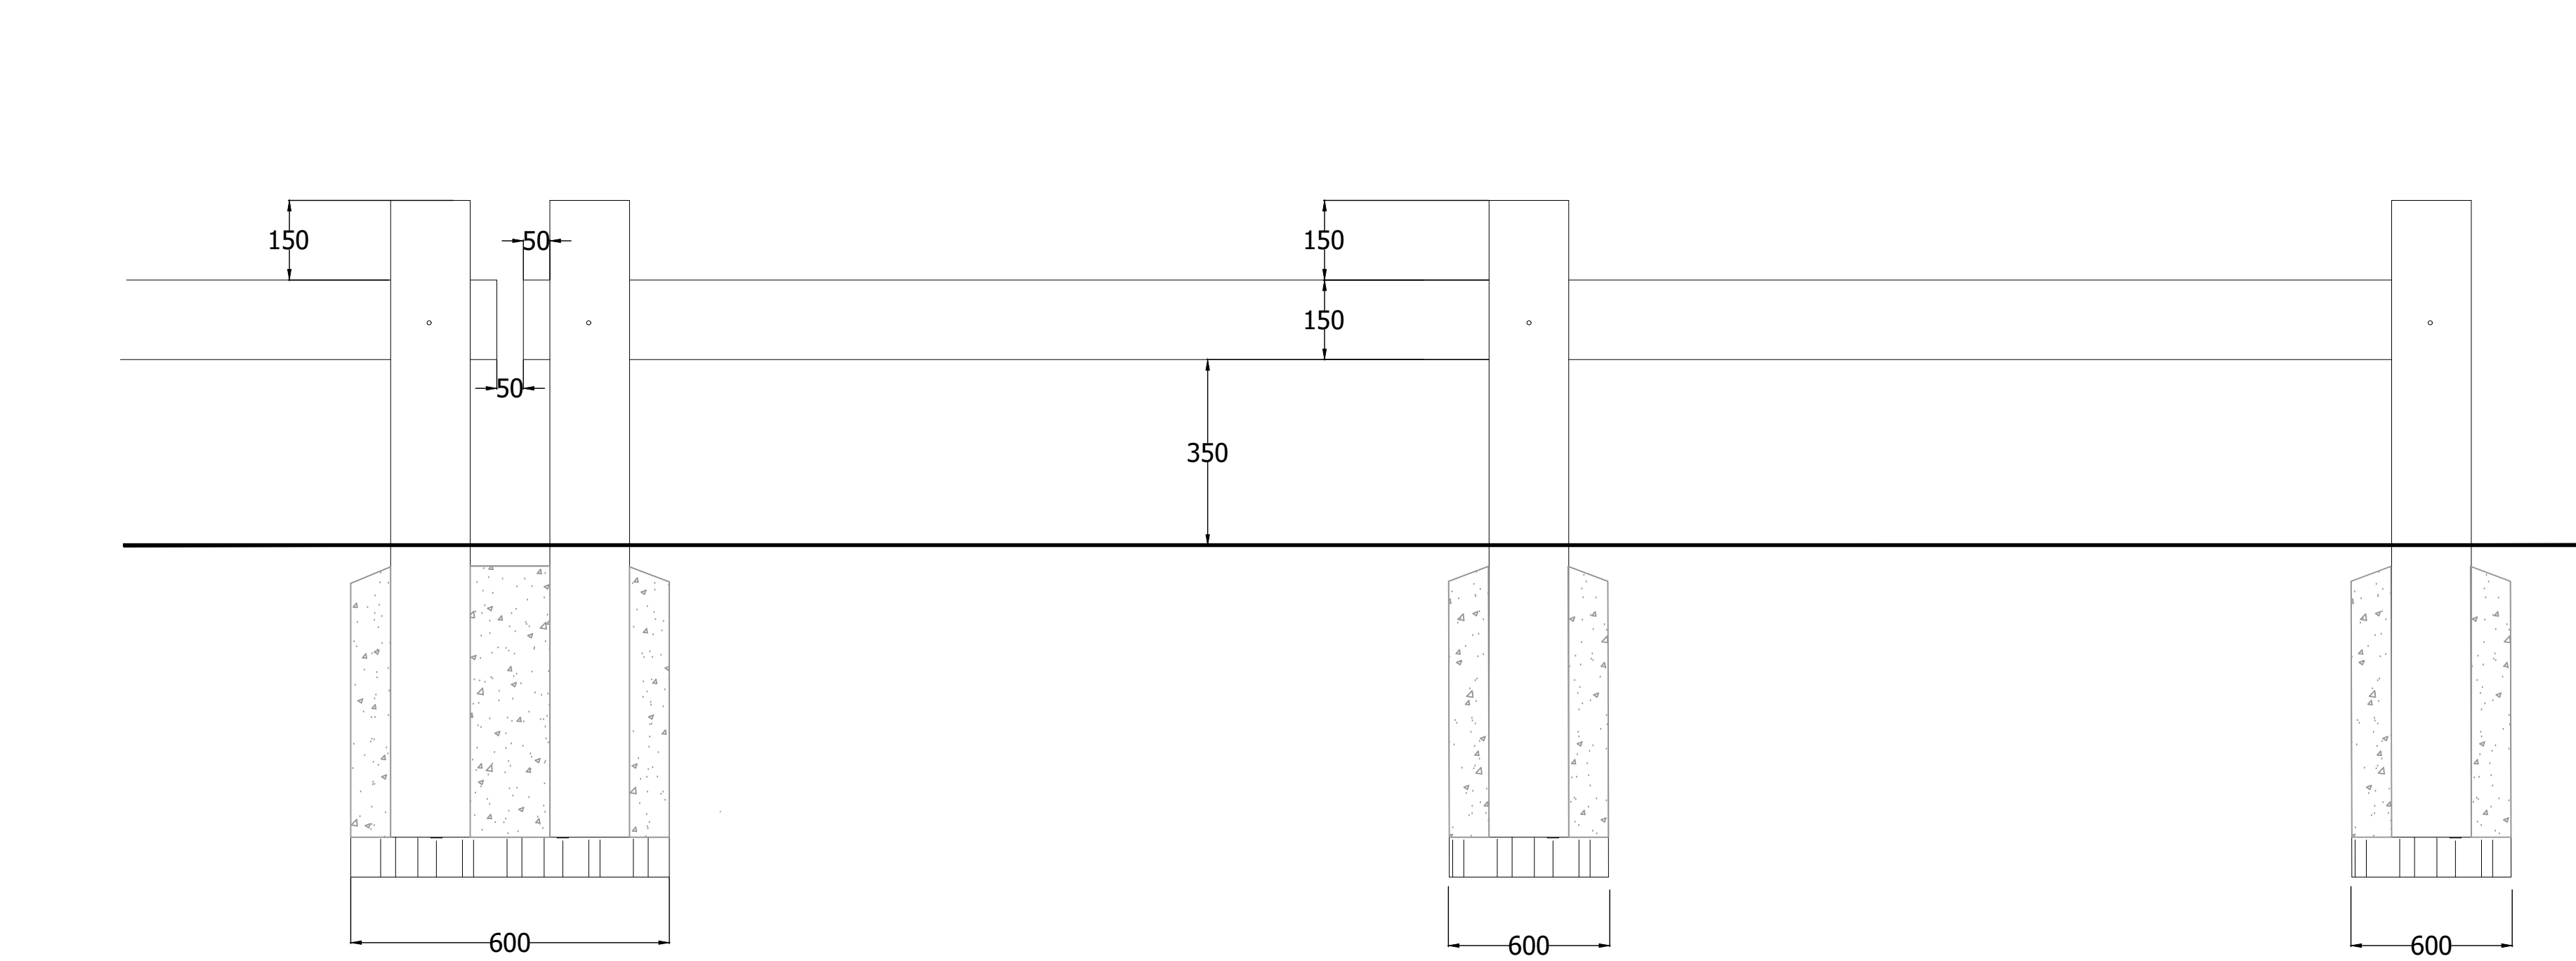

15 TIMBER FULL ROUND KNEE RAIL TO EDGE OF LAPS (as shown)
Scale 1:10@A0



16 SPRINGFIELD PICNIC BENCH
(or equal approved)

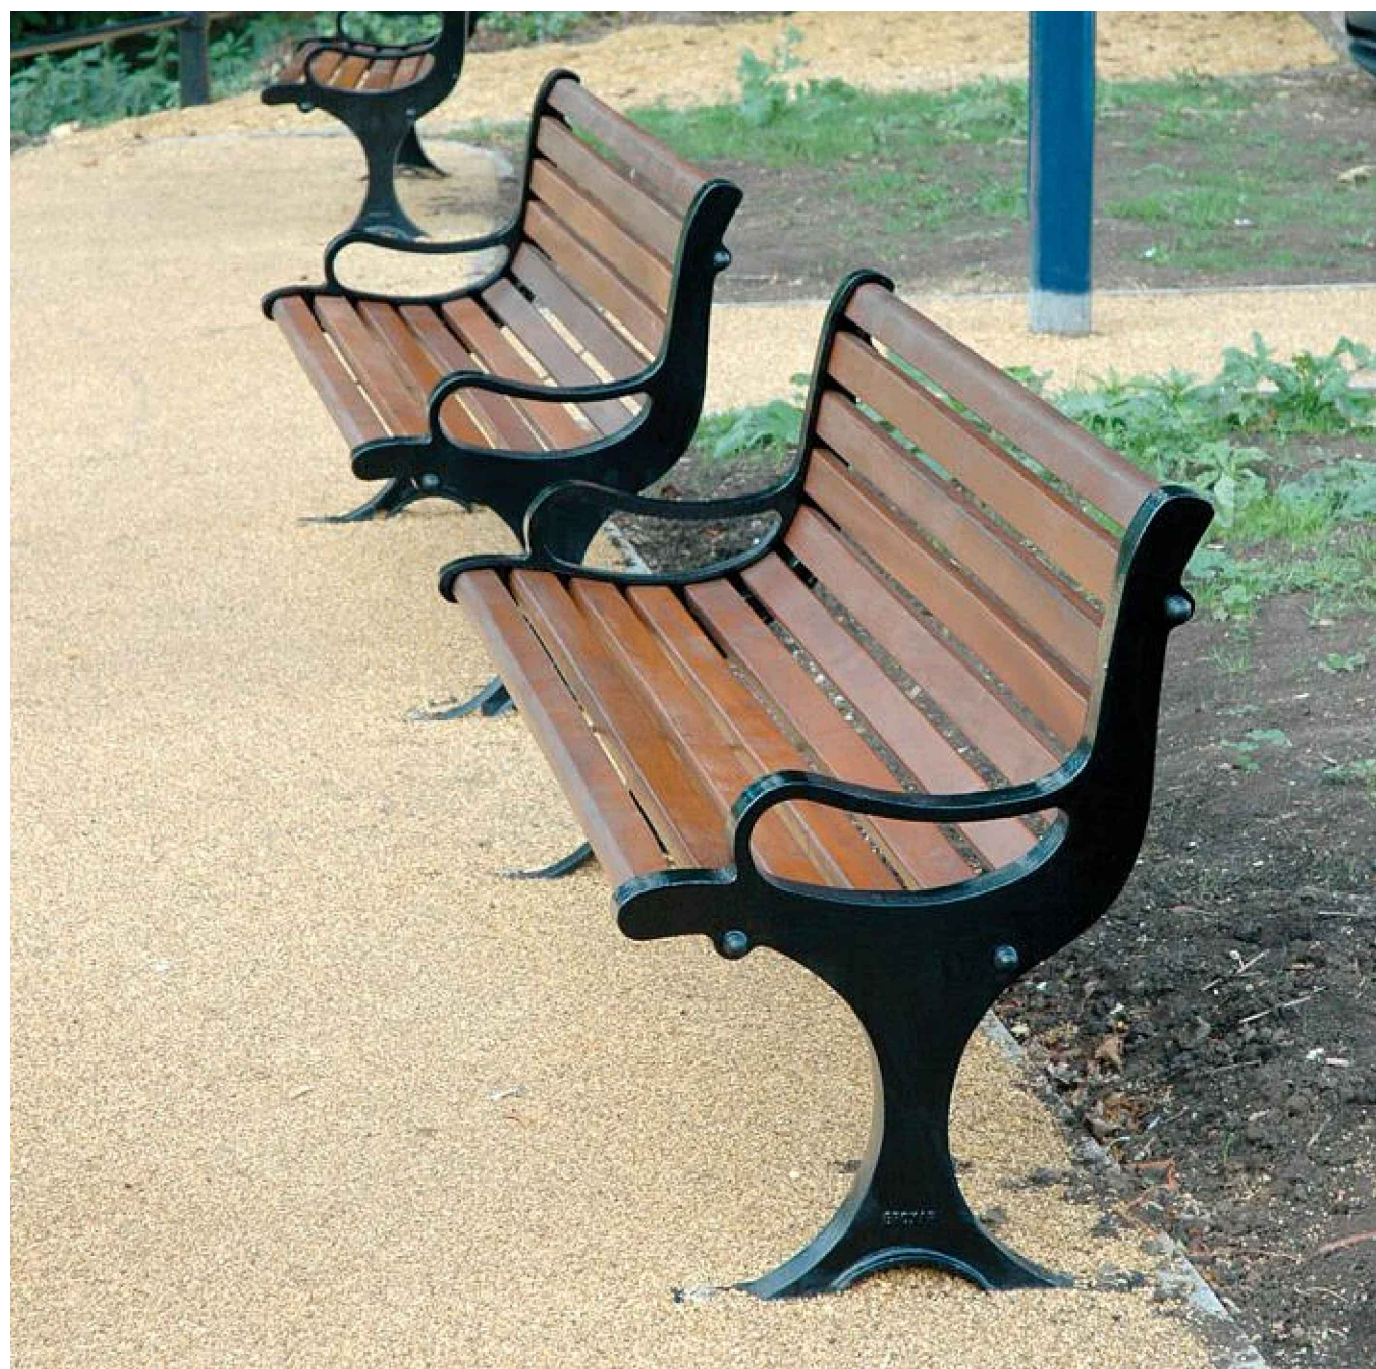

17 BROXAP BLACKBURN SEAT (or equal approved)
Root fixed, W605 x H840mm, Engineering grade 250 cast iron and
hardwood; Black (RAL 9005)

PLANNING

Project
Halsnead Park, Knowsley

Drawing Title
Landscape Proposals
Typical Details Sheet 04

Date
21.11.22

Scale
1:10 @A0
1:50 @A2

Project No
33678

Drawing No
RG-L-02-04

Drawn by
JH

Check by
SC

Revision
C

Stantec UK Limited
7 Sme Square
London
W1D 5JH
T: 020 7446 6888



stantec.com/uk