




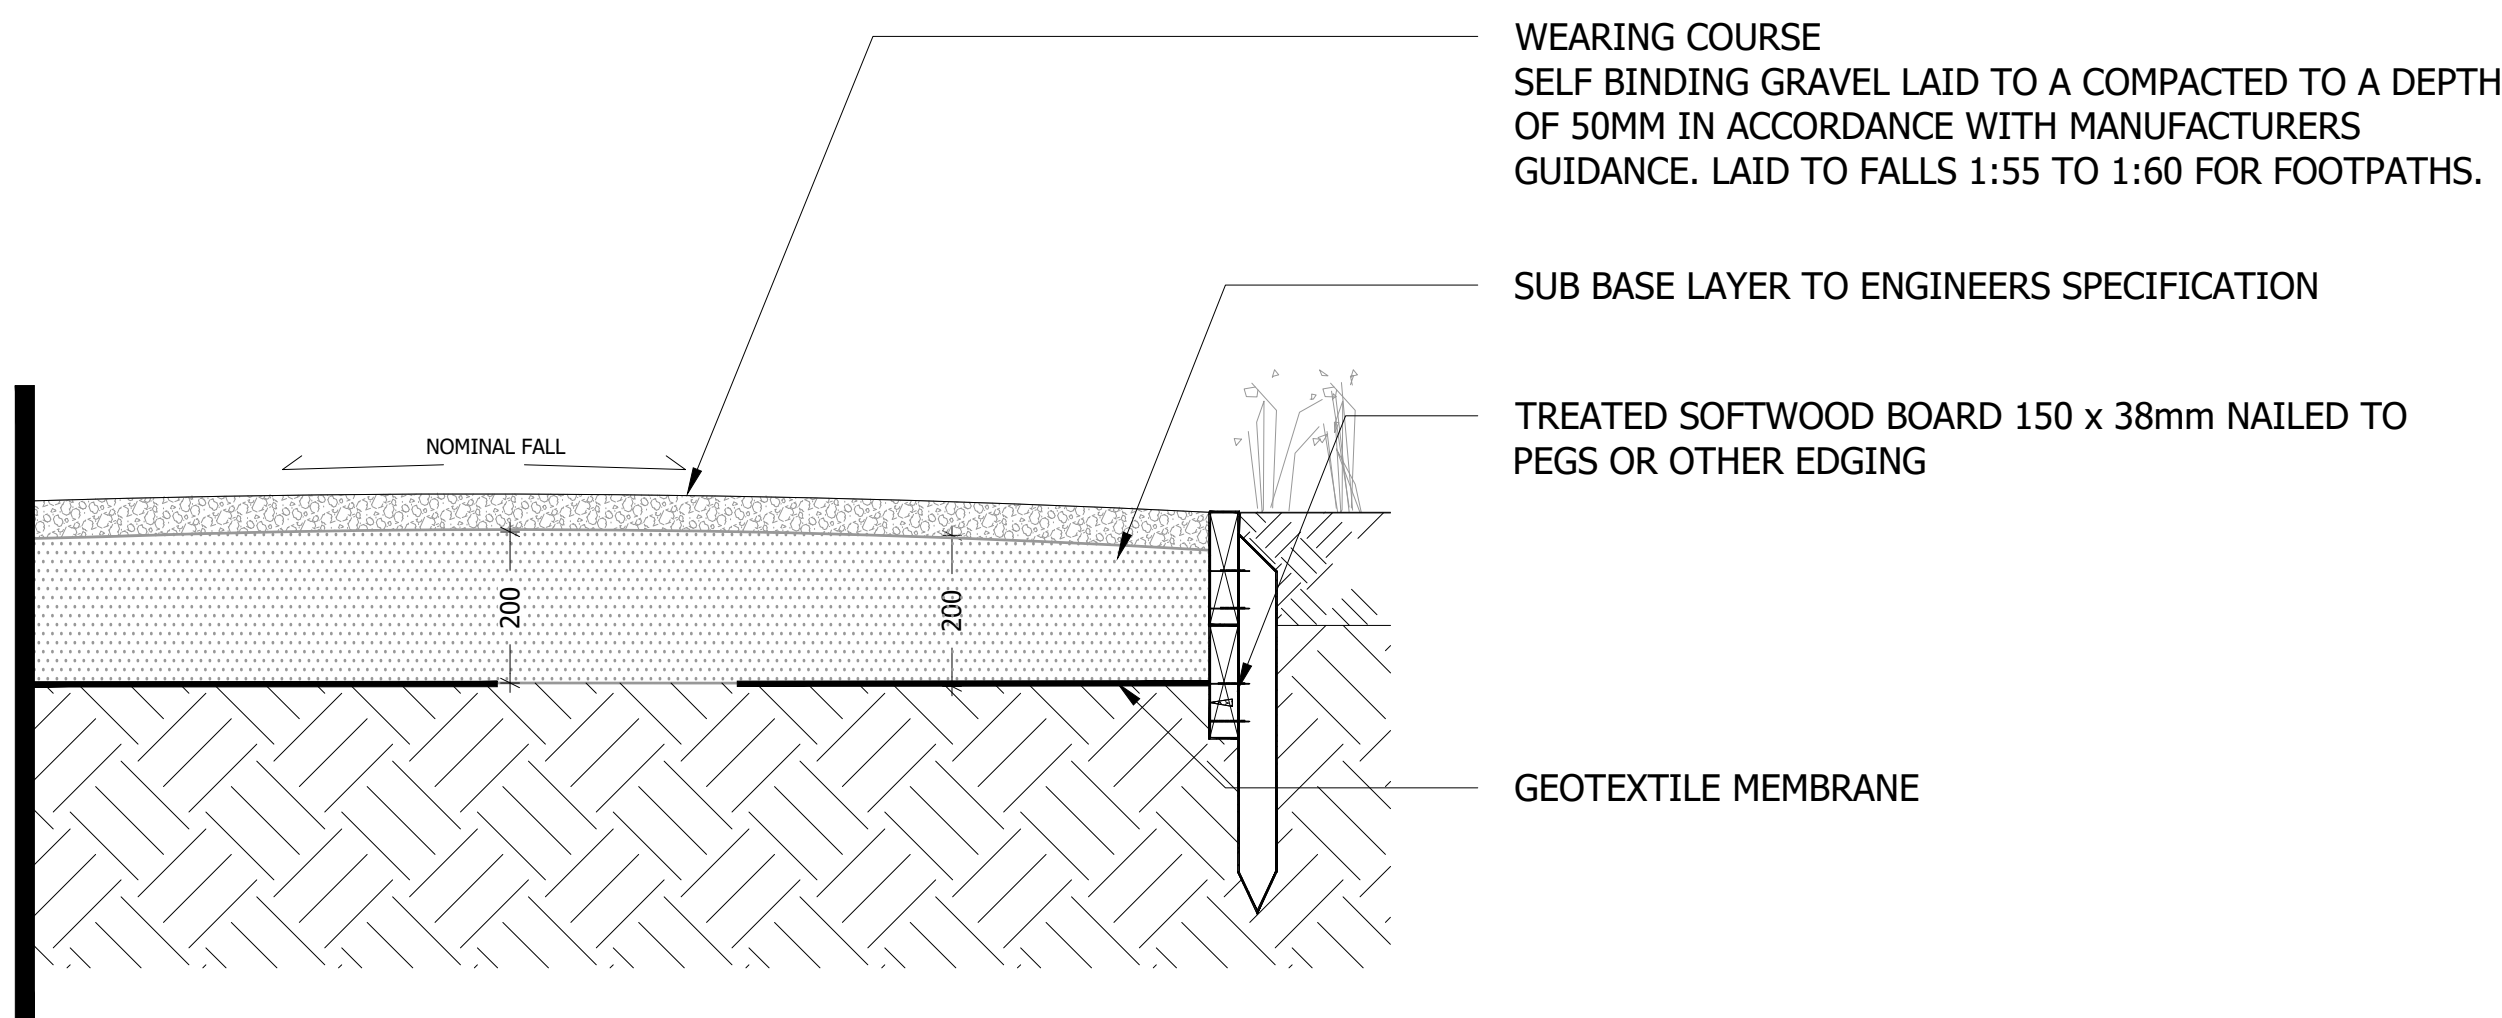

18 COMPACTED SELF BINDING GRAVEL BUFF TO LICKERS LANE WOOD
Scale 1:10@A0

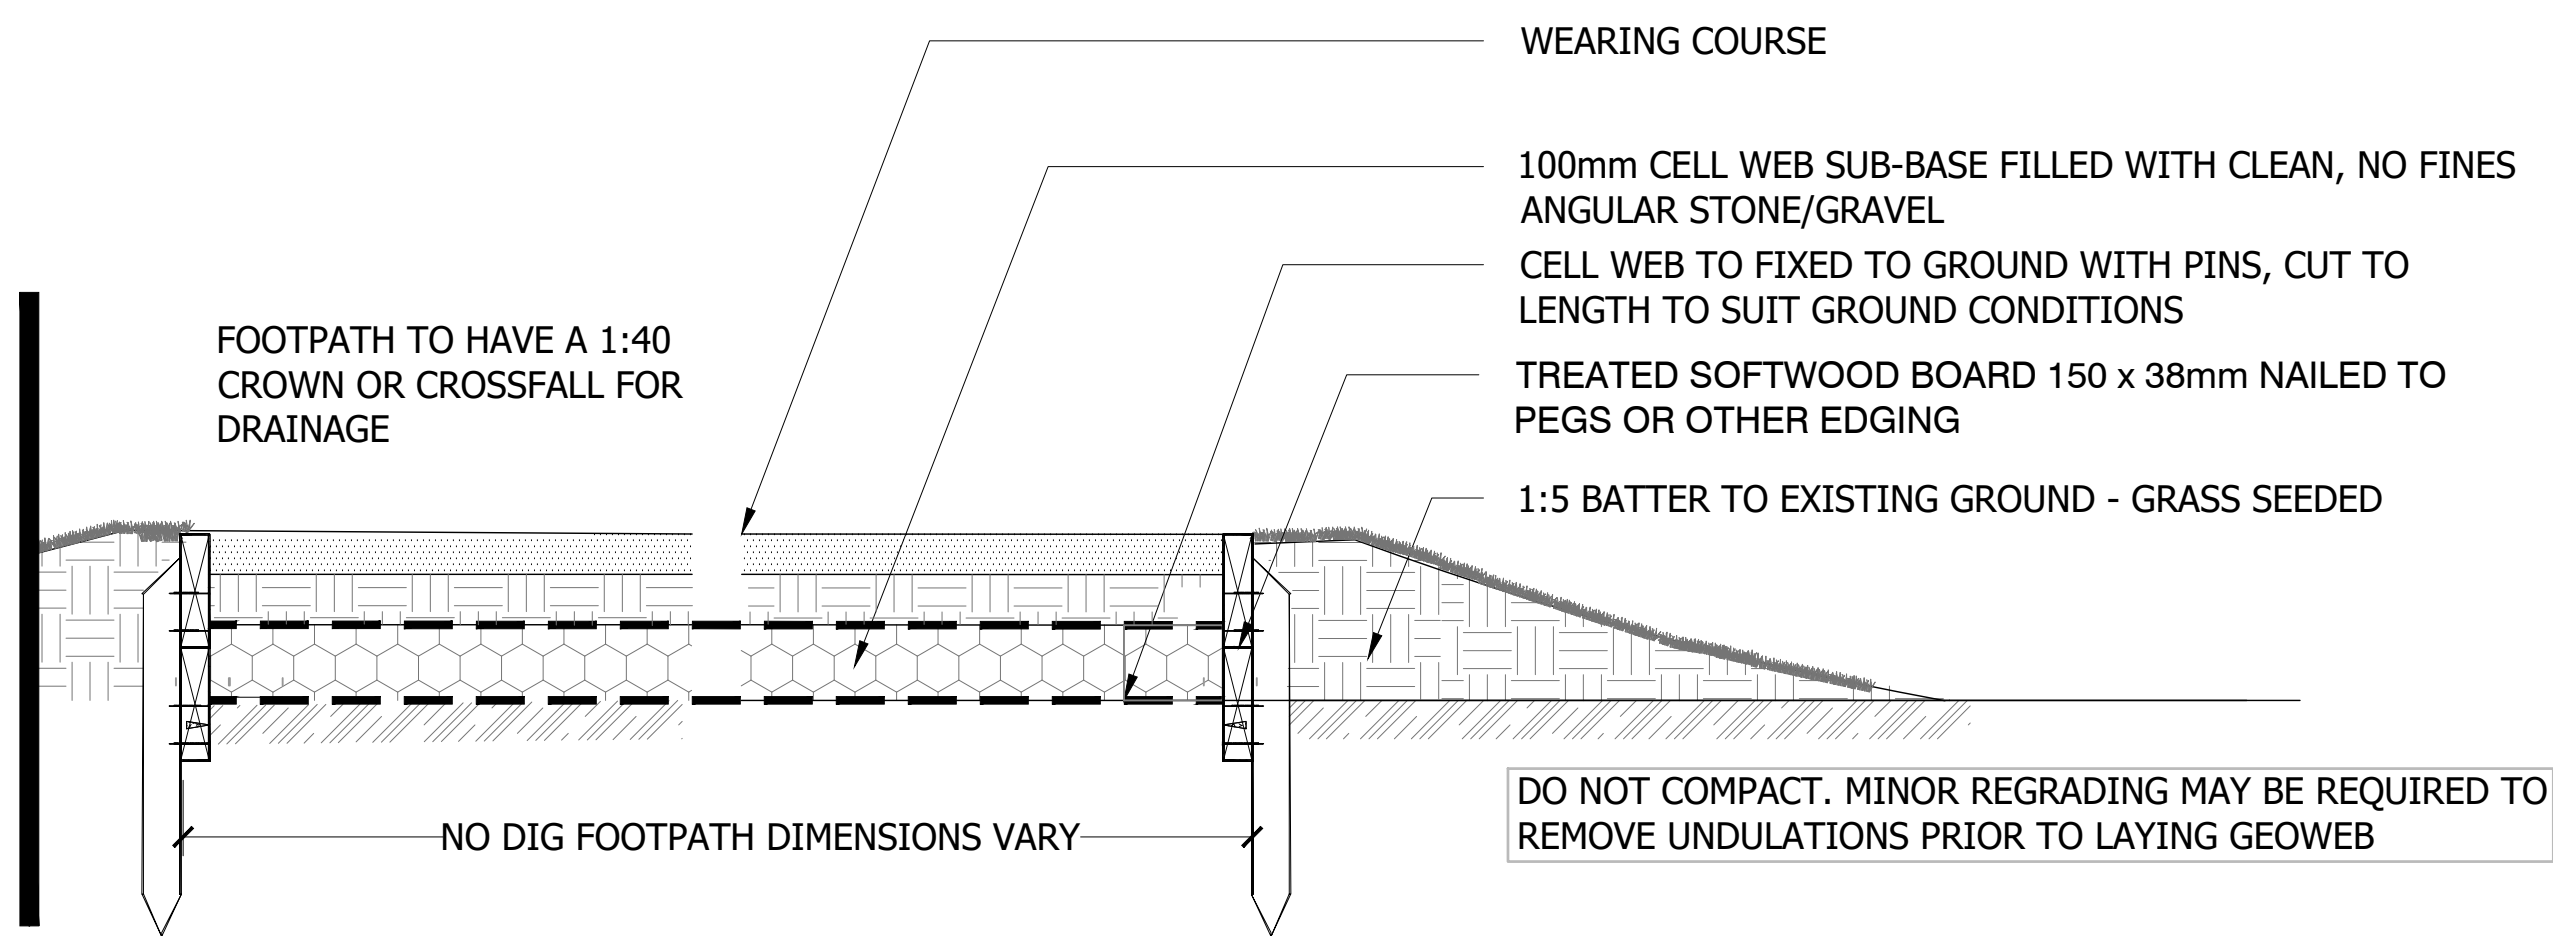


19 NO DIG CONSTRUCTION FOOTPAH TO LICKERS LANE WOOD
Scale 1:10@A0

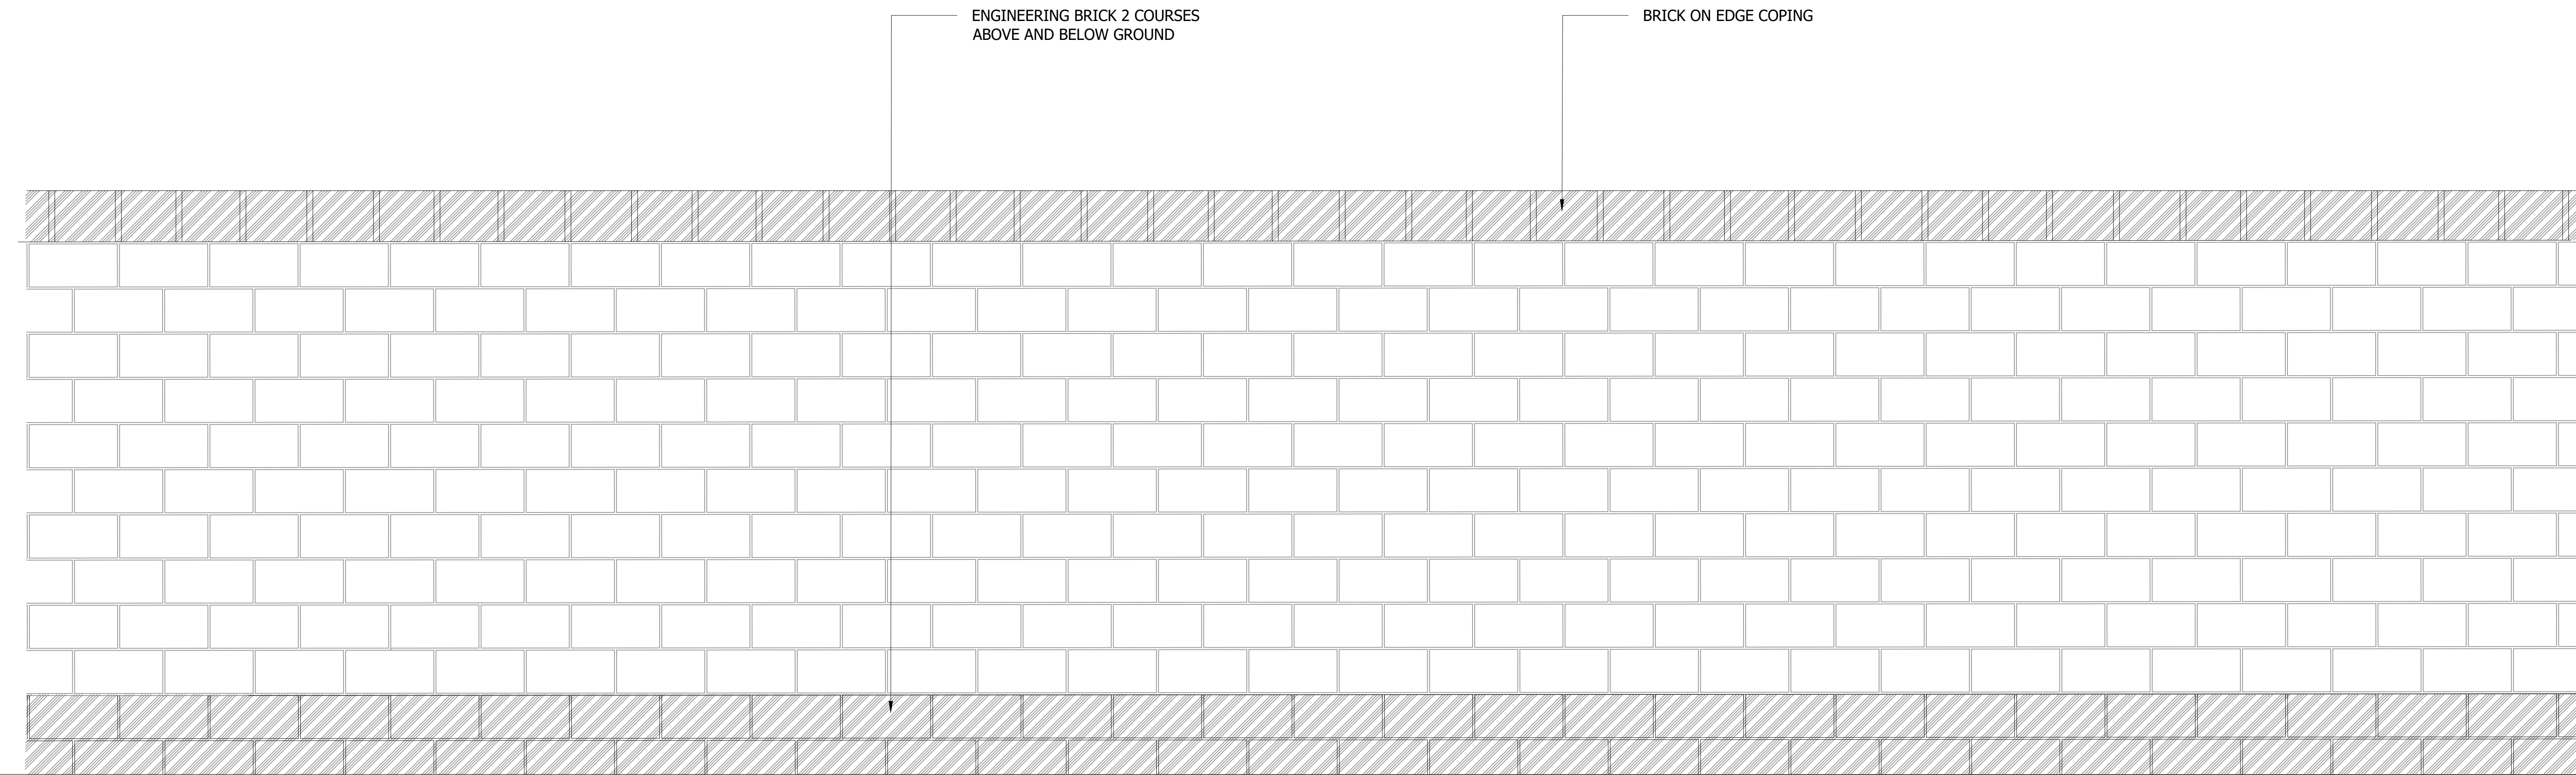


20 TYPICAL WALL DETAIL
Scale 1:10@A0

GENERAL NOTES:
Refer to engineers drawings for information / details on gravel boards, flag on edge and retaining walls (masonry and gabion).
Below ground fixings as per Manufacturers instructions.
Foundations and footings, as per Structural Engineers Design & Specification.

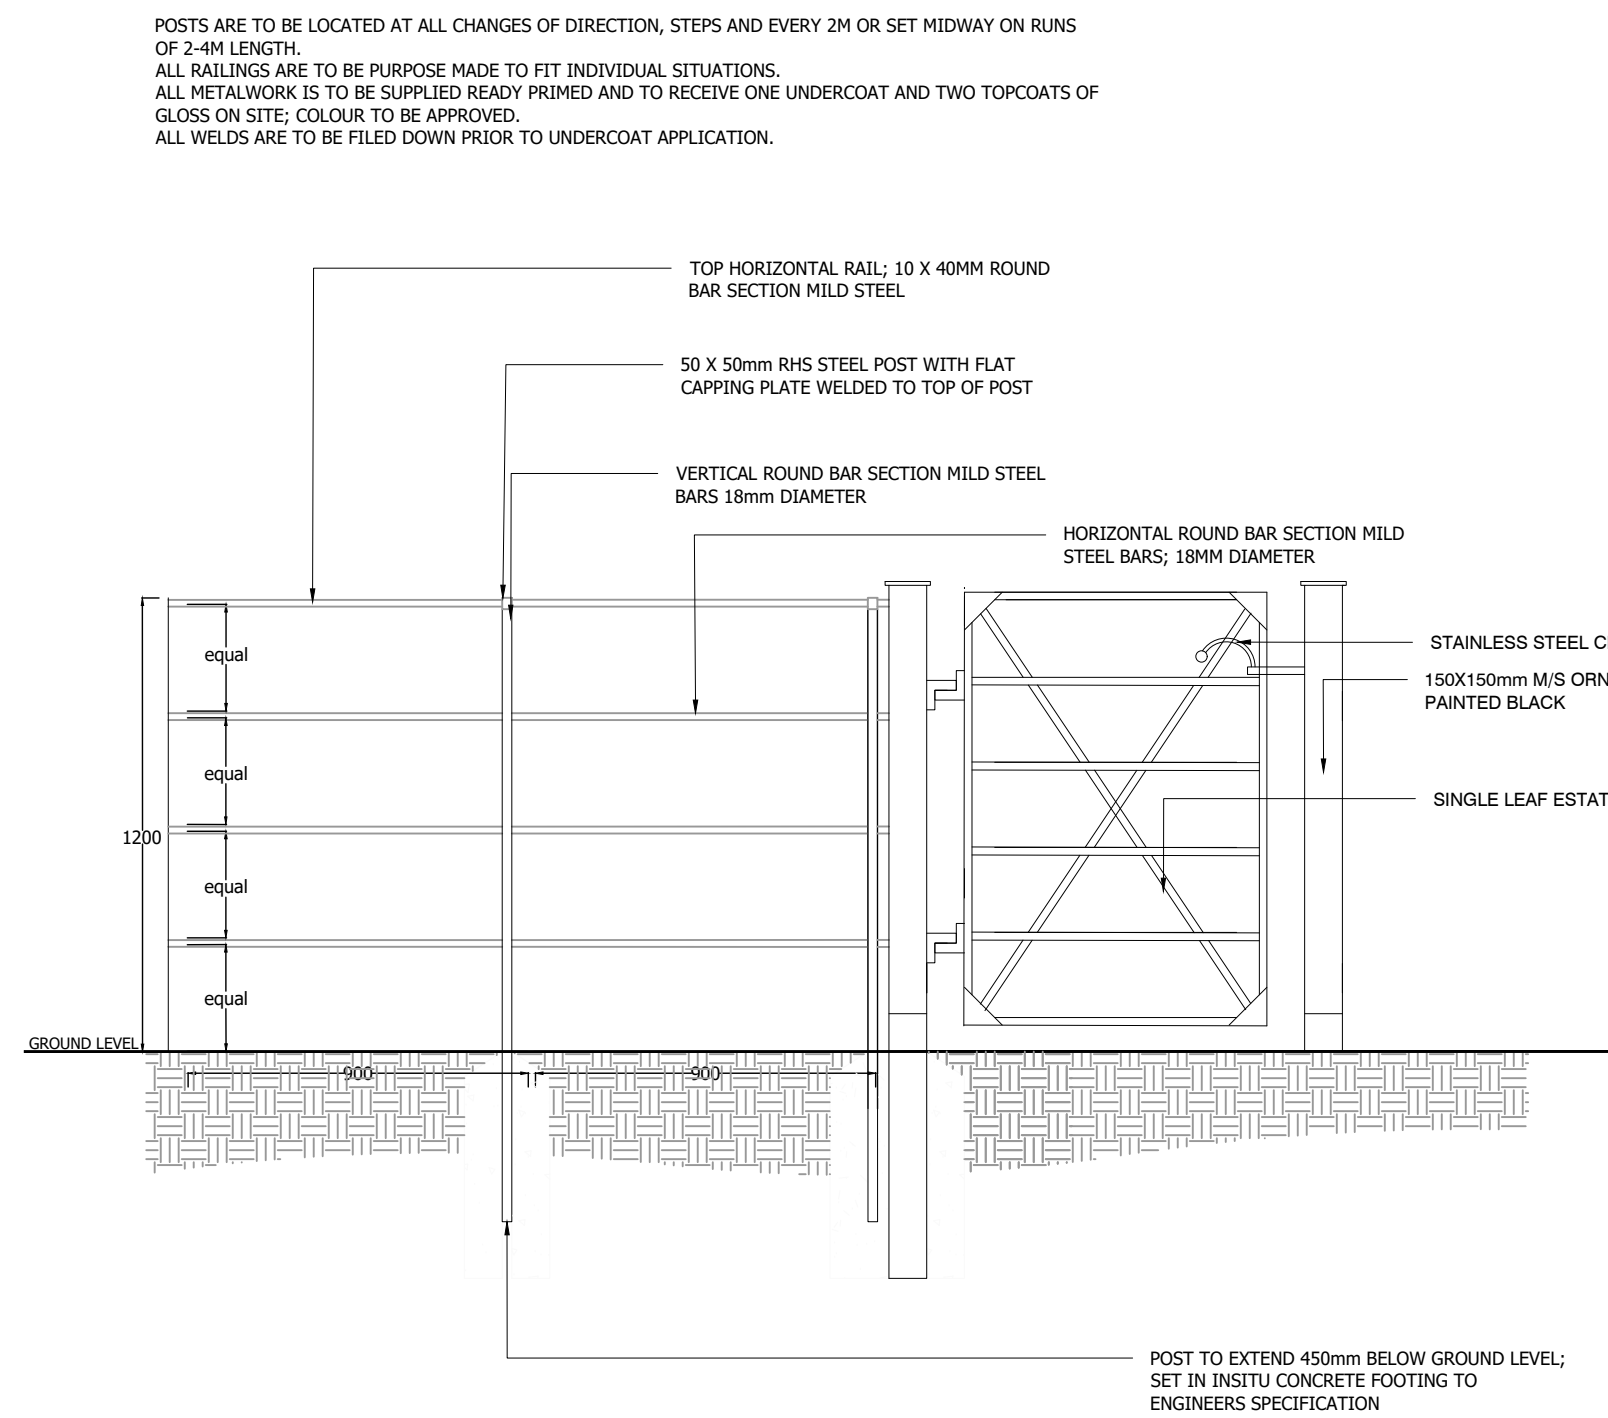

21 1.2M ESTATE RAIL FENCE WITH MATCHING GATE
Scale 1:20@A0

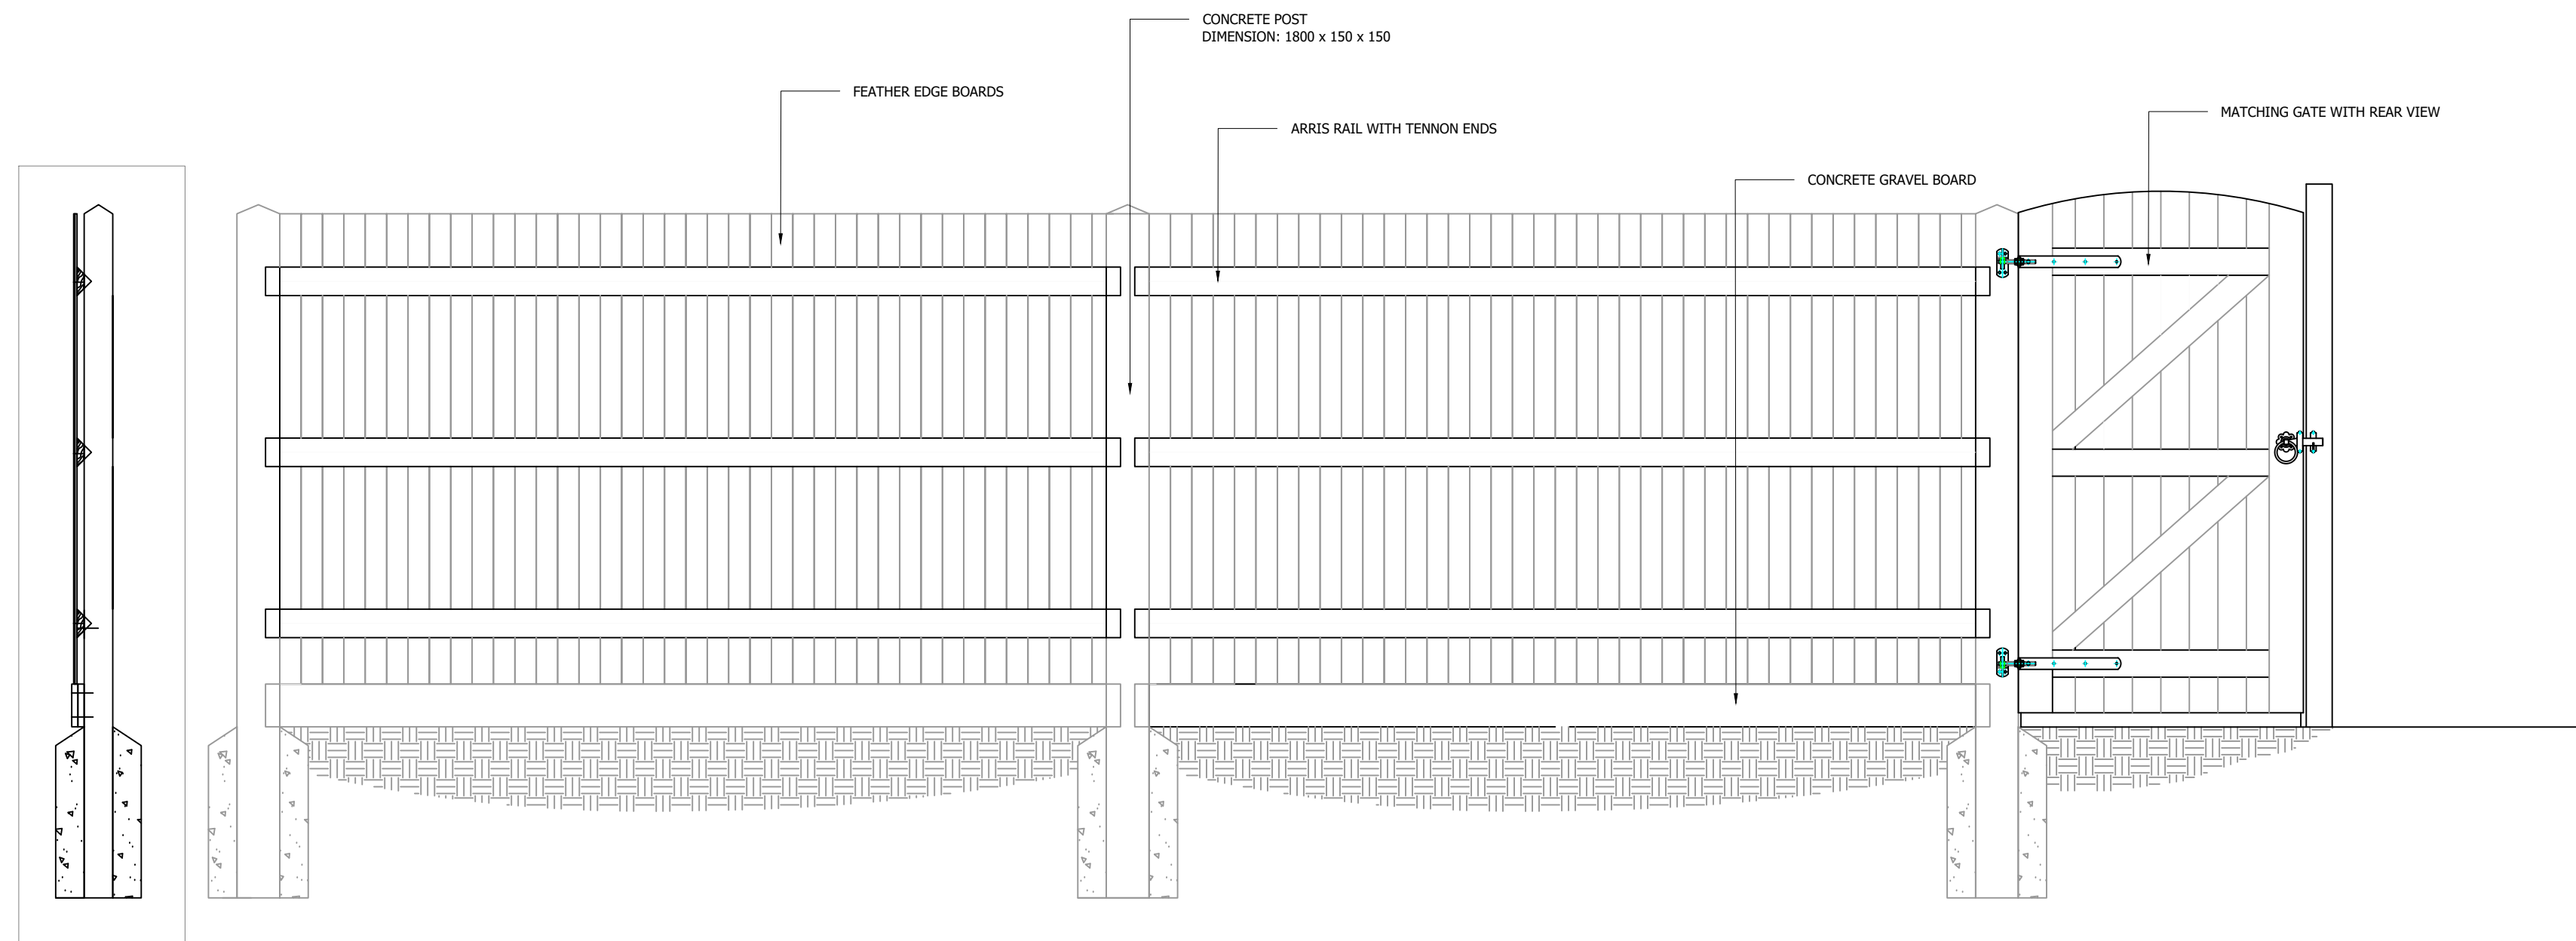

22 1.8M CLOSE BOARD TIMBER FENCE WITH MATCHING GATE
Scale 1:20@A0

PLANNING

Project
Halsnead Park, Knowsley

Drawing Title
Landscape Proposals
Typical Details Sheet 05

Date	Scale	Drawn by	Check by
28.11.22	-	ST	SC
Project No	Drawing No	Revision	
33678	RG-L-02-05	C	

Stantec
Stantec UK Limited
7 Sme Square
London
W1D 3JH
T: 020 7446 6888



stantec.com/uk