


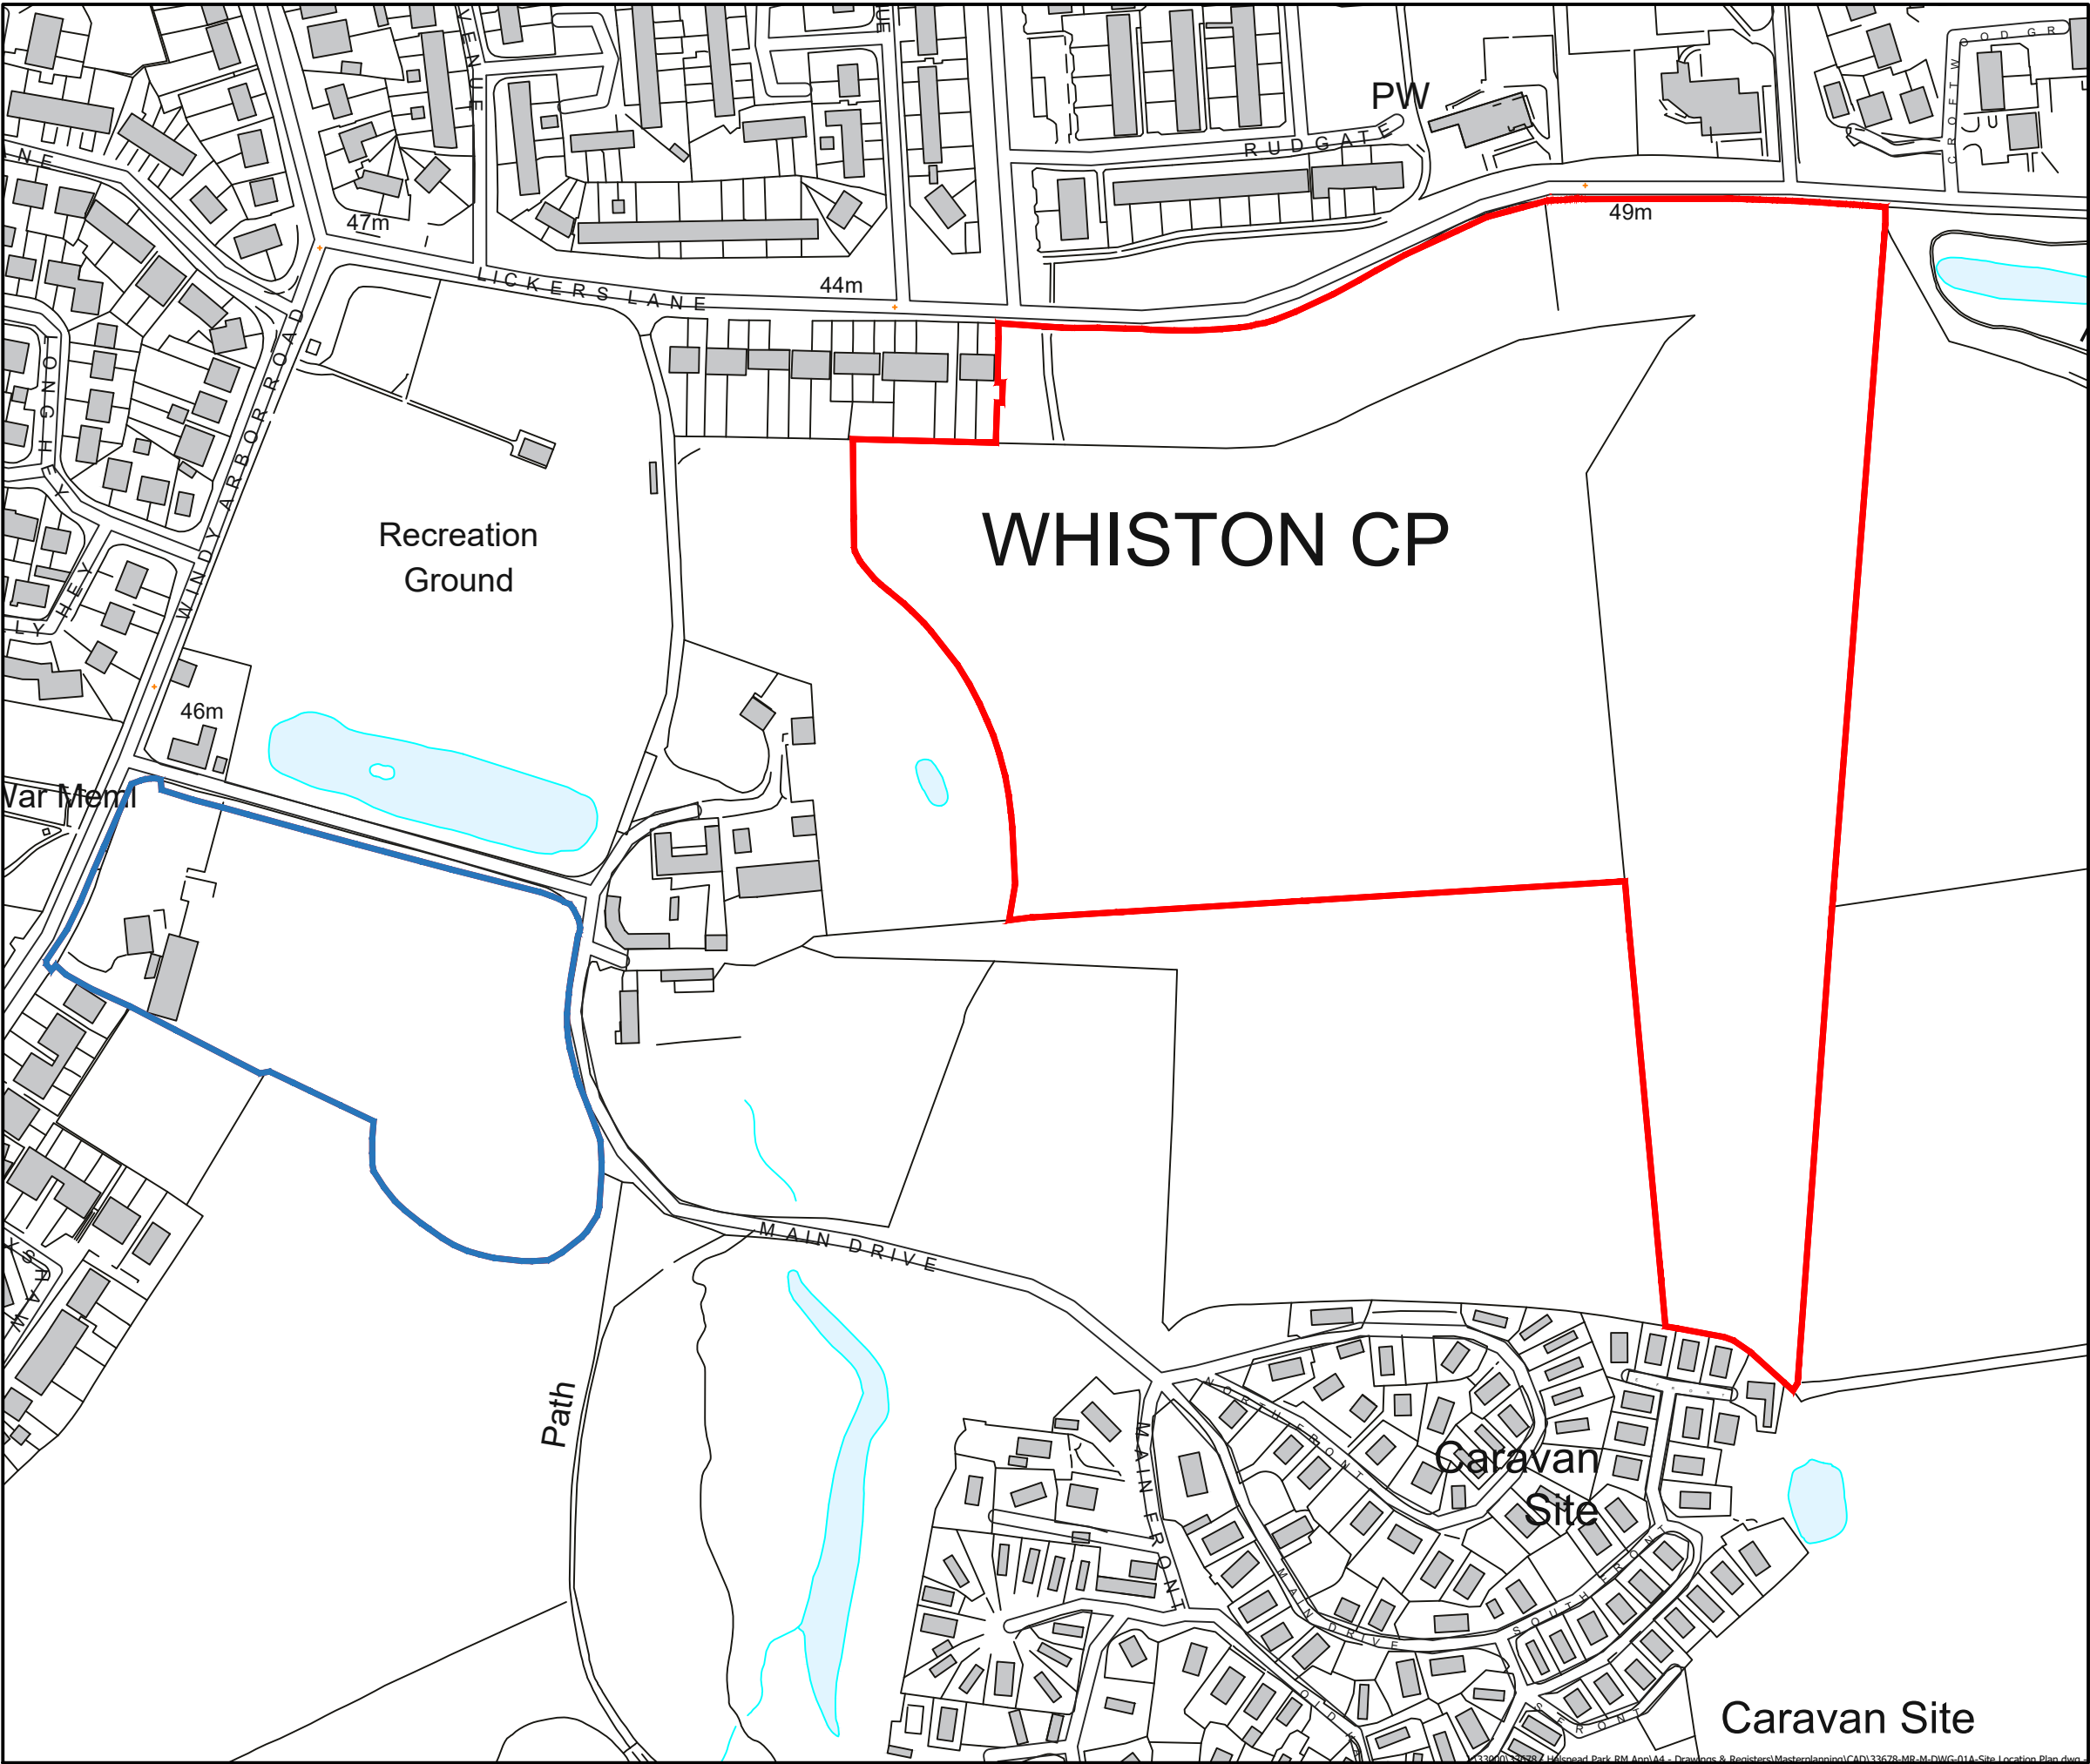

The scaling of this drawing cannot be assured

Revision	Date	Drn	Ckd
-	-	-	-

LEGEND

- Site Boundary (c.9.4ha)
- Windy Arbor Road Site (c.2ha)

0 20 40 60 80 100m

Project
**Halsnead Garden Village
Your Housing**

Drawing Title
Site Location Plan

Date 18.08.23	Scale 1:2500@A3	Drawn by AT	Check by SW
Project No 33678	Drawing No DWG01	Revision -	

Stantec

Stantec UK Limited
Tower 12
18/22 Bridge Street
Spinningfields
Manchester
M3 3BZ
T: 0161 817 4900
stantec.com/uk