

- Notes
1.

This document and all drawings are copyright of Studio Seventeen LTD and may not be reproduced without thier specific permission.
2.

All dimensions to be site verified by contractor before construction.
3.

All dimensions are in millimeters unless noted otherwise.
4.

Studio Seventeen LTD shall be notified in writing of any discrepences.

Revisions

| REV | DATE | DRAW | NOTES |
|-----|------|------|-------|
|     |      | N    |       |
|     |      |      |       |
|     |      |      |       |
|     |      |      |       |

project north



status:

Planning

client:

Mr Alan Attwood

project:

4 Greensbridge Lane

title:

Existing Elevation

revision:

drawn by:

GB

approved by:

GB

date:

job no:


SVNT - 277

scale:

1 : 100

drawing no:

402

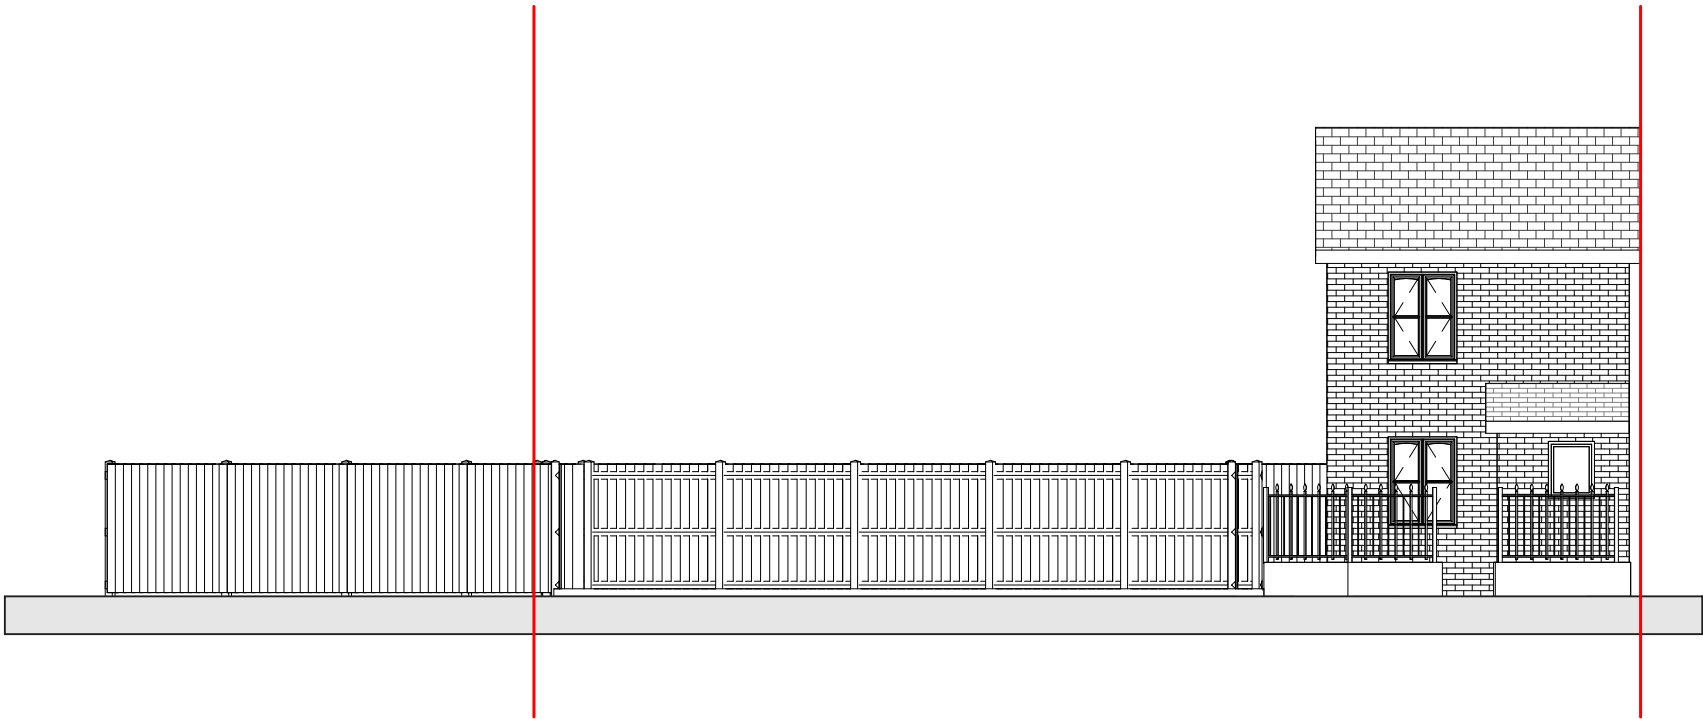

1

Existing Elevation

SCALE: 1 : 100

