




STATUS PLANNING	© Copyright of PM DESIGNS®. All rights reserved. All dimensions are in millimetres unless stated otherwise. All dimensions must be checked on site prior to construction and any discrepancies reported to the architect. Work is subject to change following detailed design.			
	RevNo	Revision note	Date	Signature Checked

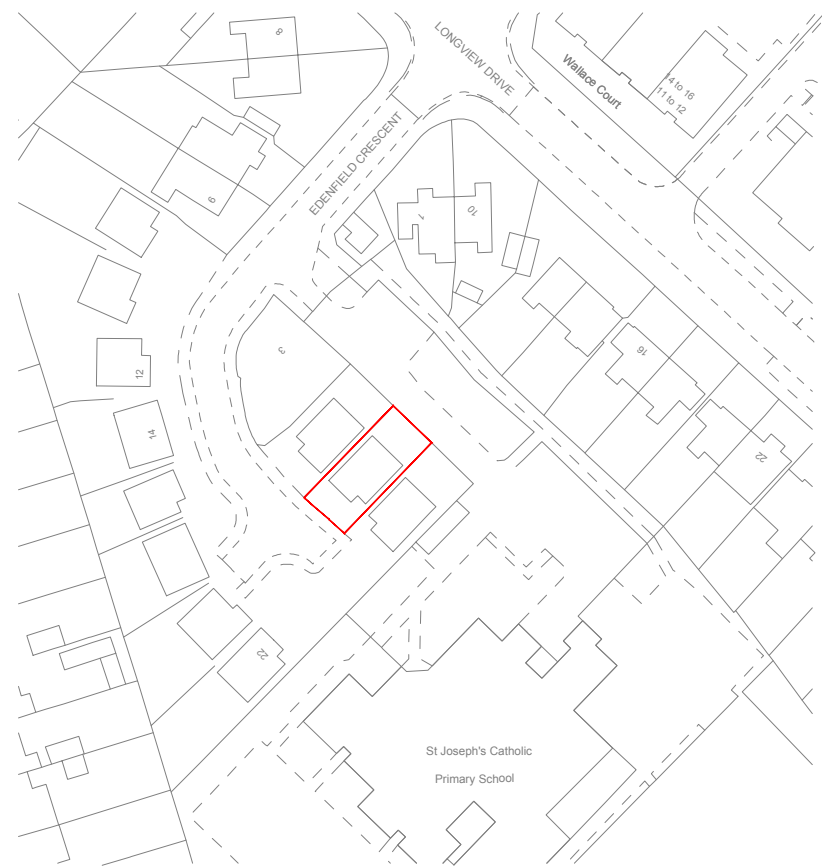


LOCATION PLAN | SCALE 1:1250

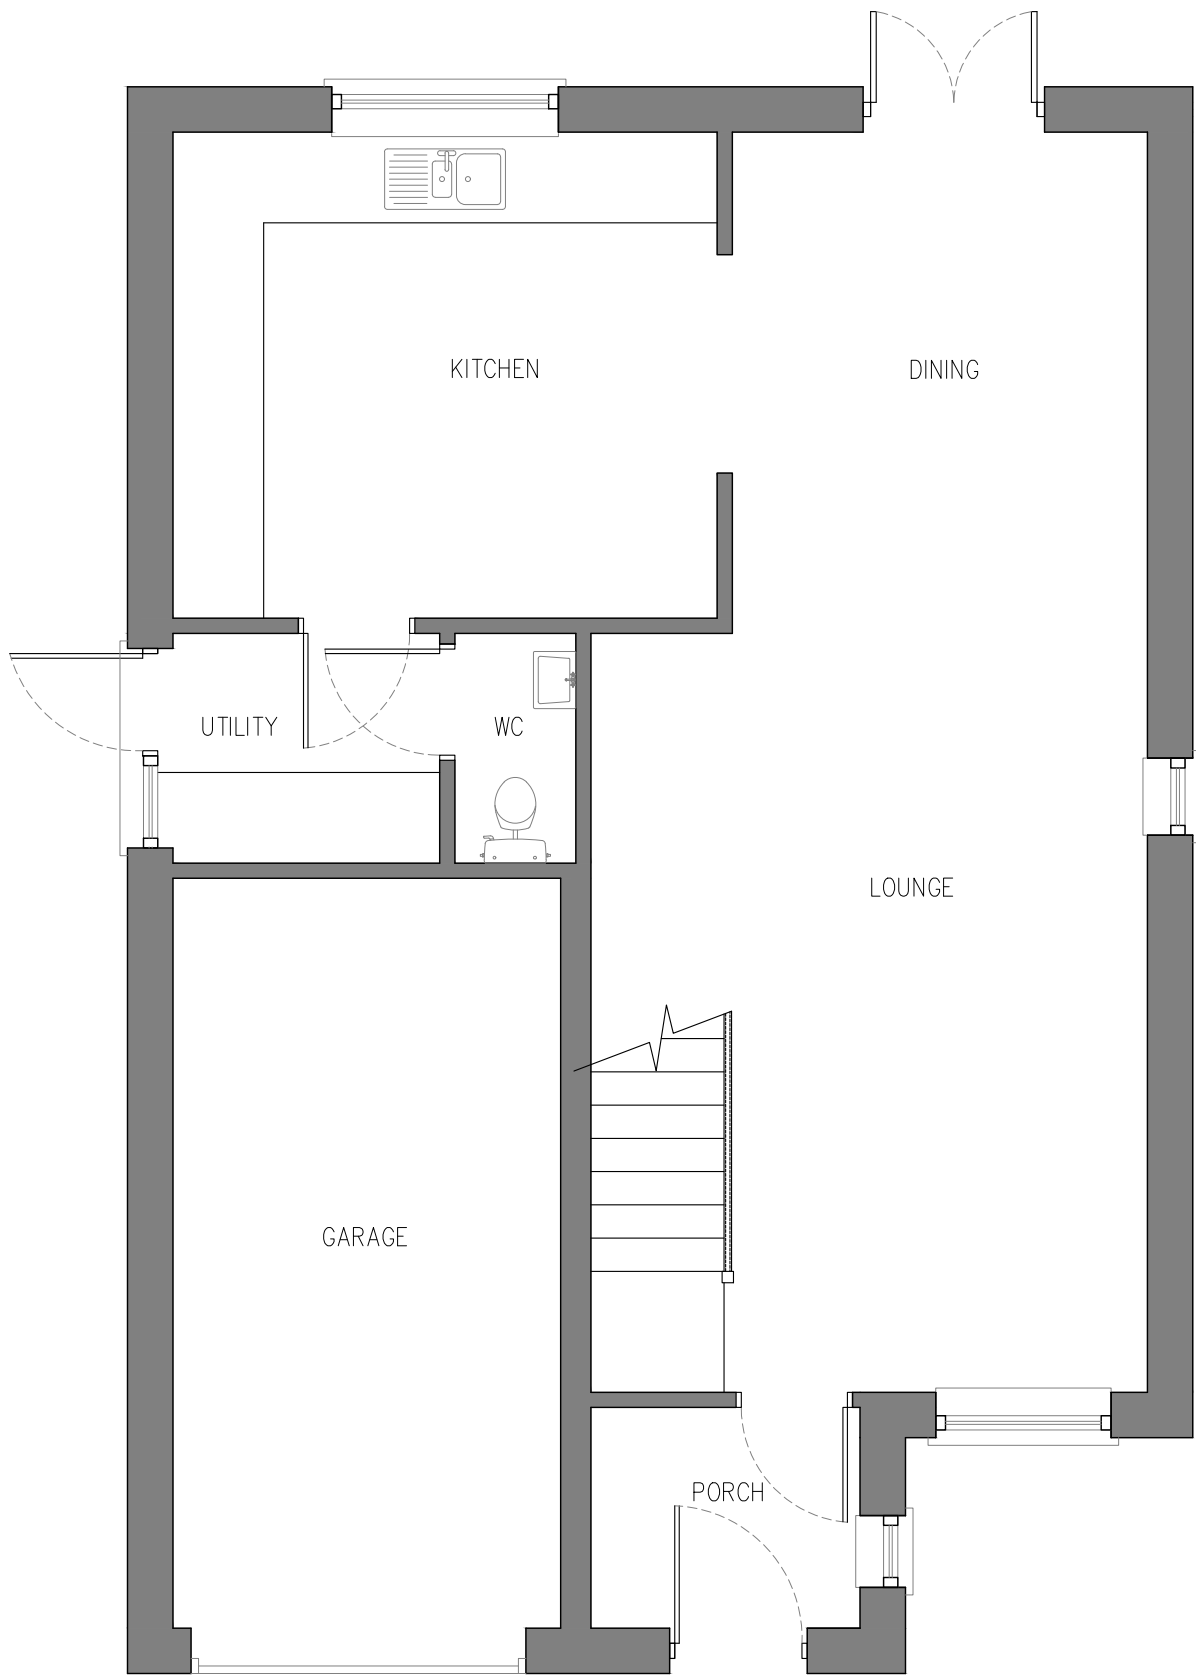


EXISTING GROUND FLOOR | SCALE 1:50

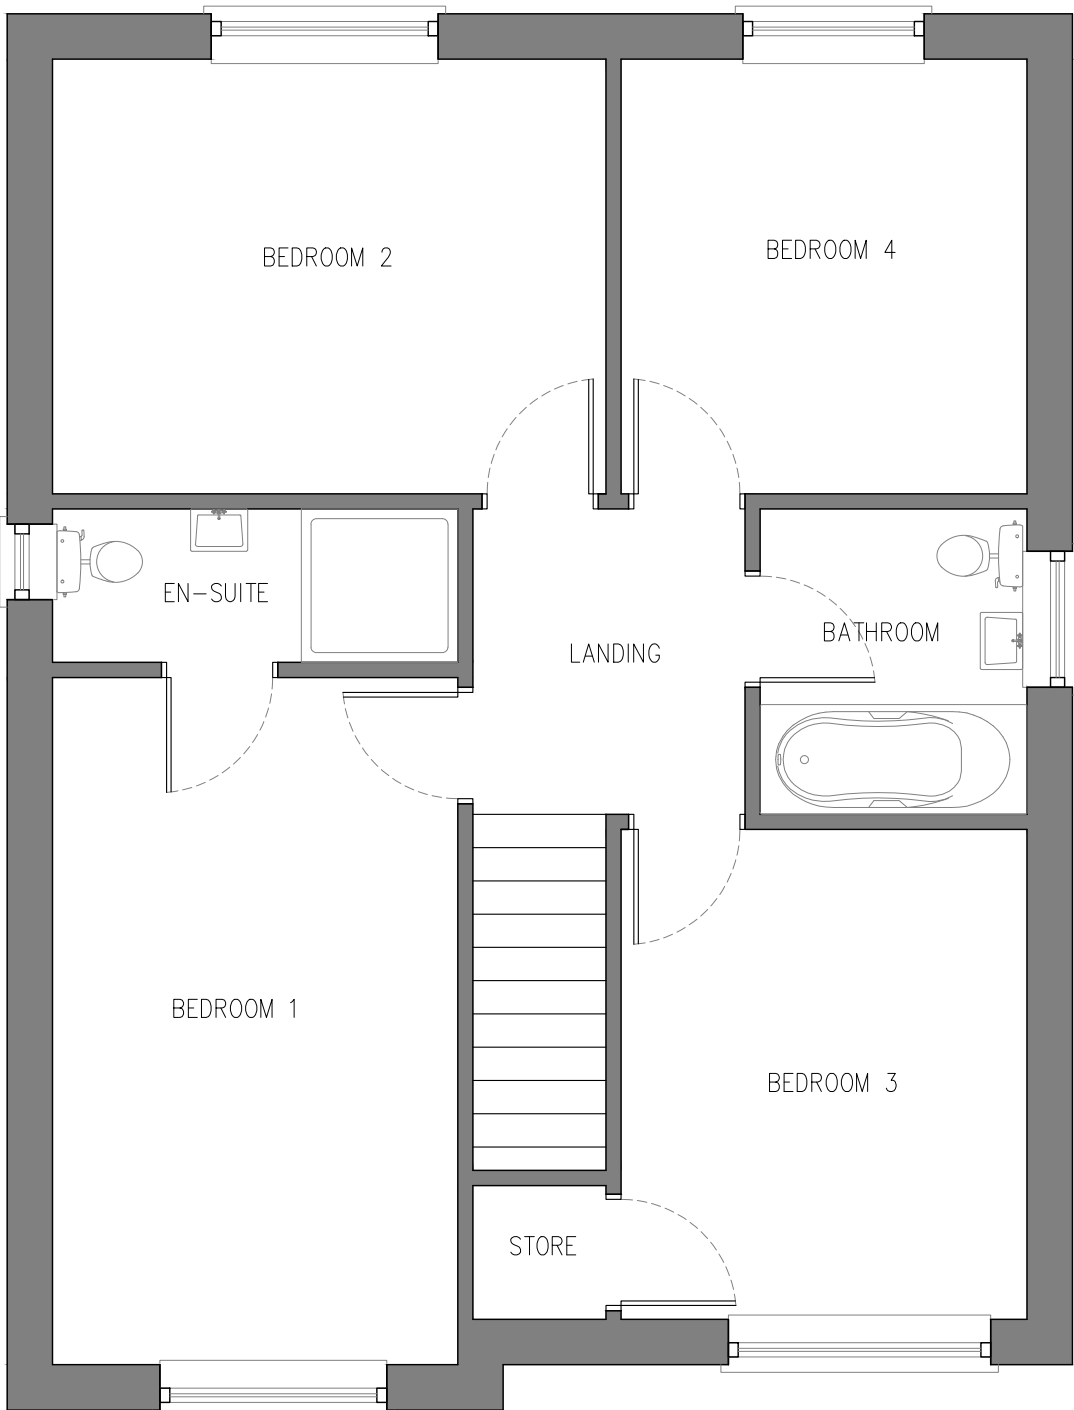


EXISTING FIRST FLOOR | SCALE 1:50

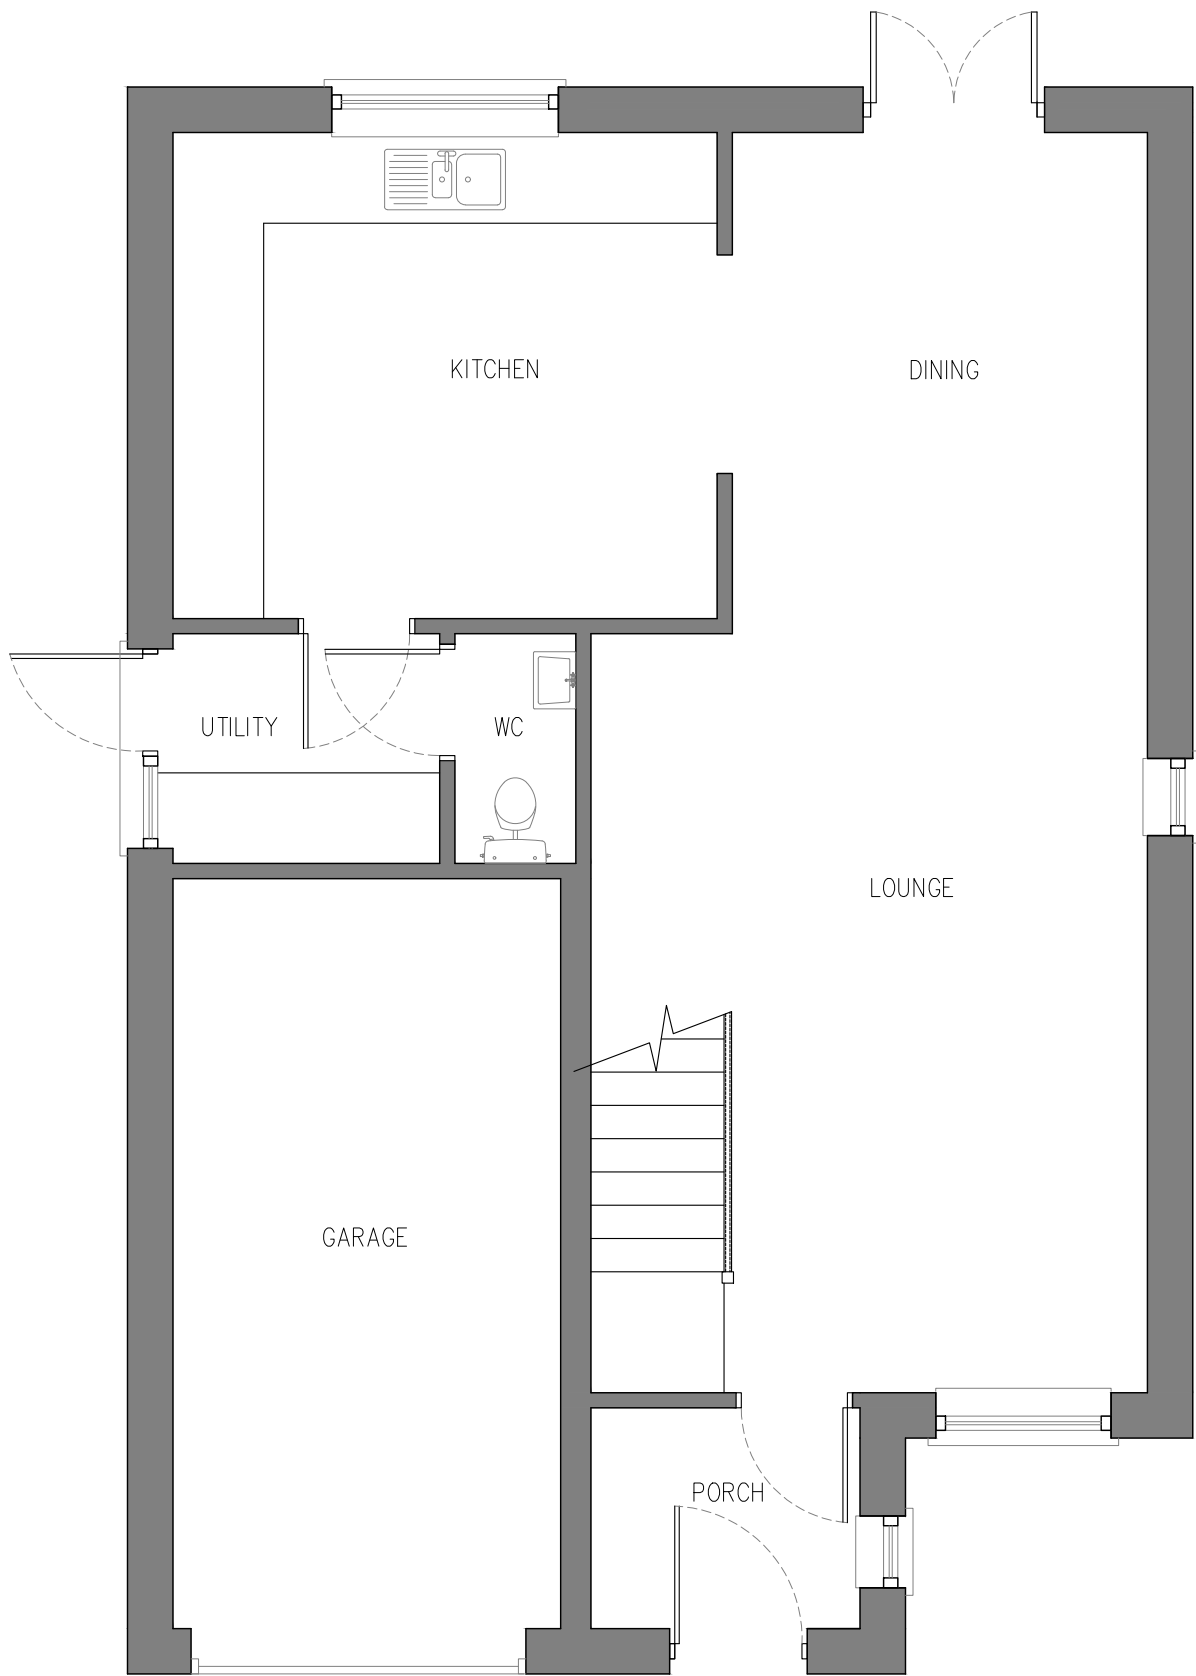

PROPOSED GROUND FLOOR | SCALE 1:50

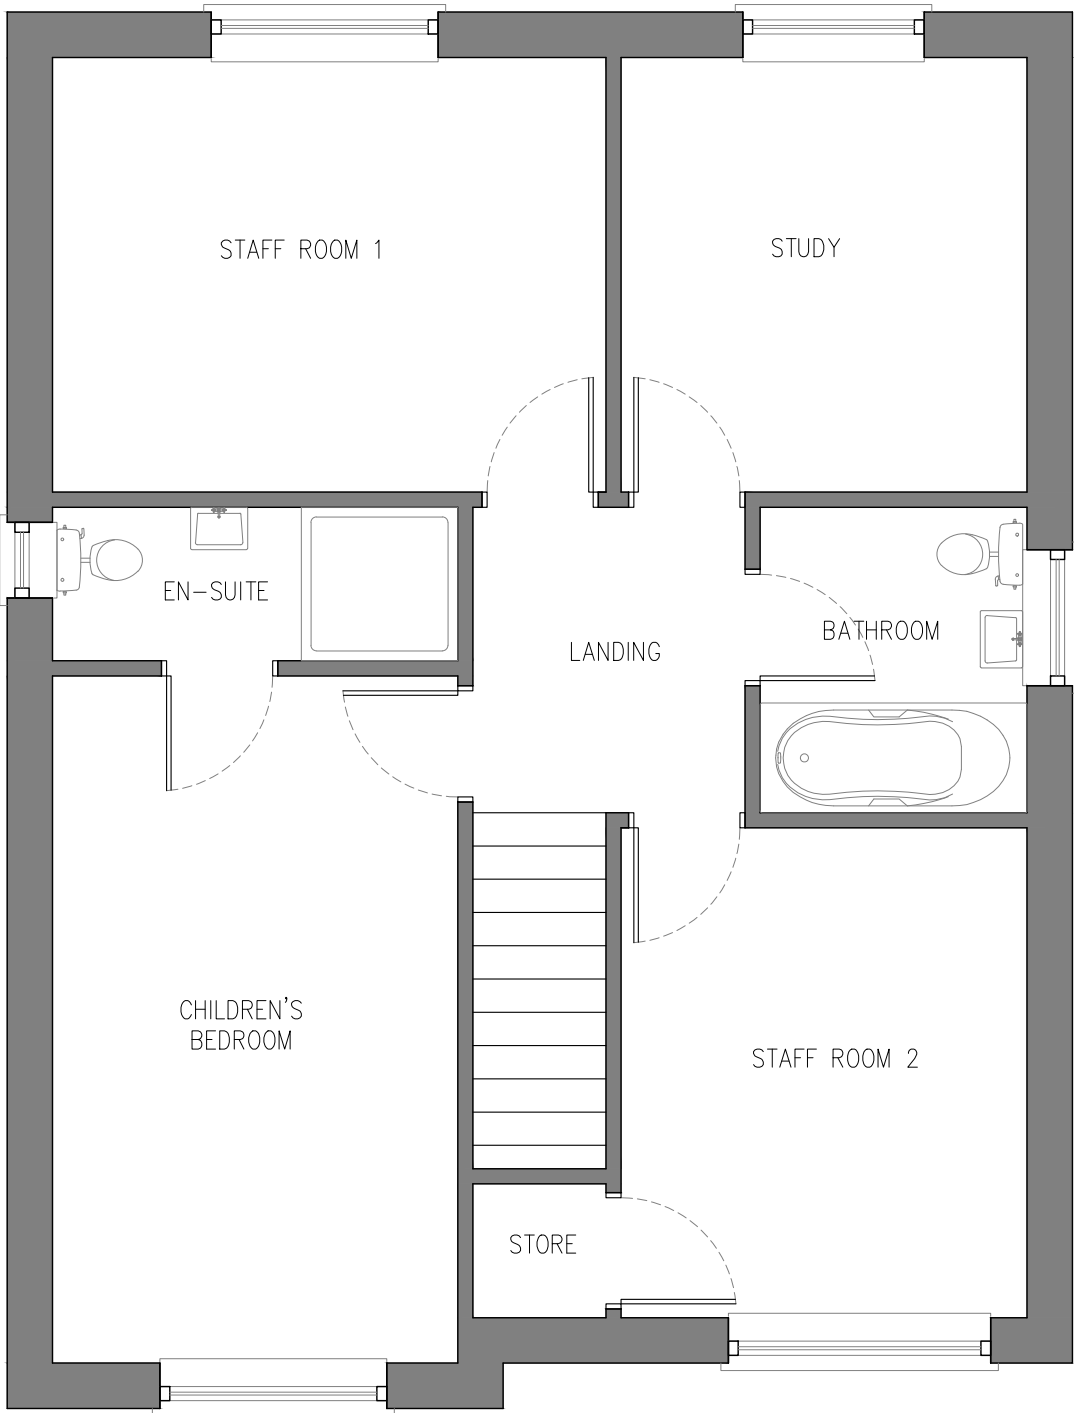

PROPOSED FIRST FLOOR | SCALE 1:50

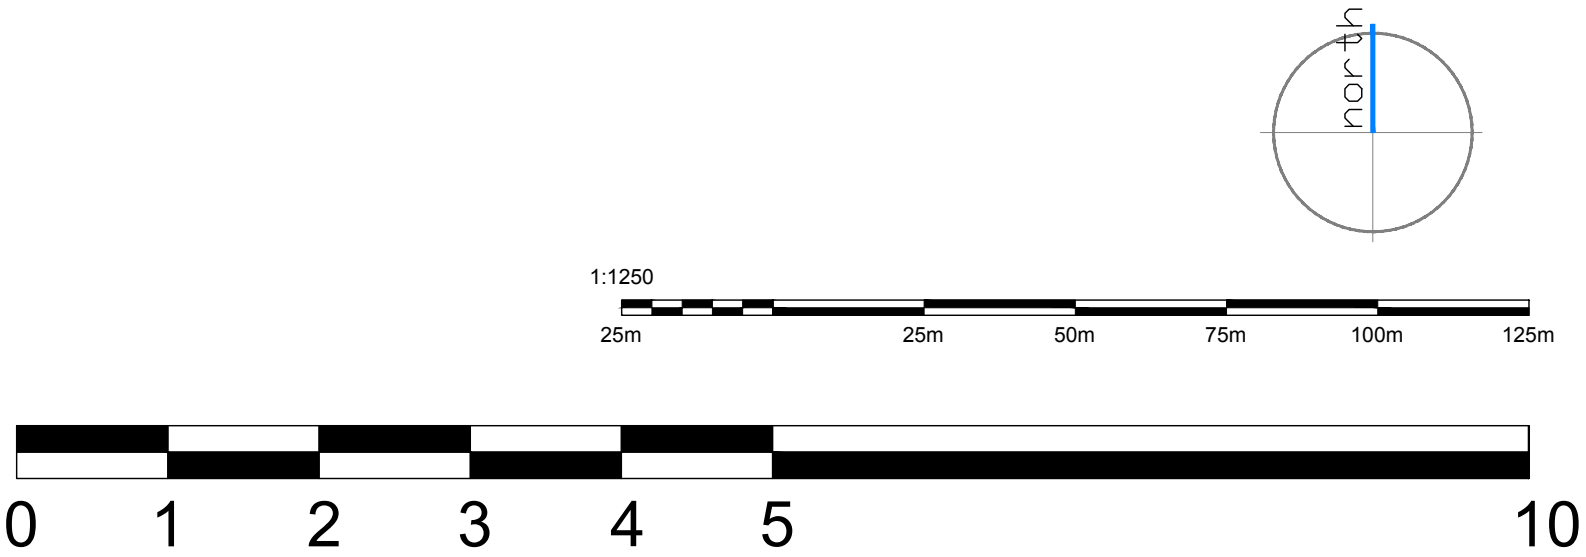

SCALE BAR 1:50

PM

PARLE MAGUIRE DESIGNS

PROJECT: 7 EDEANFIELD CRESCENT
HUYTON
L36 6DS

CLIENT: YOUNG PEOPLE CARE LTD

Drawing Title
EXISTING PLANS & PROPOSED PLANS

Drawing No.
A101

Date:
SEP 2024

Scale:
1:50 @ A1

Revision:
-

Issue:
PLANNING STATUS