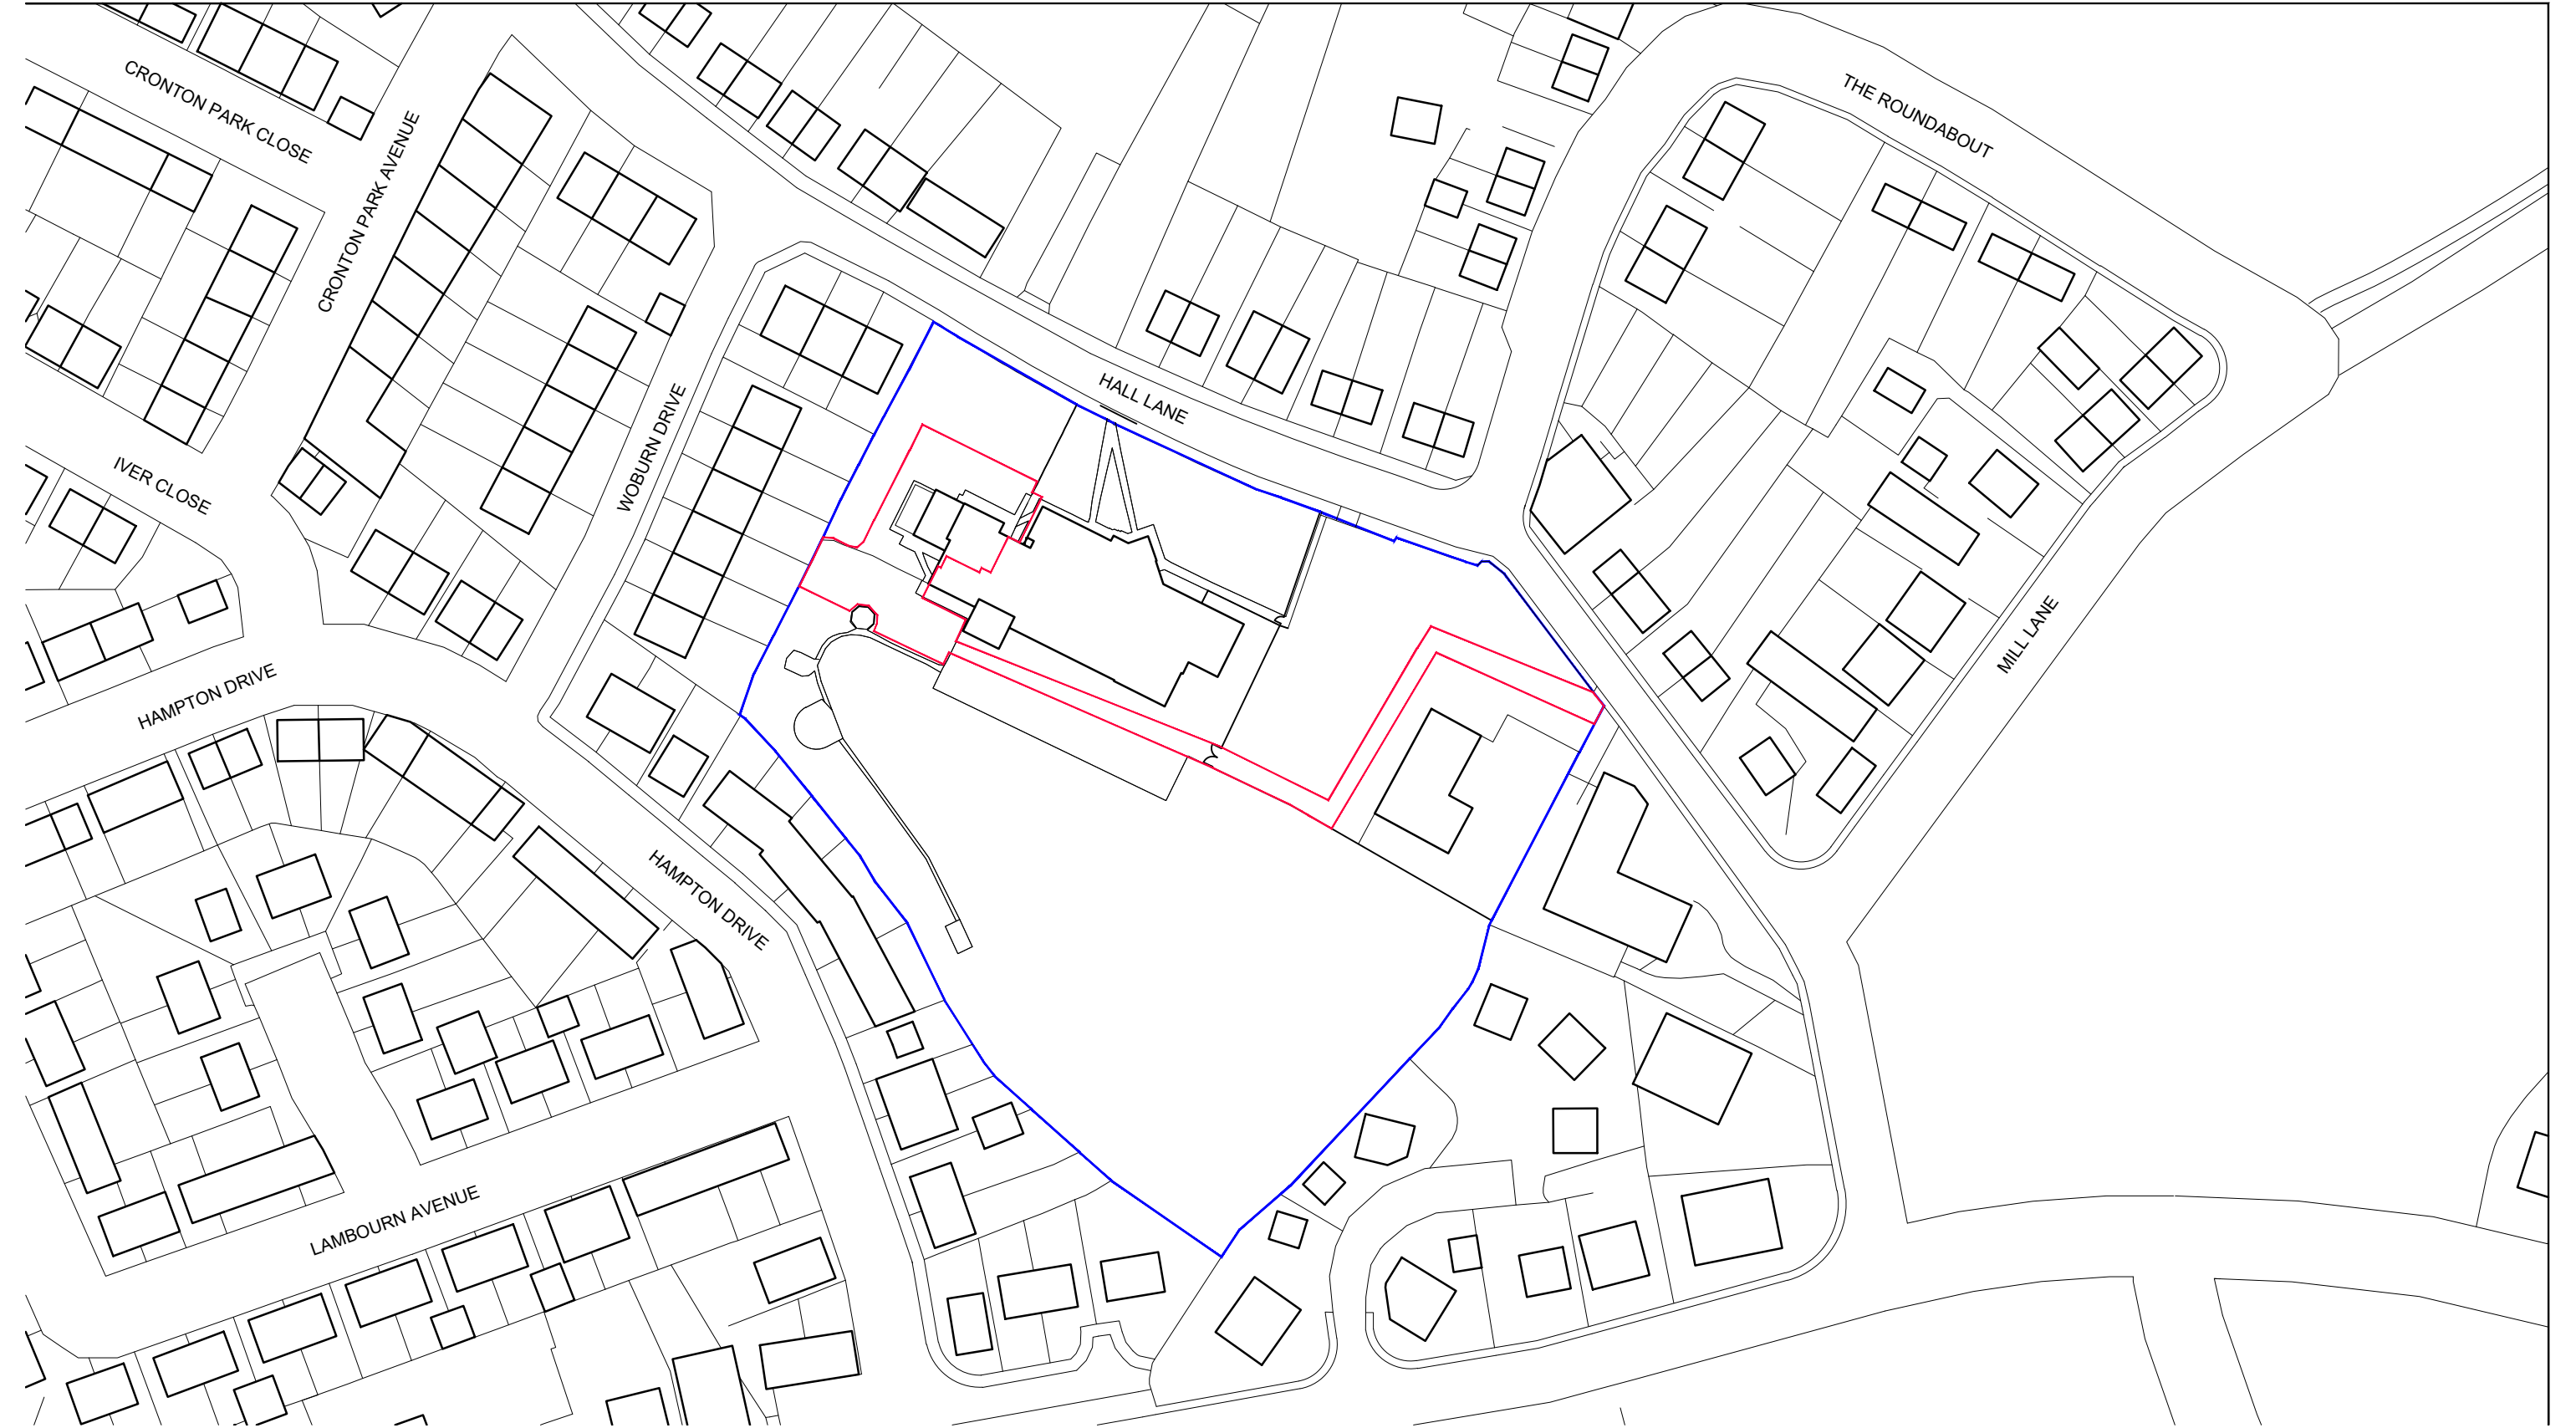


— Site Boundary  
— Client Site Boundary

|     |                                                               |     |    |          |
|-----|---------------------------------------------------------------|-----|----|----------|
| P06 | Red line boundary updated.                                    | EV  | MG | 05.03.26 |
| P05 | Drawing state amended to planning.                            | EV  | MG | 25.11.25 |
| P04 | Site area amended for access and enlarged compound area.      | EV  | MG | 11.11.25 |
| P03 | Site area amended for changes in building and external scope. | EV  | MG | 15.10.25 |
| P02 | Site area amended for change in scope.                        | EV  | MG | 07.10.25 |
| Rev | Amendments                                                    | Dwn | Ck | Date     |

PROPERTY & CONSTRUCTION CONSULTANTS

Claire Court  
Oriel Road  
Bootle  
Liverpool  
L20 7AD  
Tel No: (0151) 944 2000  
Fax No: (0151) 944 1825  
E-mail: [cd@cunliffes.com](mailto:cd@cunliffes.com)

Chartered Practice

Client  
Tuneside Limited  
Croxteth Drive  
L17 1AA

Project Title  
Holy Family CPS Cronton  
Nursery Extension  
Hall Rd, Widnes, WA8 5DW

DWG no.  
7757-HFC-CUN-XX-XX-DR-A-1000

Drawing Title  
Location Plan

|        |             |          |
|--------|-------------|----------|
| Drawn  | Date        | Checked  |
| EV     | 30.09.25    | MG       |
| SCALE  | 1:1250 @ A3 |          |
| STATUS | A3          | REVISION |
|        |             | P06      |