




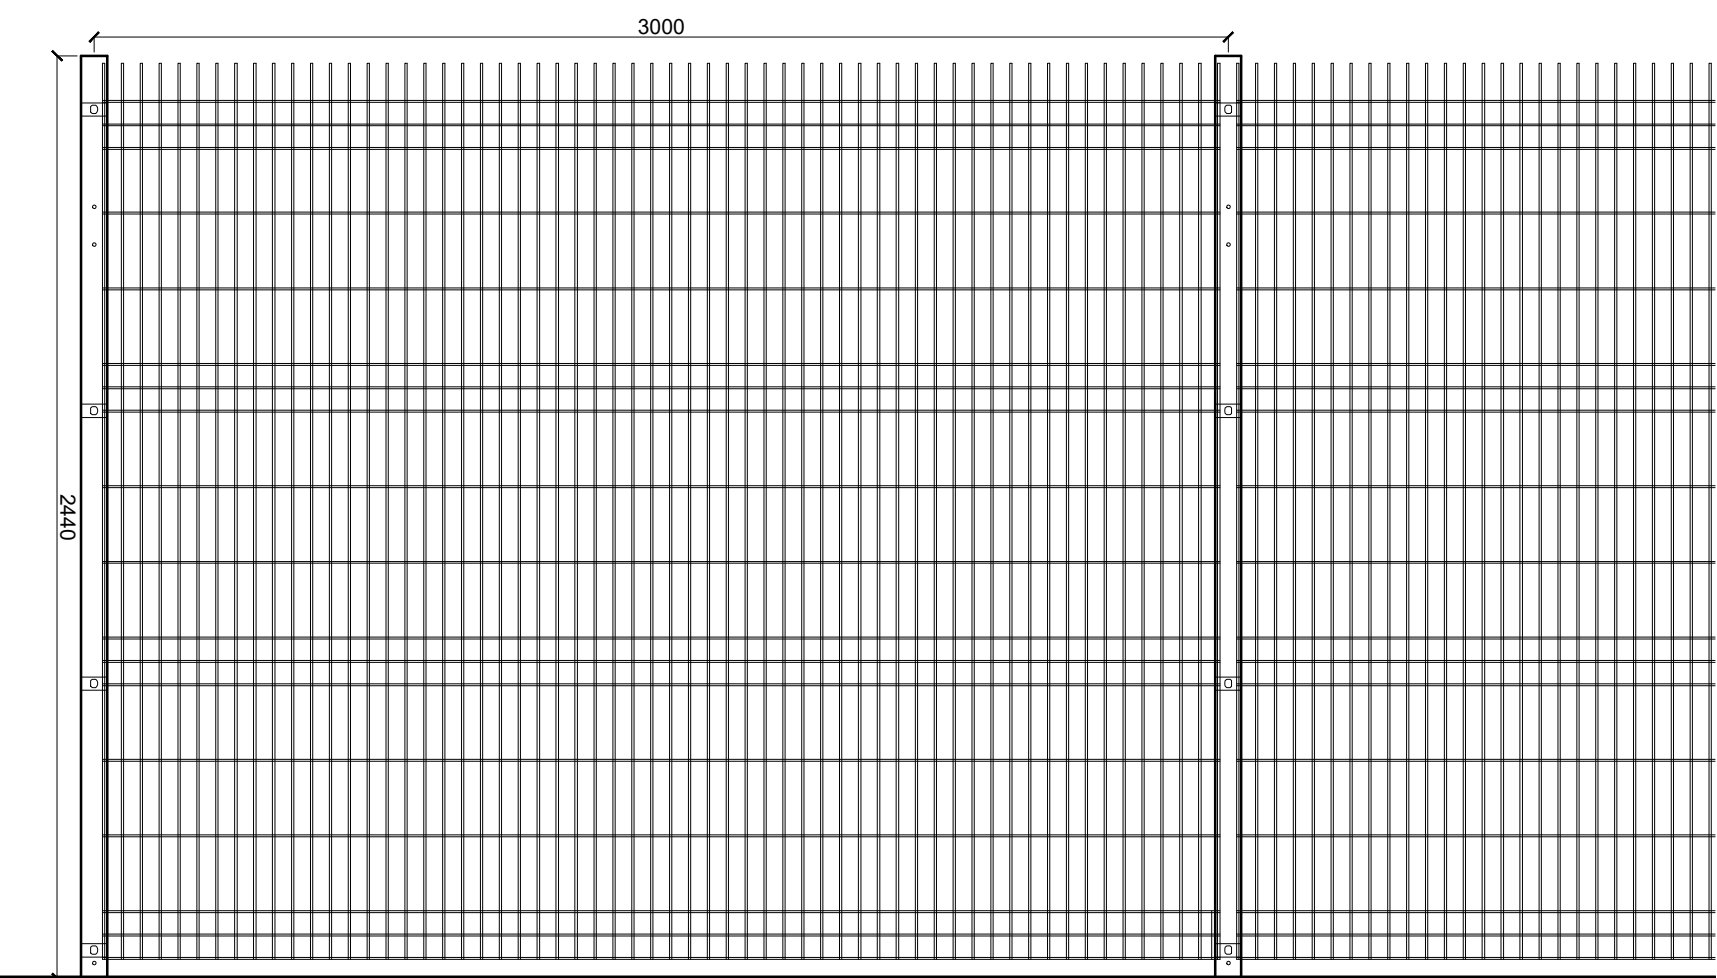


Type A - Fastmesh 358
2440mm High

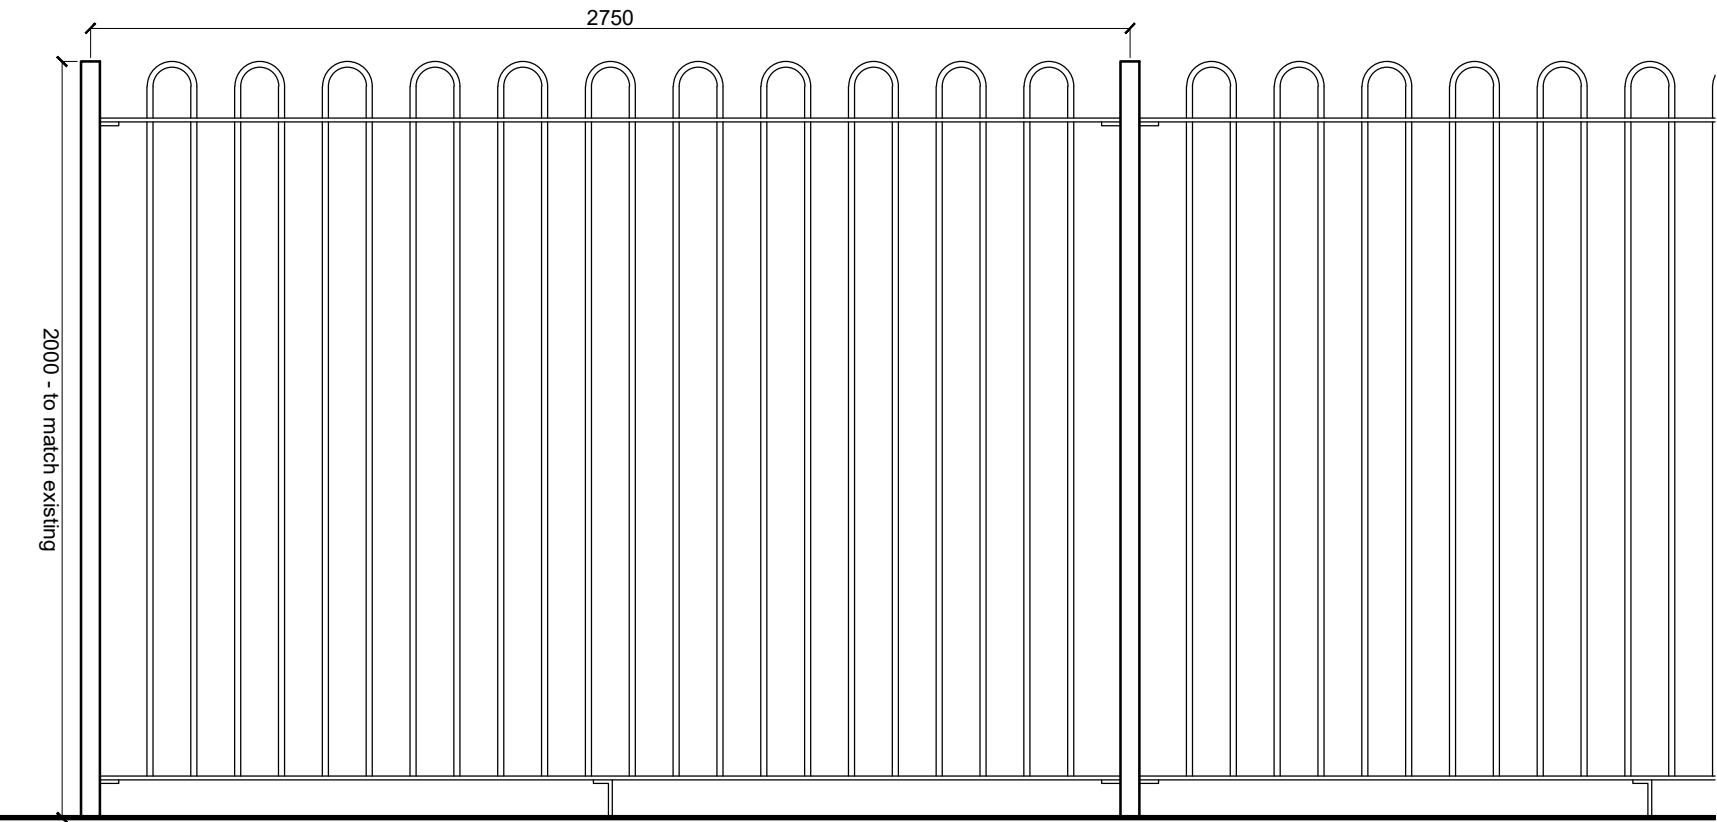

Type B - Tall Bow Top Fence
Profile and Height to Match Existing

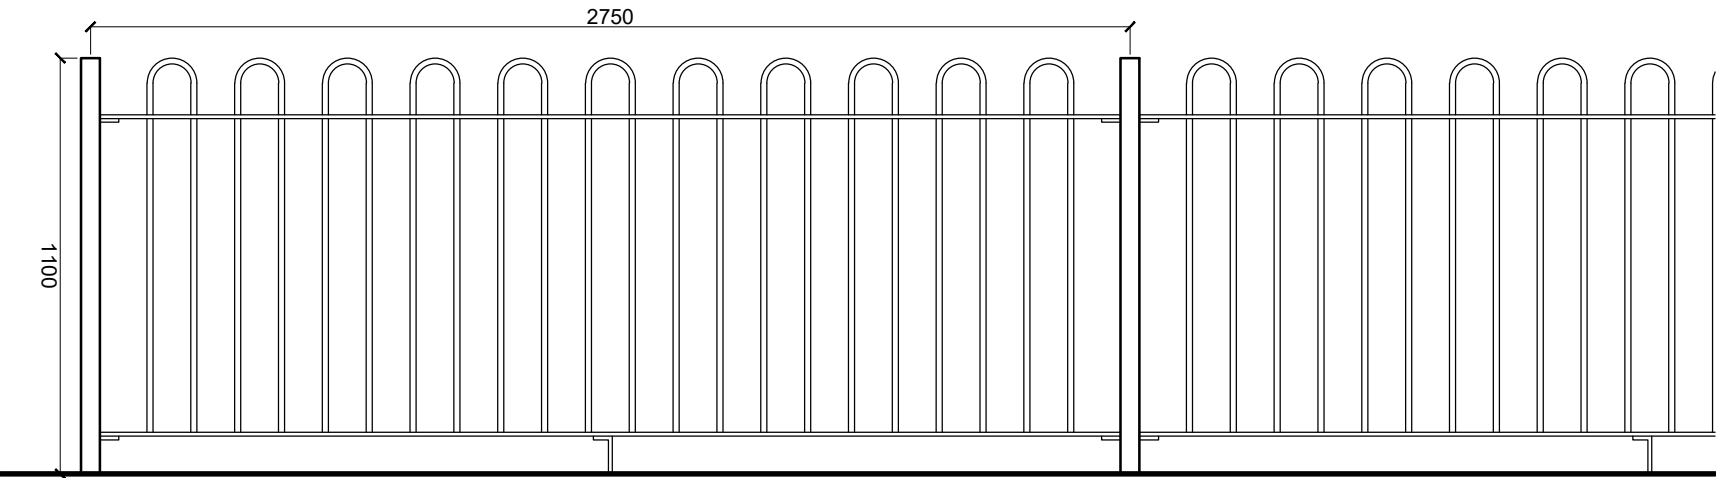

Type C - Bow Top Fence
1100mm High

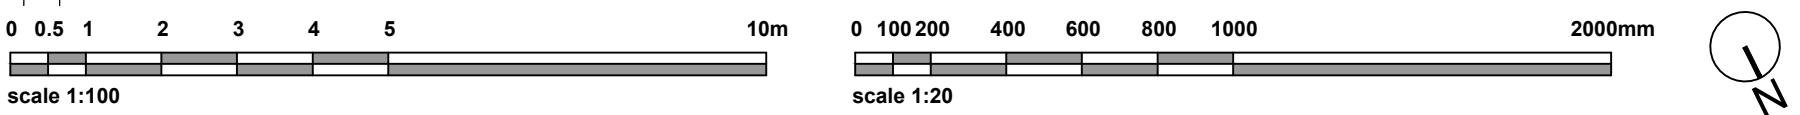

Rev	Amendments		Dwn	Ck. Date												
PLANNING		RIBA WS3														
 PROPERTY & CONSTRUCTION CONSULTANTS Claire Court Oriel Road Rottle Liverpool L20 7AD Tel No: (0151) 944 2030 Fax No: (0151) 944 1625 E-mail: cs@cunliffes.com		Client Tuneside Limited Croxteth Drive L17 1AA Project Title Holy Family CPS Cronton Nursery Extension Hall Lane, Widnes, WA8 5DW DWG NO. 7757-HFC-CUN-ZZ-XX-DR-A-6000		Drawing Title Proposed External Walls <table><tr><td>Drawn</td><td>Date</td><td>Checked</td></tr><tr><td>EV</td><td>23.12.25</td><td>MG</td></tr><tr><td colspan="2">SCALE 1:100 @ A1</td><td></td></tr><tr><td>STATUS</td><td>S4</td><td>REVISION P01</td></tr></table>	Drawn	Date	Checked	EV	23.12.25	MG	SCALE 1:100 @ A1			STATUS	S4	REVISION P01
Drawn	Date	Checked														
EV	23.12.25	MG														
SCALE 1:100 @ A1																
STATUS	S4	REVISION P01														