

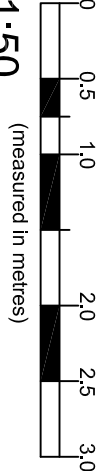
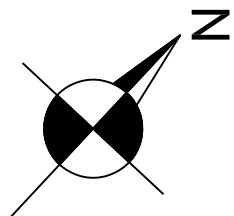
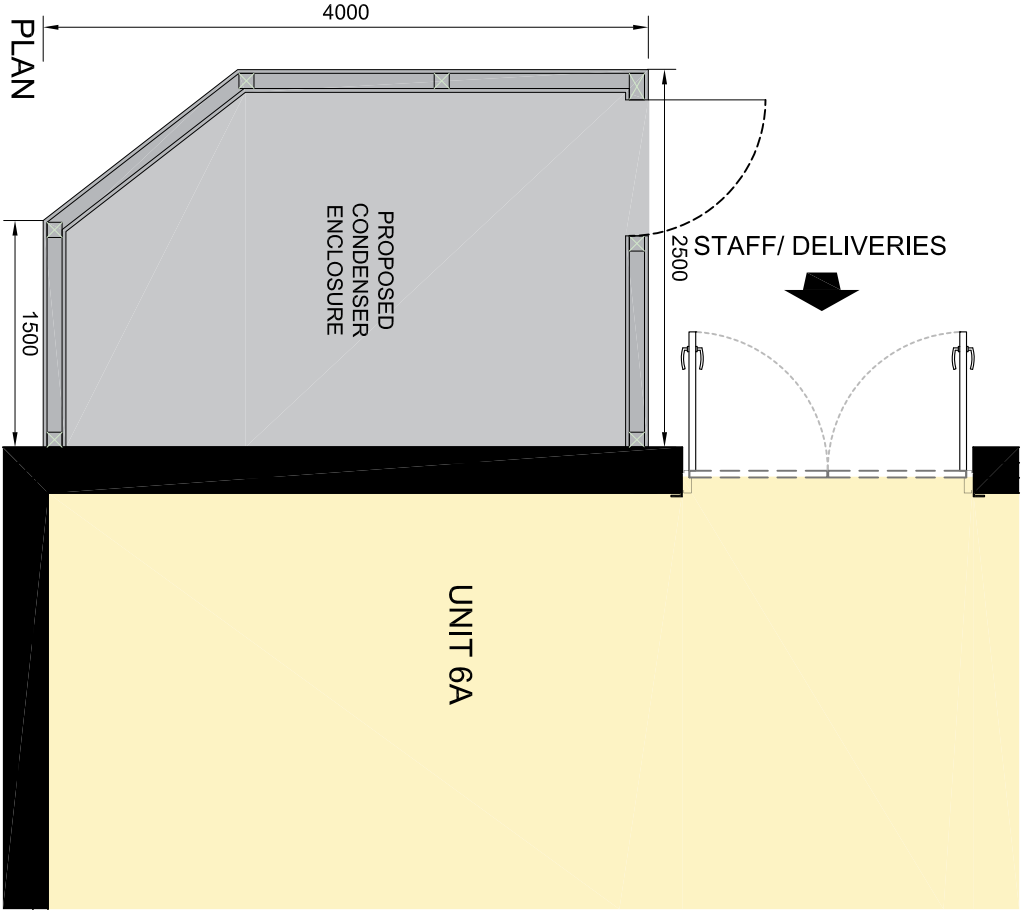


The Contractor is responsible for checking dimensions and any discrepancy to be verified with the Architects before proceeding. Figured dimensions to be worked to only. Subject to all Local Authority and Statutory approvals.
DO NOT SCALE

PLANNING

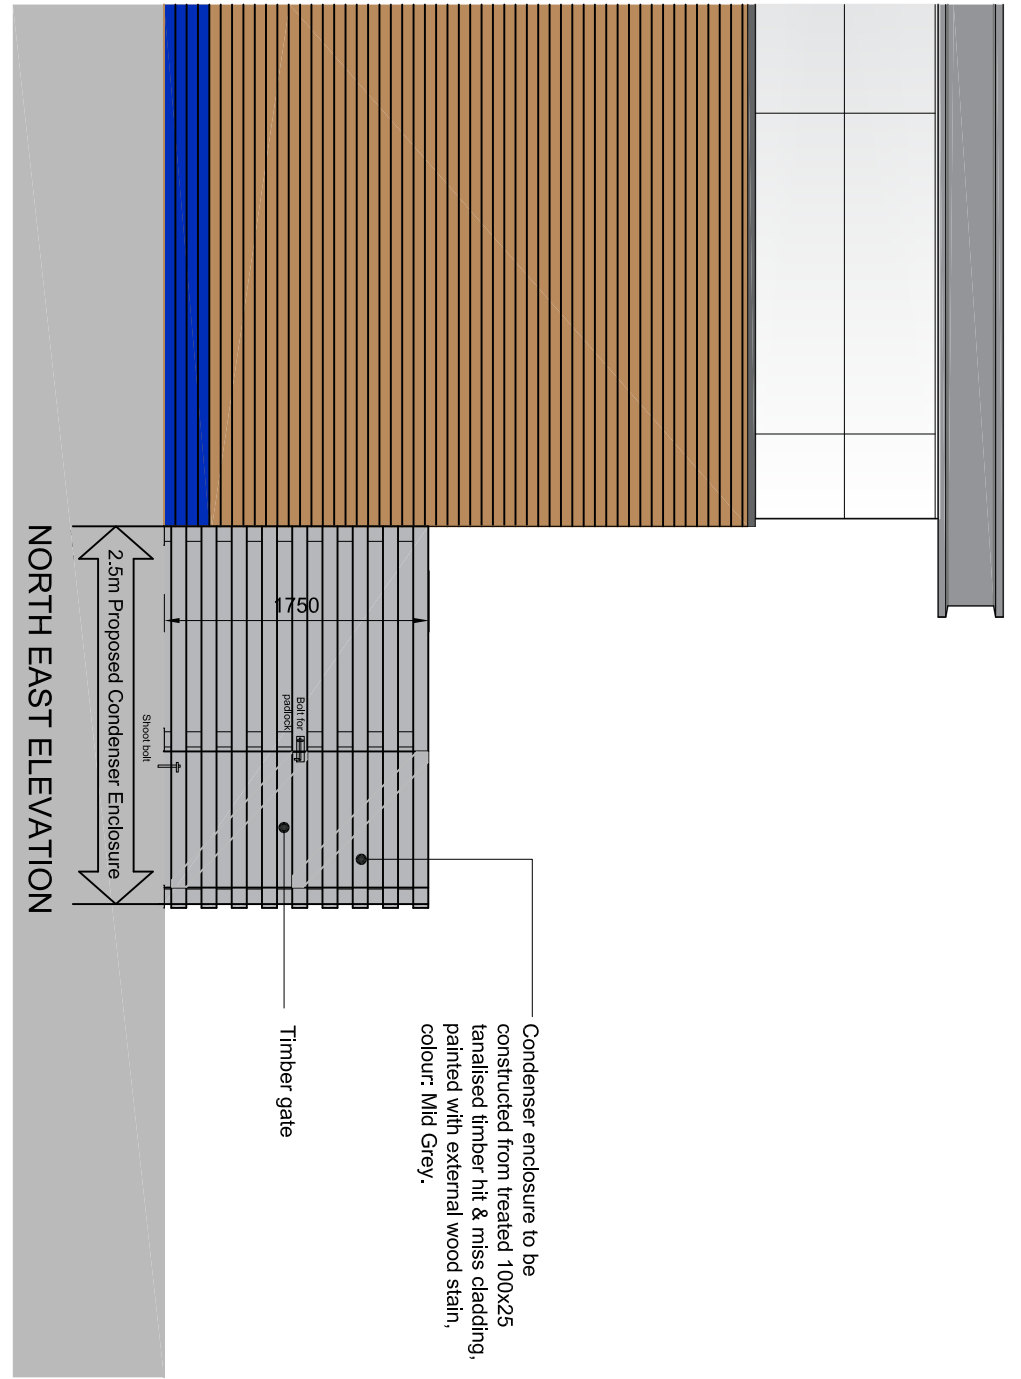

1:50 (measured in metres)

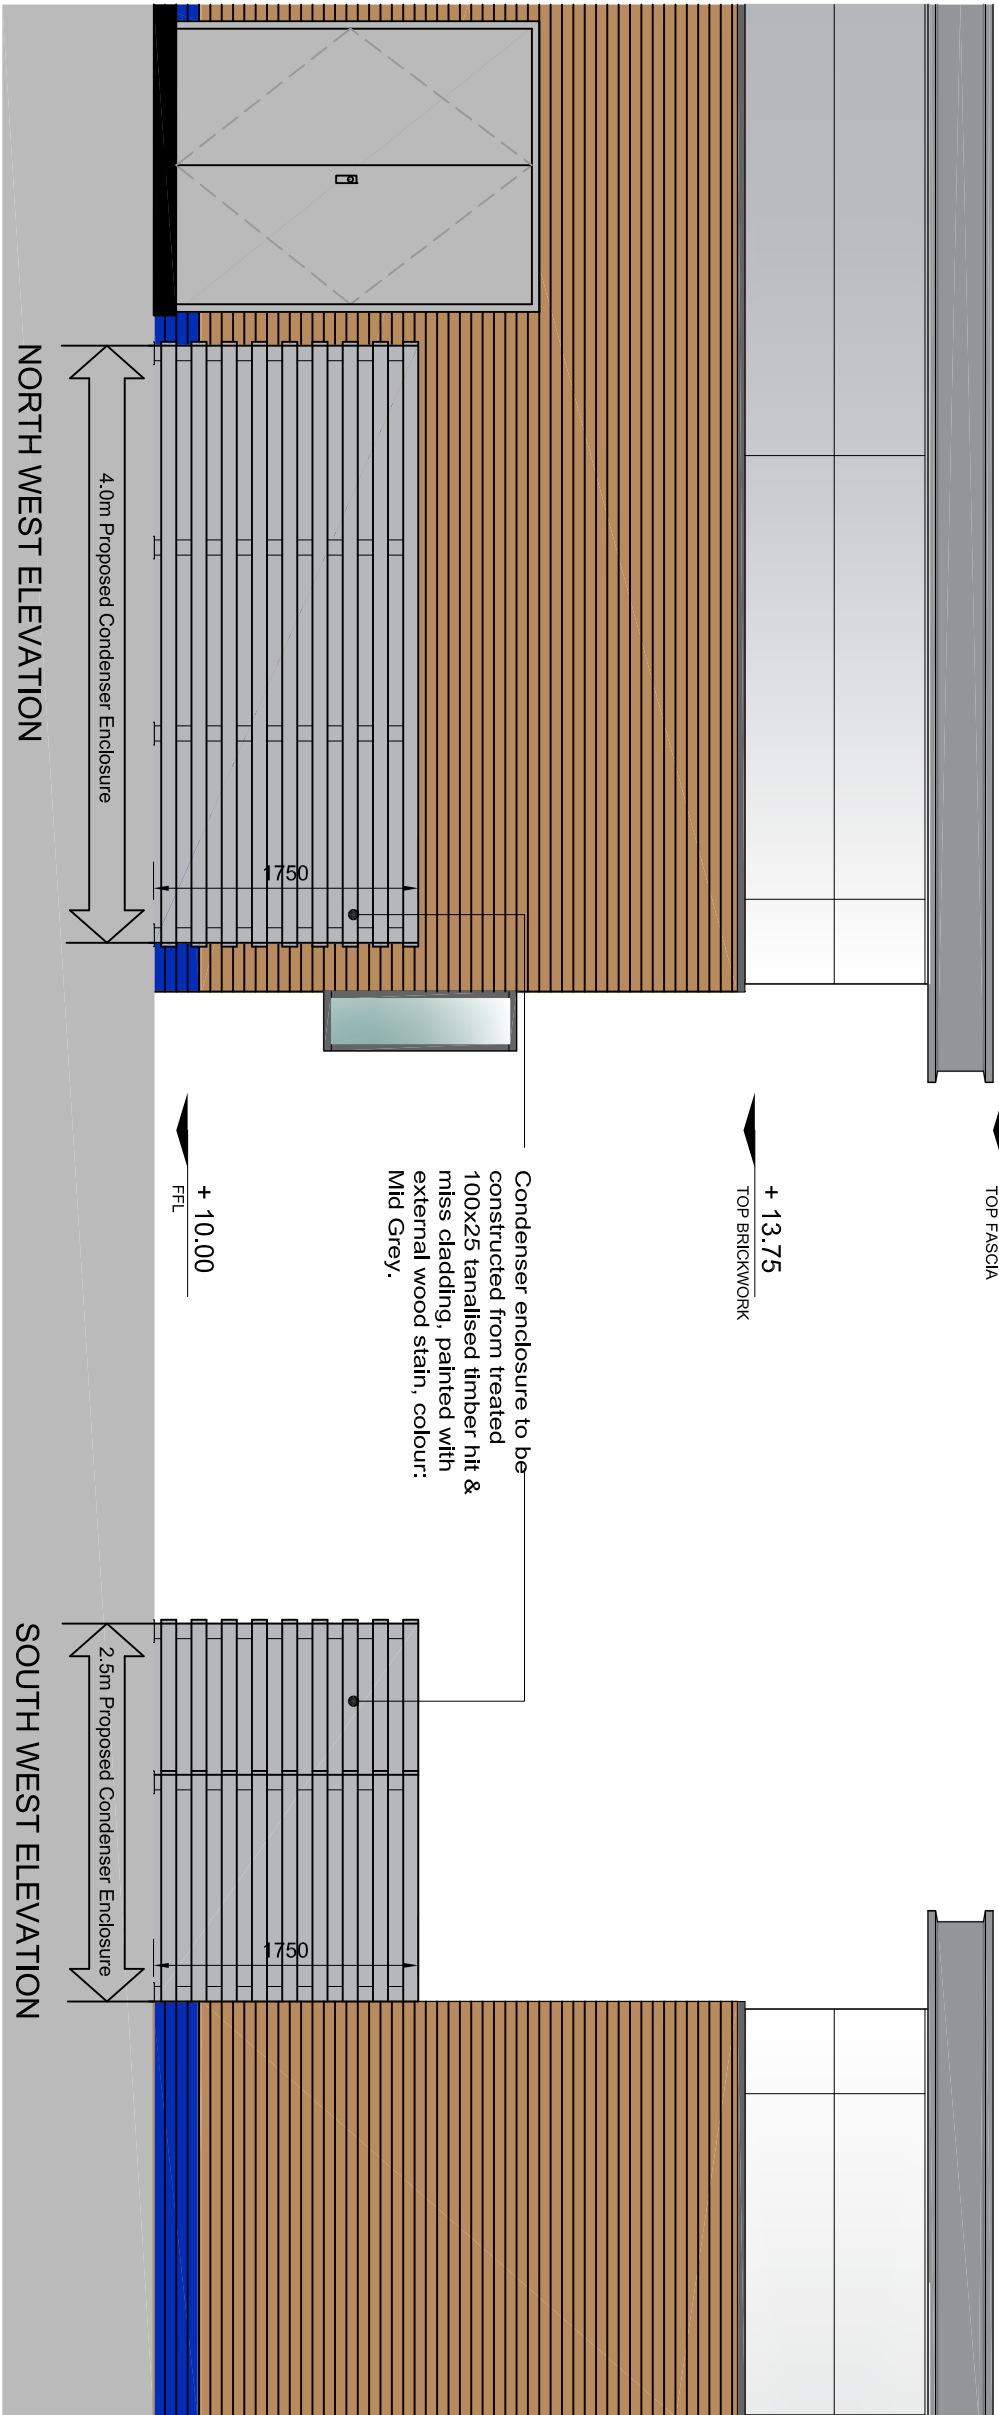

REV DESCRIPTION		DATE
1	EMERSON HOUSE, HEYTES LANE, ALDERLEY EDGE, CHESHIRE SK10 7JF Tel: 01625 358400 Fax: 01625 358276	
ACADEMY BUSINESS PARK, LEES ROAD KNOWSLEY L33 7SA		
Proposed Condenser Compound		
Scale 1:50 @ A3		04.05.23
Drawing no. 1372-PL-2002		