




DRAWING LEGEND

1. System Details
- 1.1. Installed Power: 256.7 kWp
 - 1.2. Installed Modules: 604
 - 1.3. Module Power: 425Wp each
 - 1.4. Module Inclination: 10°

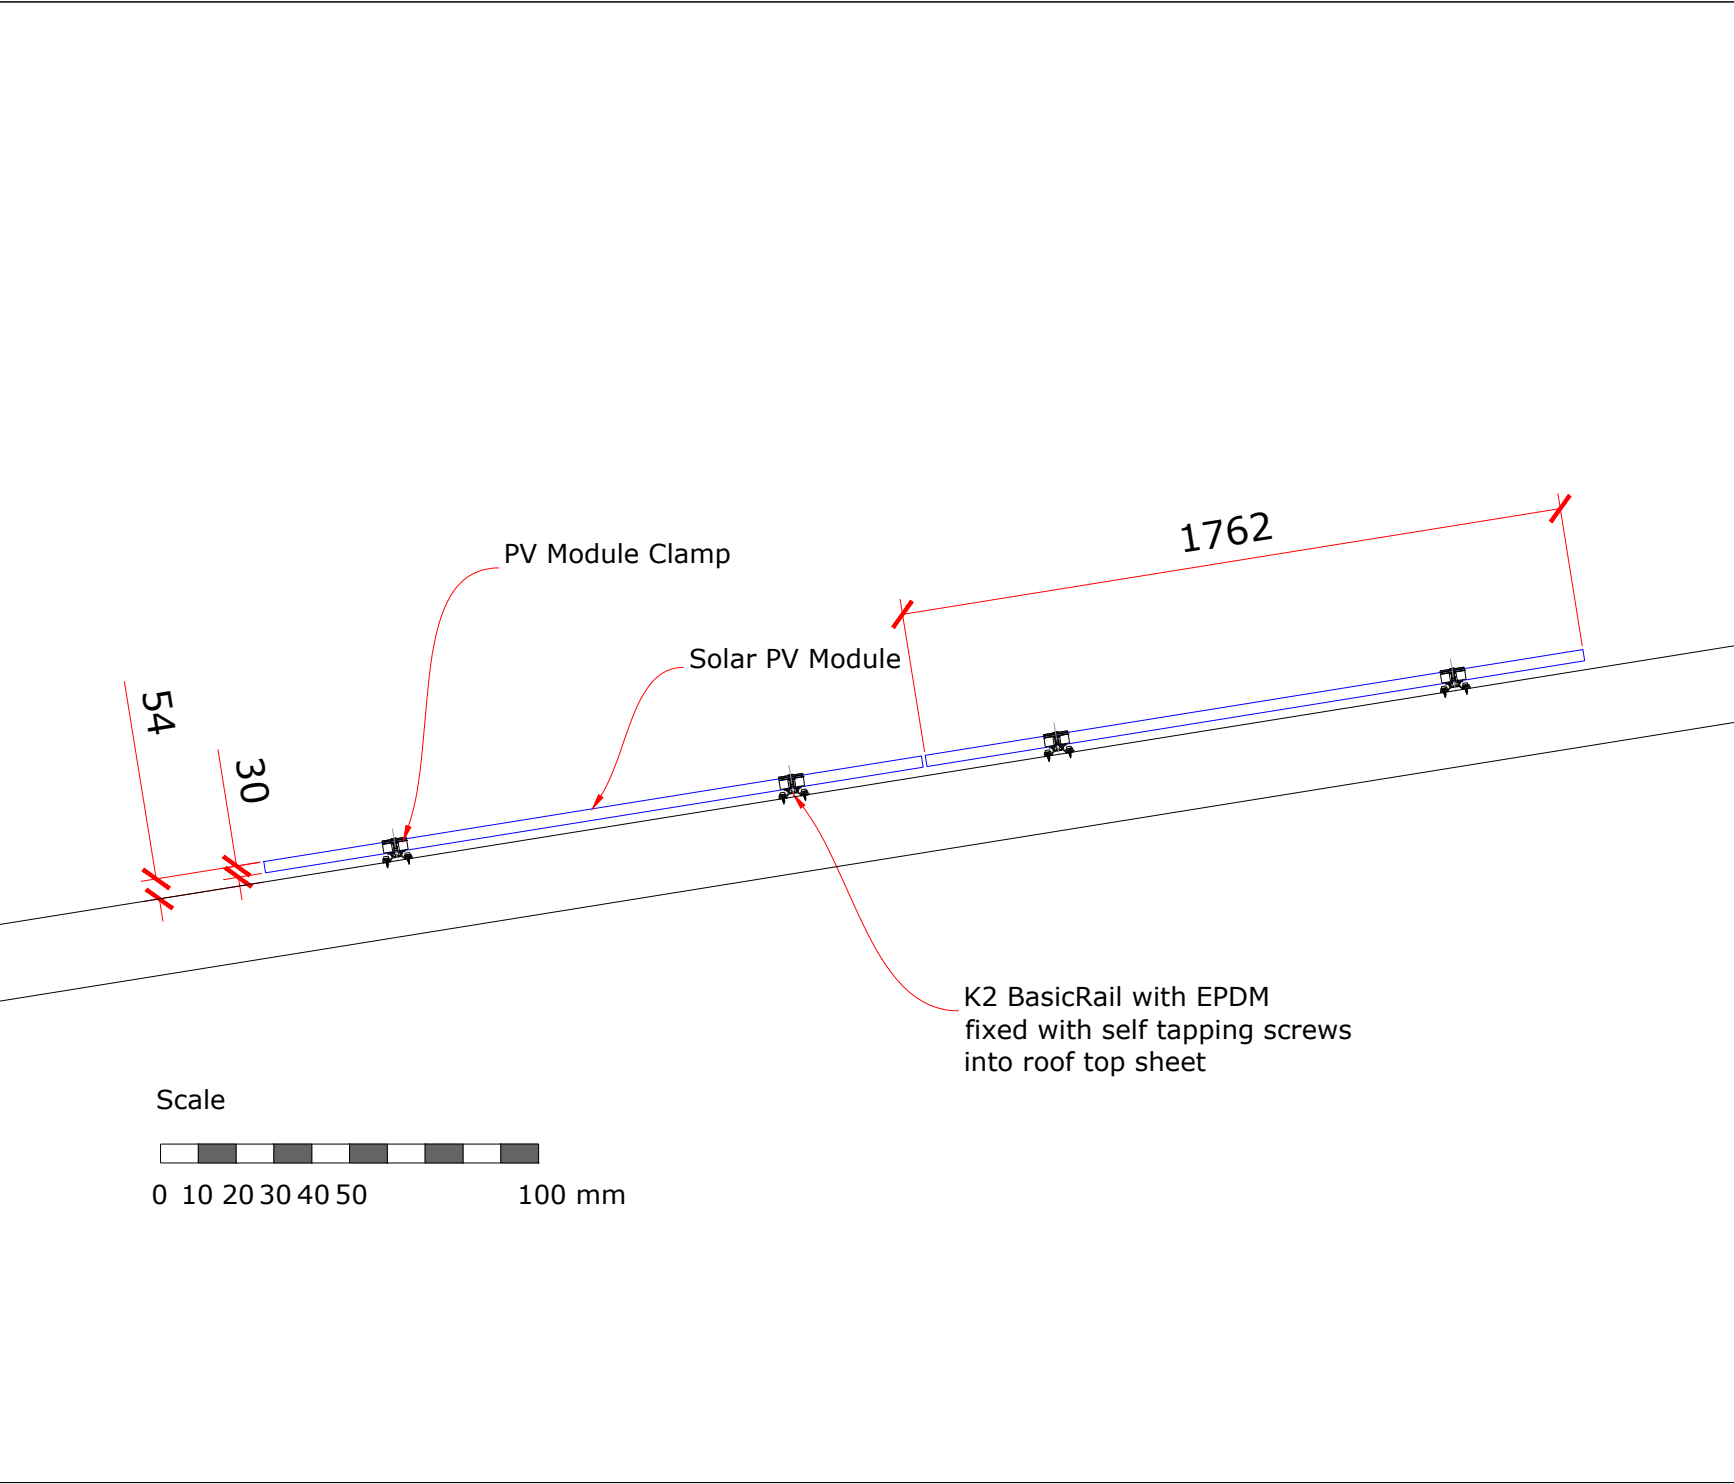

PV Modules: Trina
Power: 425 Wp
Dimensions: 1762x1134
x30mm

The PV modules are coated with an antireflective coating to trap light rather than reflect it.

B	Added antireflective comment	CR	SA	22/01/2024
A	Scaled bar added	CR	SA	08/12/2023
Rev	Description	Dwn	Chk	Date



© Photon Energy Ltd
8 Windsor Square
Silver Street
Reading, RG1 2TH

Tel +44 118 997 7470
info@photonenergy.co.uk
www.photonenergy.co.uk
All rights reserved

Project Number: I2055	
Project Name: Blends (Liverpool)	
Drawing By: Cathy Ross	Scale: 1:20 @A3
Checked By: Sara Abdel Ahad	Date: 29/11/2023
Drawing Name: PV module and mounting detail	
Drawing No: I2025-000-02	Rev: B