


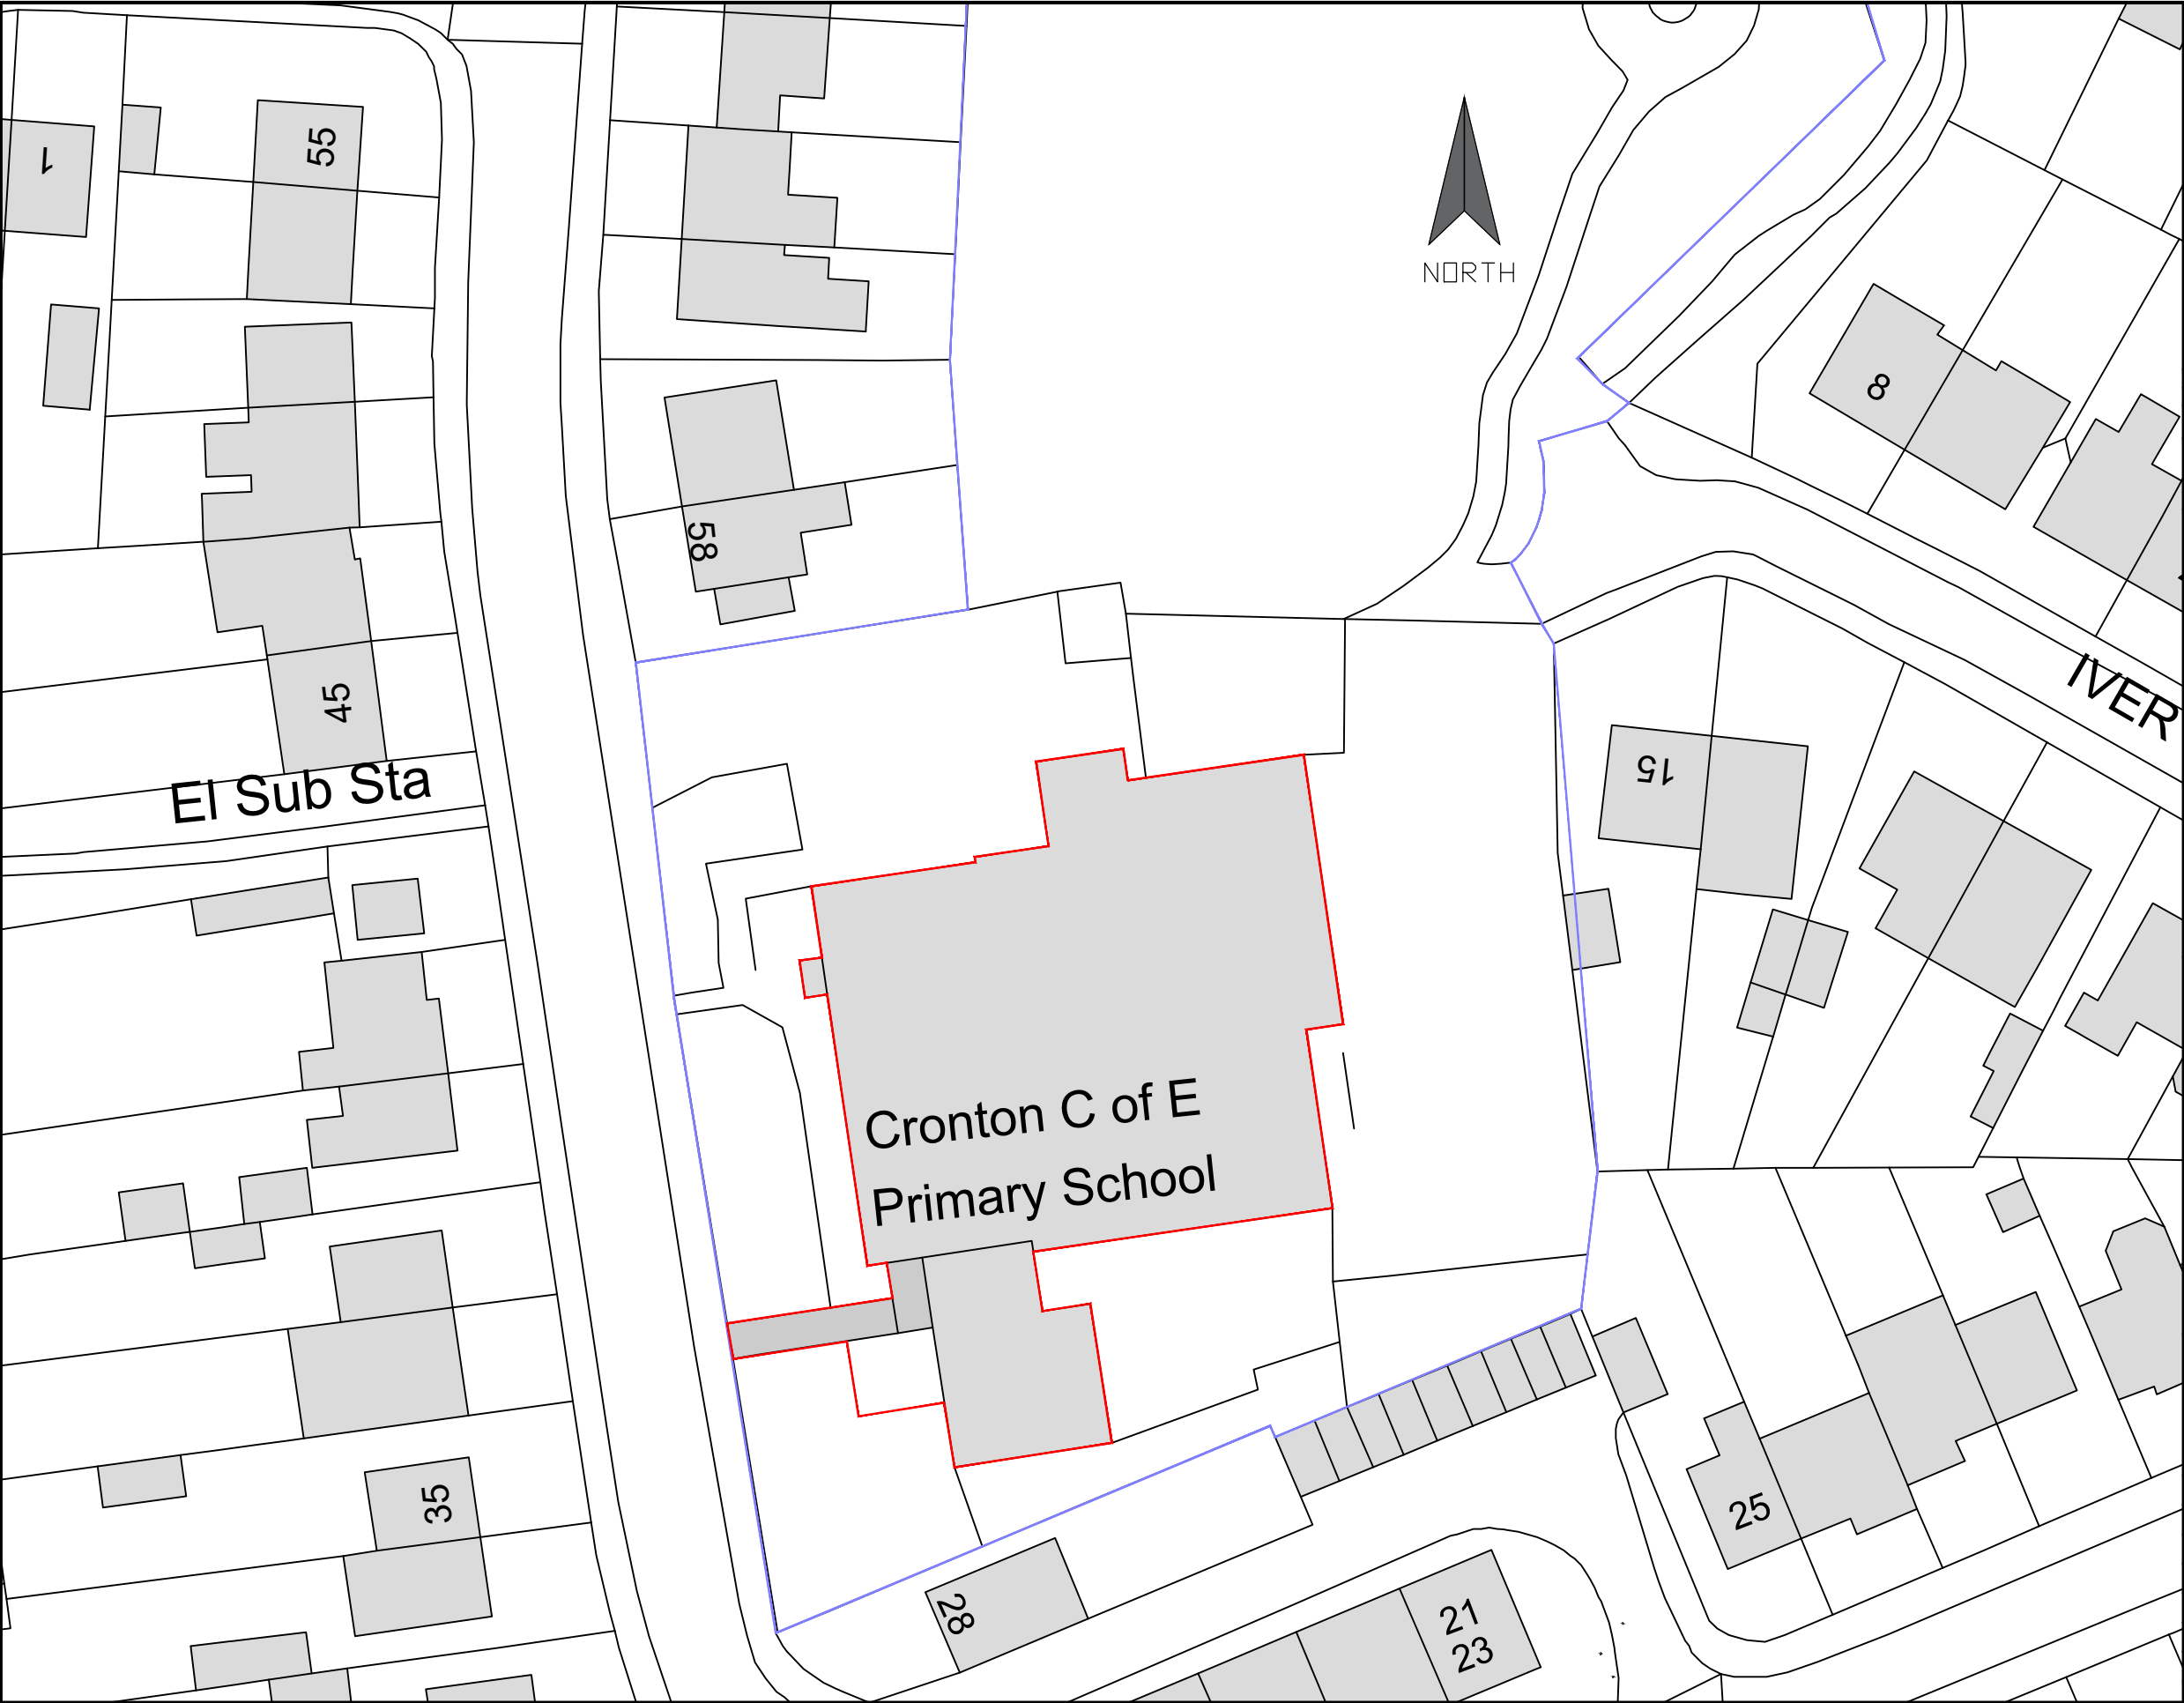

NOTES:

Key

- Site Boundary
- Land Boundary

REV	DATE	DESCRIPTION	DRN	CHK	APP
Rev	Date	Description	Drn	Ch	App

Client

The Board of Governors
Cronton C of E Primary School

 PROJECT:
Nursery Extention

Site

Cronton C of E Primary School
Cheshire, WA8 5DF

Client

The board of Governors
Cronton C of E Primary School
Smithy Lane, Cronton, Widnes
Cheshire, WA8 5DF
0151 424 3881
0151 420 5398
crontonce.de@knowsley.gov.uk
www.cronton.wordpress.com

 **ARCADIS**

Registered office:
ARCADIS
80 Fenchurch St,
London
EC3M 4BY

Coordinating office:
Suite 1A
Four Piccadilly Place
Manchester
M1 3BN
Tel: 44 (0)161 245 8700

www.arcadis.com

TITLE:

Block Plan

Designed	FK	Signed	Date
Drawn	FK	Signed	Date
Checked	GW	Signed	Date
Approved	GW	Signed	Date
Scale:	1:500	Datum:	
Original Size:	A3	Grid:	
Suitability Code:		Project Num	30279911-222

Suitability Description:

Planning

Drawing Number:	Revision:
30279911-222-05	

