A1

1. TO BE READ IN CONJUNCTION WITH ALL OTHER CONSULTANTS / SPECIALISTS DRAWINGS. REPORT ANY DISCREPANCIES BEFORE AFFECTED WORK COMMENCES
2. ALL SETTING OUT DIMENSIONS TO BE CHECKED ON SITE BY CONTRACTOR BEFORE WORK COMMENCES
3. CONTRACTORS ATTENTION IS DRAWN TO THEIR RESPONSIBILITY UNDER THE 2015 CDM REGULATIONS

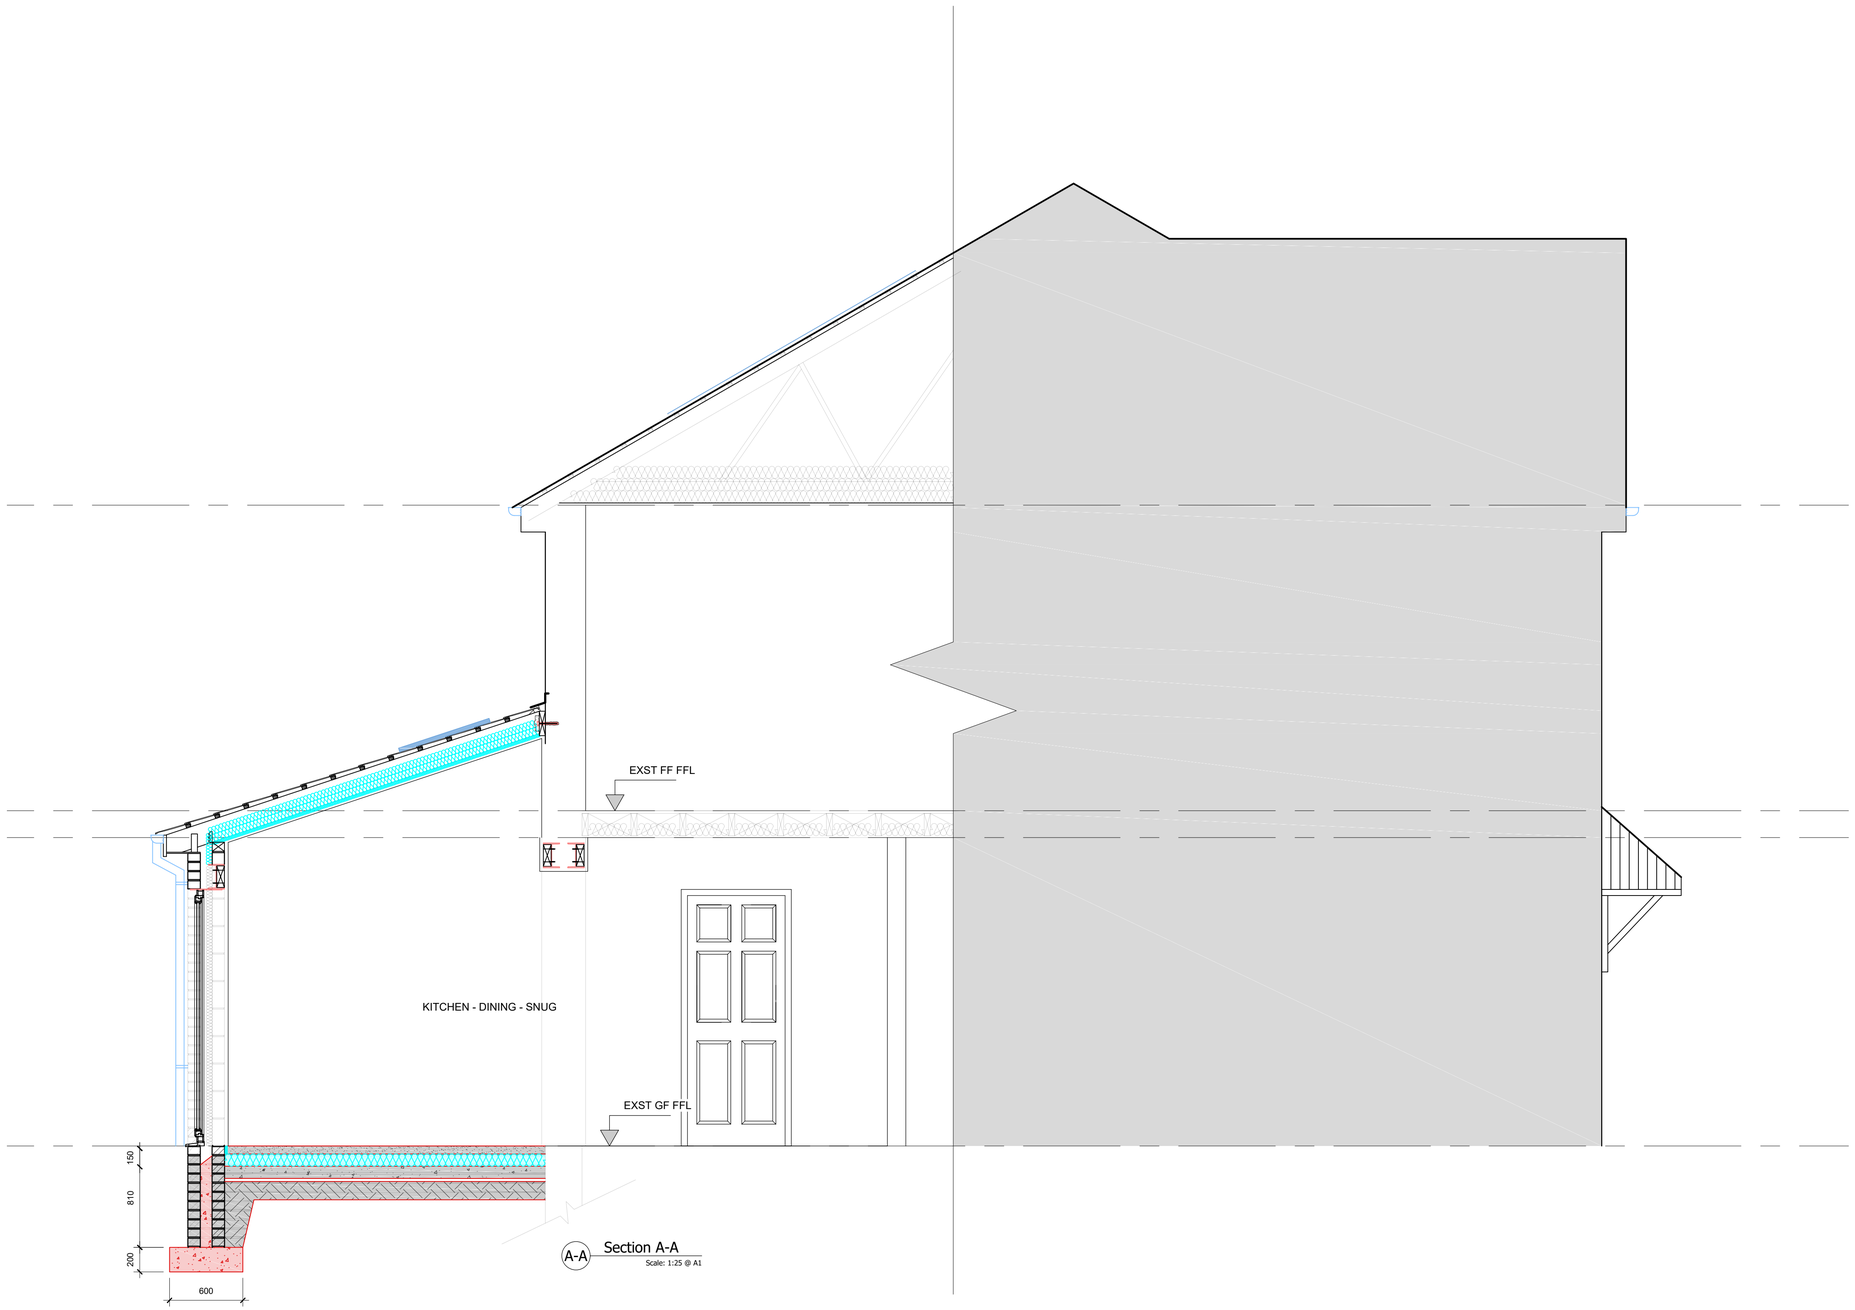

A-A Section A-A
Scale: 1:25 @ A1

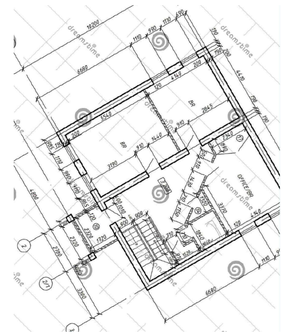

RJ DESIGN (NW) LTD
07734-911-515
robjones@rjdesignsnw.co.uk

client: Jade Arkwright
07967-824-838
jade.arkwright@merseycare.nhs.uk

project: 2 Lavender Avenue
Kirkby
Liverpool
L32 4UW

Proposed Single Storey Rear & Side Extension to the Existing Dwelling House
SECTION A-A

drawing title	
drawing number	0001-03
revision	*
drawing status	PLANNING
scale	1:25 - @ A1
date	October 2021
drawn by	RJ
checked by	RJ