


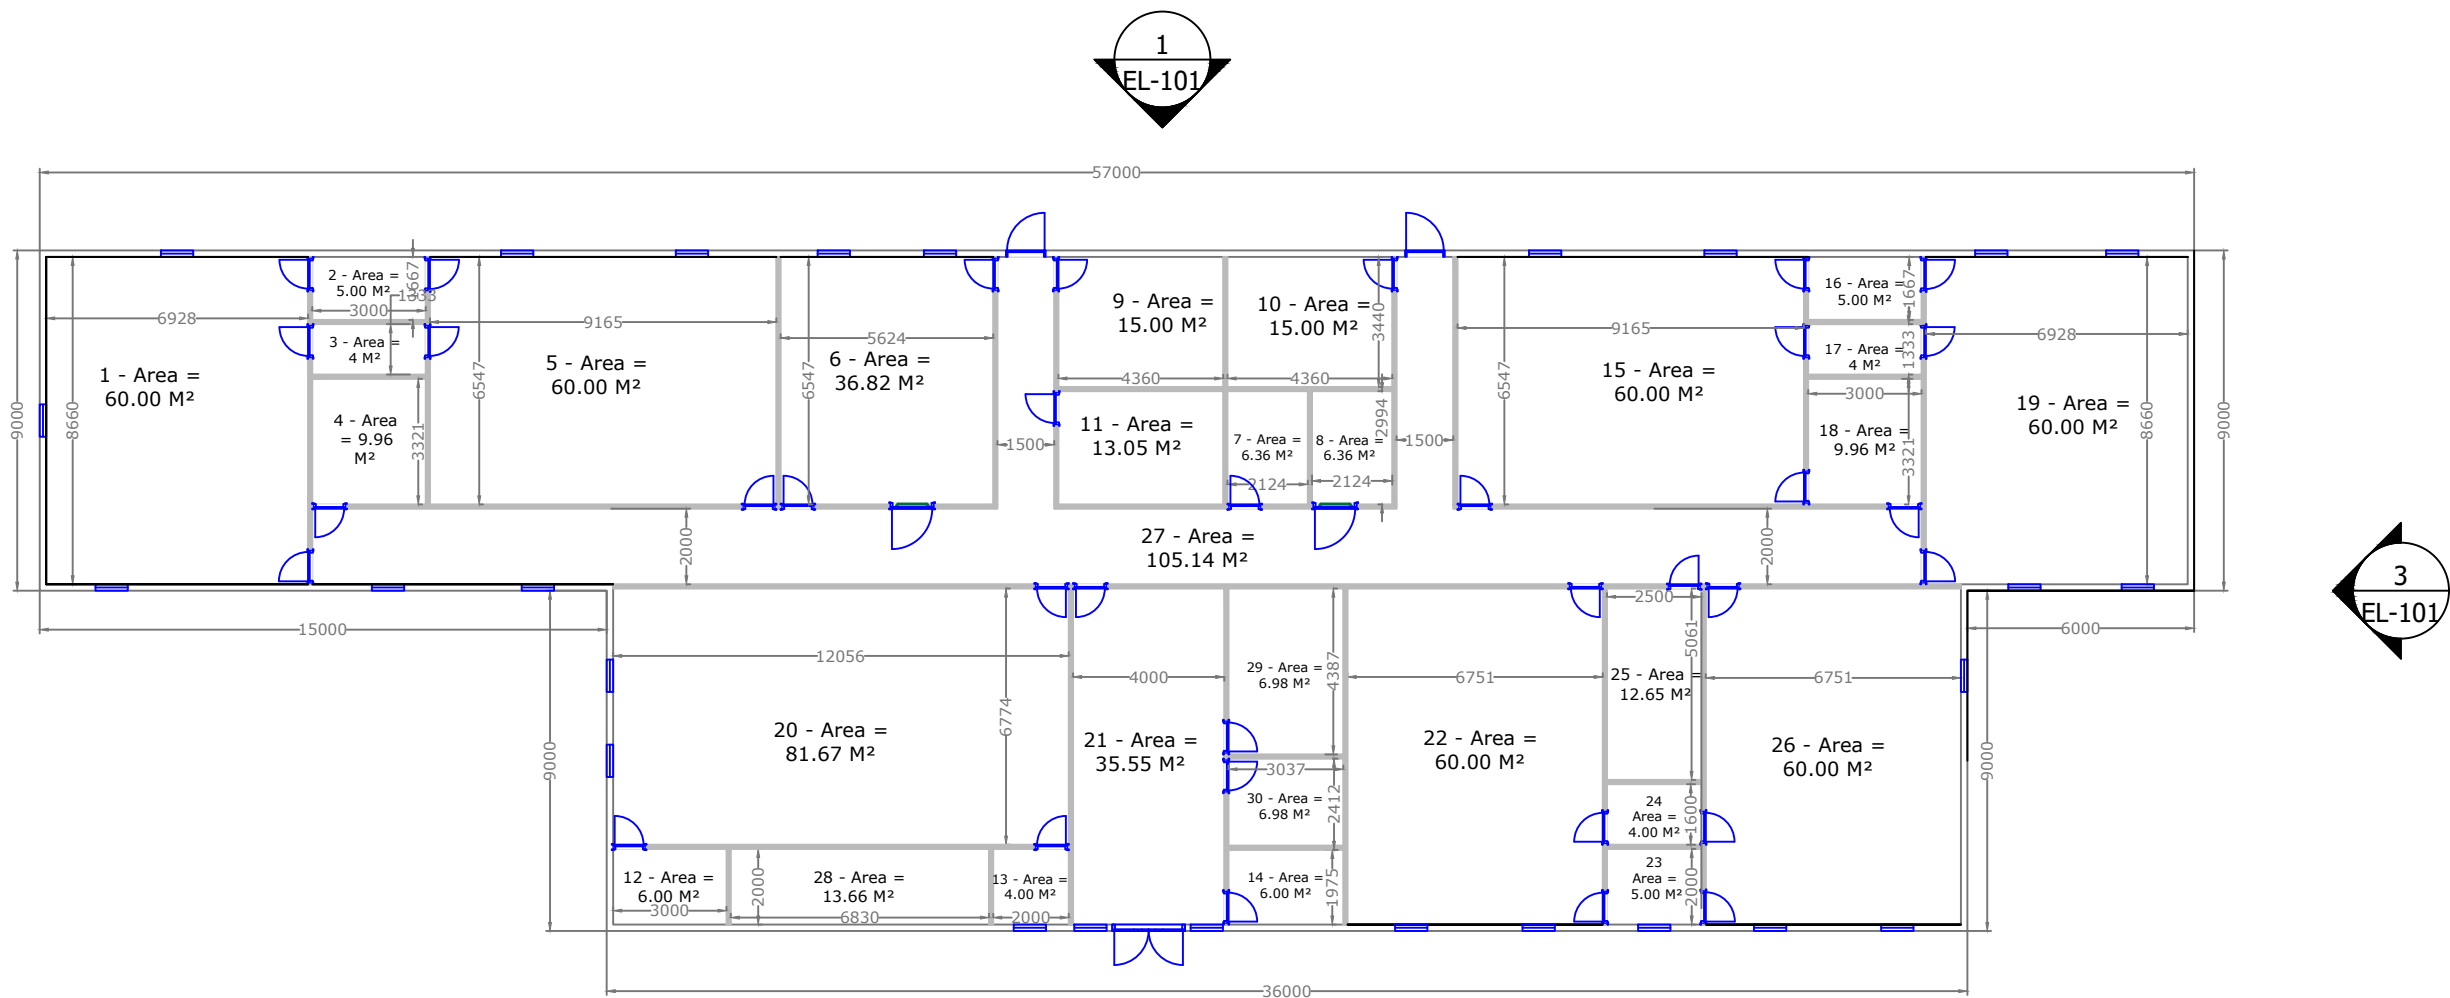

Legend.

- | | |
|--|---|
| 1. Classroom. 60.00 M ² | 16. Toilets Change. 5.00 M ² |
| 2. Toilets/Change. 5.00 M ² | 17. Safe Space. 4.00 M ² |
| 3. Safe Space. 4.00 M ² | 18. Sensory Circuit. 9.96 M ² |
| 4. Sensory Circuit. 9.96 M ² | 19. Classroom. 60.00 M ² |
| 5. Classroom. 60.00 M ² | 20. Dinning Hall. 81.67 M ² |
| 6. Office. 36.82 M ² | 21. Lobby. 35.55 M ² |
| 7. Female WC. 6.36 M ² | 22. Classroom. 60.00 |
| 8. Male/DDA WC. 6.36 M ² | 23. Toilet/Change. 5.00 |
| 9. Immersive Classroom. 15.00 M ² | 24. Safe Space. 4.00 M ² |
| 10. Sensory Room. 15.00 M ² | 25. Sensory Circuit. 12.65 M ² |
| 11. Sensory Circuit Room. 13.05 M ² | 26. Classroom. 60.00 M ² |
| 12. Plant Room. 6.00 M ² | 27. Hallways. 105.14 M ² |
| 13. Laundry Room. 4.00 M ² | 28. Stores. 13.66 M ² |
| 14. PPA Room. 6.00 M ² | 29. Office. 6.98 M ² |
| 15. Classroom. 60.00 M ² | 30. Meeting Room. 6.98 M ² |

 Knowsley Council	Knowsley Metropolitan Borough Council	NOTES.	REV	DATE	BY	DESCRIPTION	APPROVAL.				TITLE			
	Knowsley Central Support		A4				DRAWING ISSUE STATUS				Lawful Development Proposed Ground Floor Plan			
							REV	DATE	BY	DESCRIPTION	SCALE			
							A1				1:200			
							A2				DRAWN		DATE	
							A3				L.M	02/06/2026		
							CONTRACT		DRAWING		REV			
							KCM06.05.26		6.0		A4			