


1

Elevation 1


Scale: 1:200

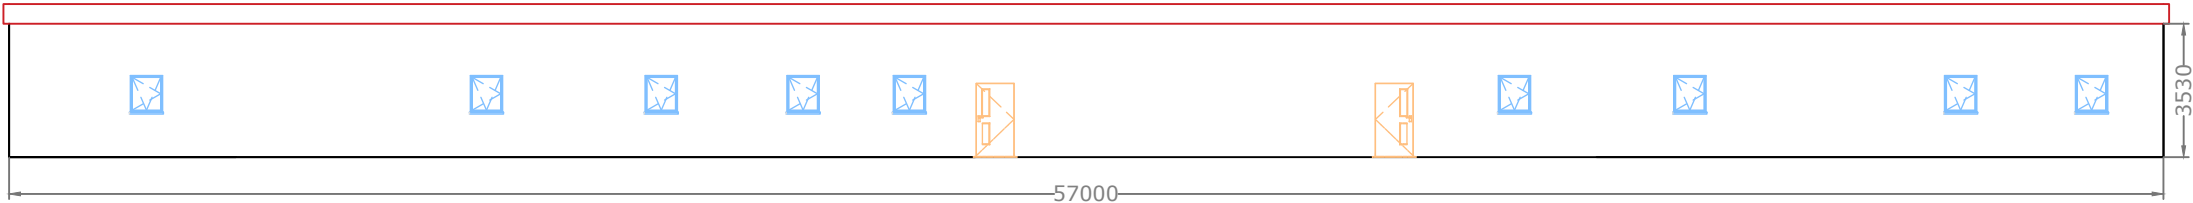

2

Elevation 2


Scale: 1:200

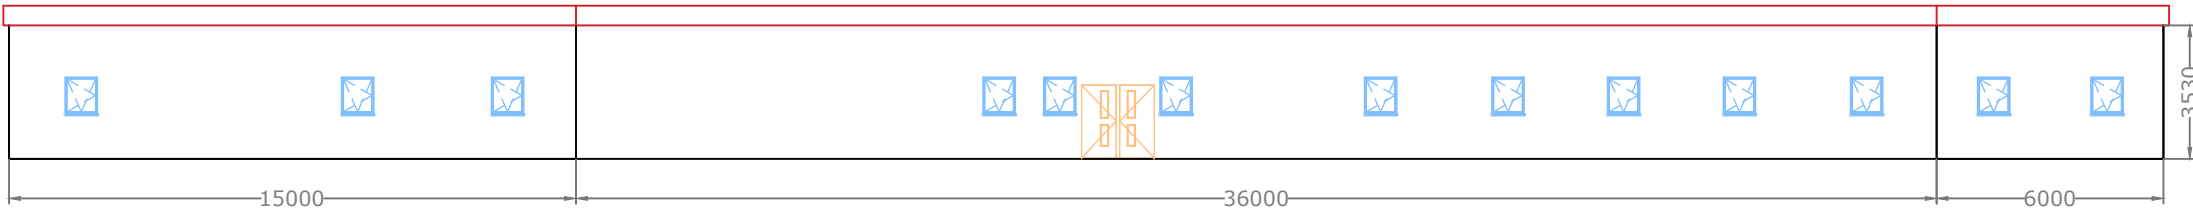

3

Elevation 3


Scale: 1:200

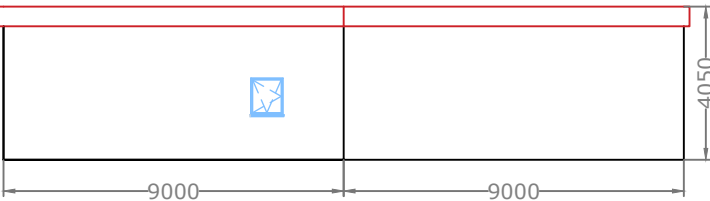

4

Elevation 4

Scale: 1:200

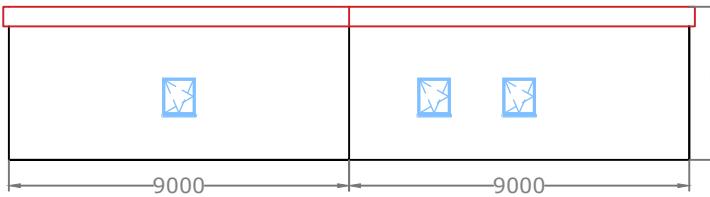

Knowsley Council

Knowsley Metropolitan Borough Council

Knowsley Central Support

NOTES.

REV	DATE	BY	DESCRIPTION
A4			

APPROVAL.

DRAWING ISSUE STATUS			
REV	DATE	BY	DESCRIPTION
A1			
A2			
A3			

TITLE			
Lawful Development Proposed Elevations			
SCALE		CONTRACT	DRAWING
1:200		KCMod 06.05.26	7.0
DRAWN	DATE		REV
L.M	02/06/2026		A4