




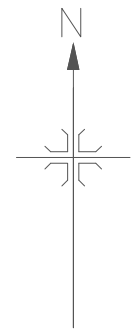



SITE PLAN KEY - 1:500

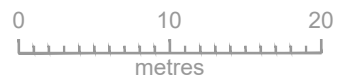

SHADED AREA DENOTES
New roof structure as granted
under application N0 22/00711/KMBC1.

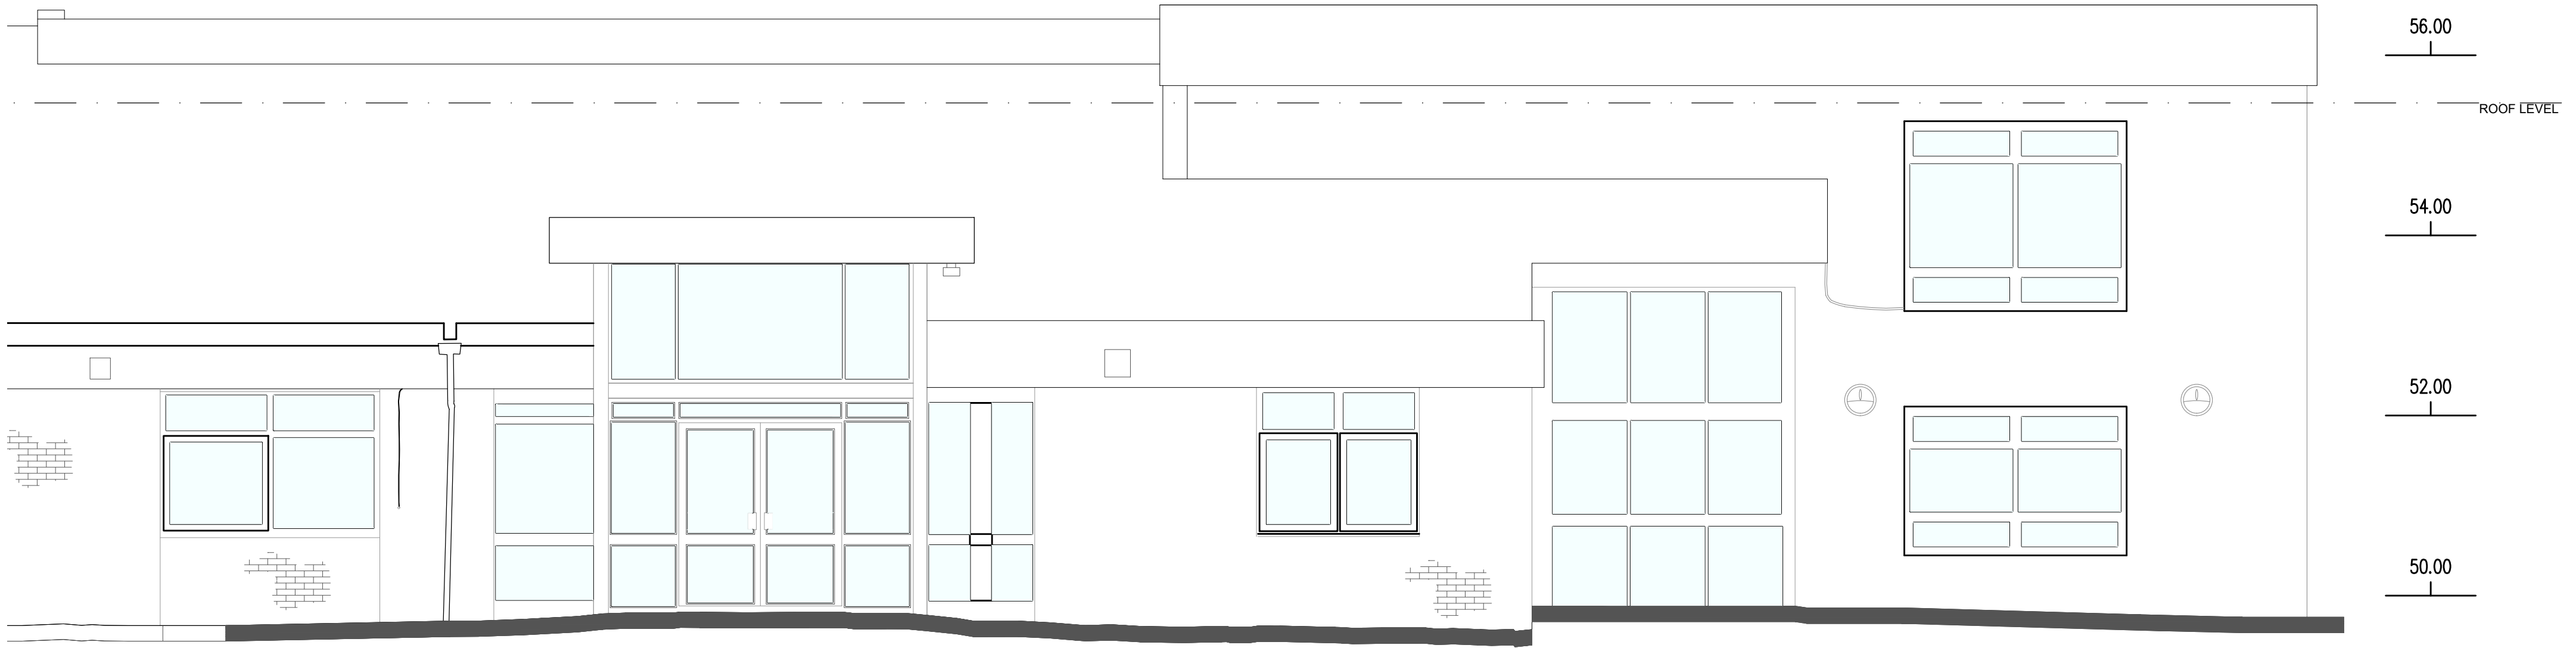


Elevation A

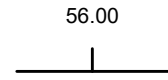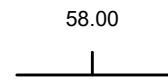

TOS: +55.47
FF CL: +54.995
FF FFL: +52.62
GF CL: +52.202
GF FFL: +49.89



Elevation B

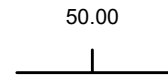

EXISTING SCHOOL

NEW EXTENSION

Elevation C

