



eStar Truck & Van Ltd Knowsley (Unit 1)




Mercedes-Benz




Item A - 380
1no. Sets individual white internally illuminated letters with black runner bars.
Scale 1:50



Item B - 380-D
1no. Sets individual white internally illuminated letters with black runner bars.
Scale 1:50

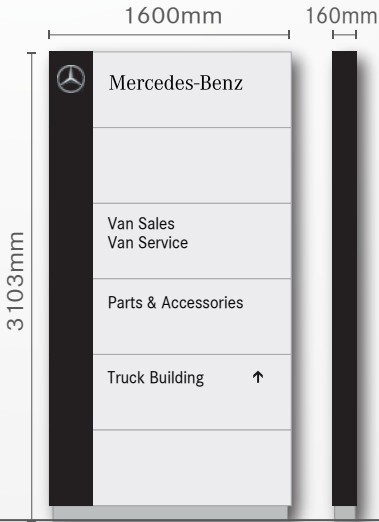


Item D - Gateway Sign 420
1no. Free standing single sided internally illuminated entry sign.
Size: 1600mm x 3103mm
Scale 1:50

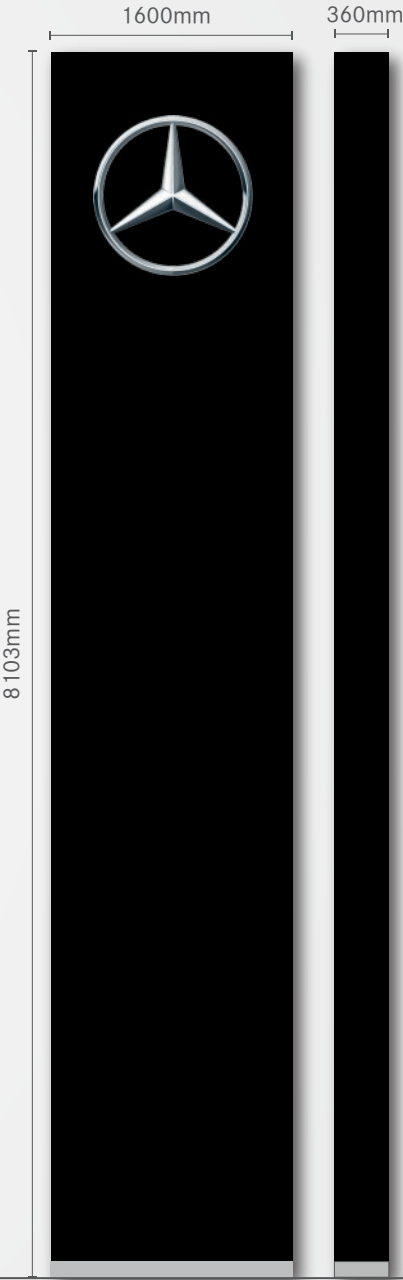


Item C1, C2 & C3 - MB Large Pylon Sign 130
3no. Double sided internally illuminated pylon sign.
Size: 1600mm x 8103mm
Scale 1:50




Signage List

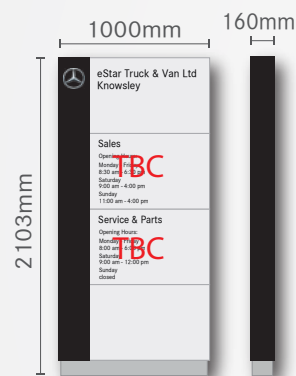

Item E - Entrance Sign 540
1no. Free standing single sided non-illuminated entry sign.
Size: 1000mm x 2103mm
Scale 1:50

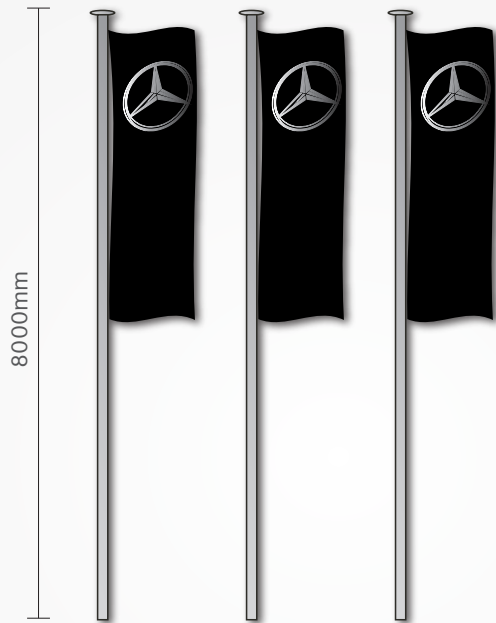


Item F1, F2 and F3
3no. 8m high flag poles.
Size: 3800 x 1100 x 50mm
Scale 1:100

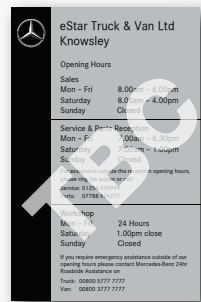

Item I -
1no. Flat Di-bond panel
Size: 500mm x 800mm
Scale 1:20



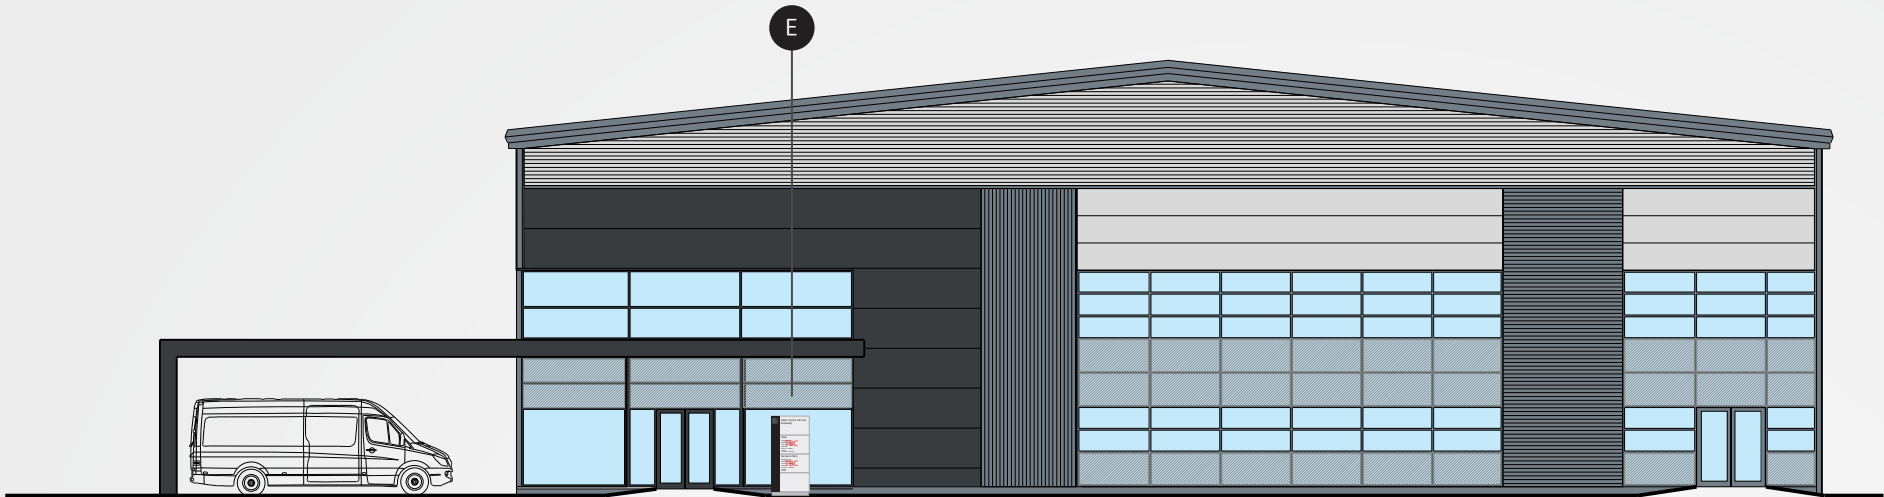


Alchemy Way Elevation



East Lancashire Road Elevation



Service Road Elevation

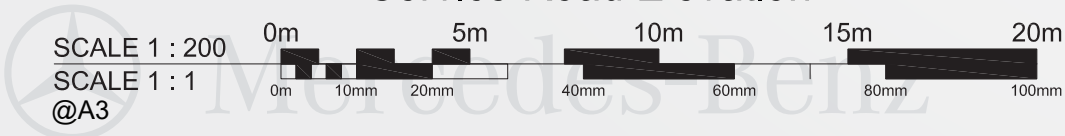

Existing




Site Plan





SCALE 1 : 1250
SCALE 1 : 1
@A3

Location Plan

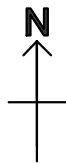

BLACKWELL'S
MAPPING SERVICES
PERSONAL & PROFESSIONAL MAPPING
www.blackwellmapping.co.uk

TEL: 0800 151 2612
maps@blackwell.co.uk

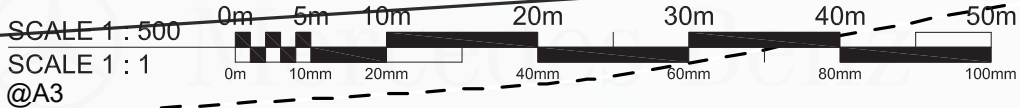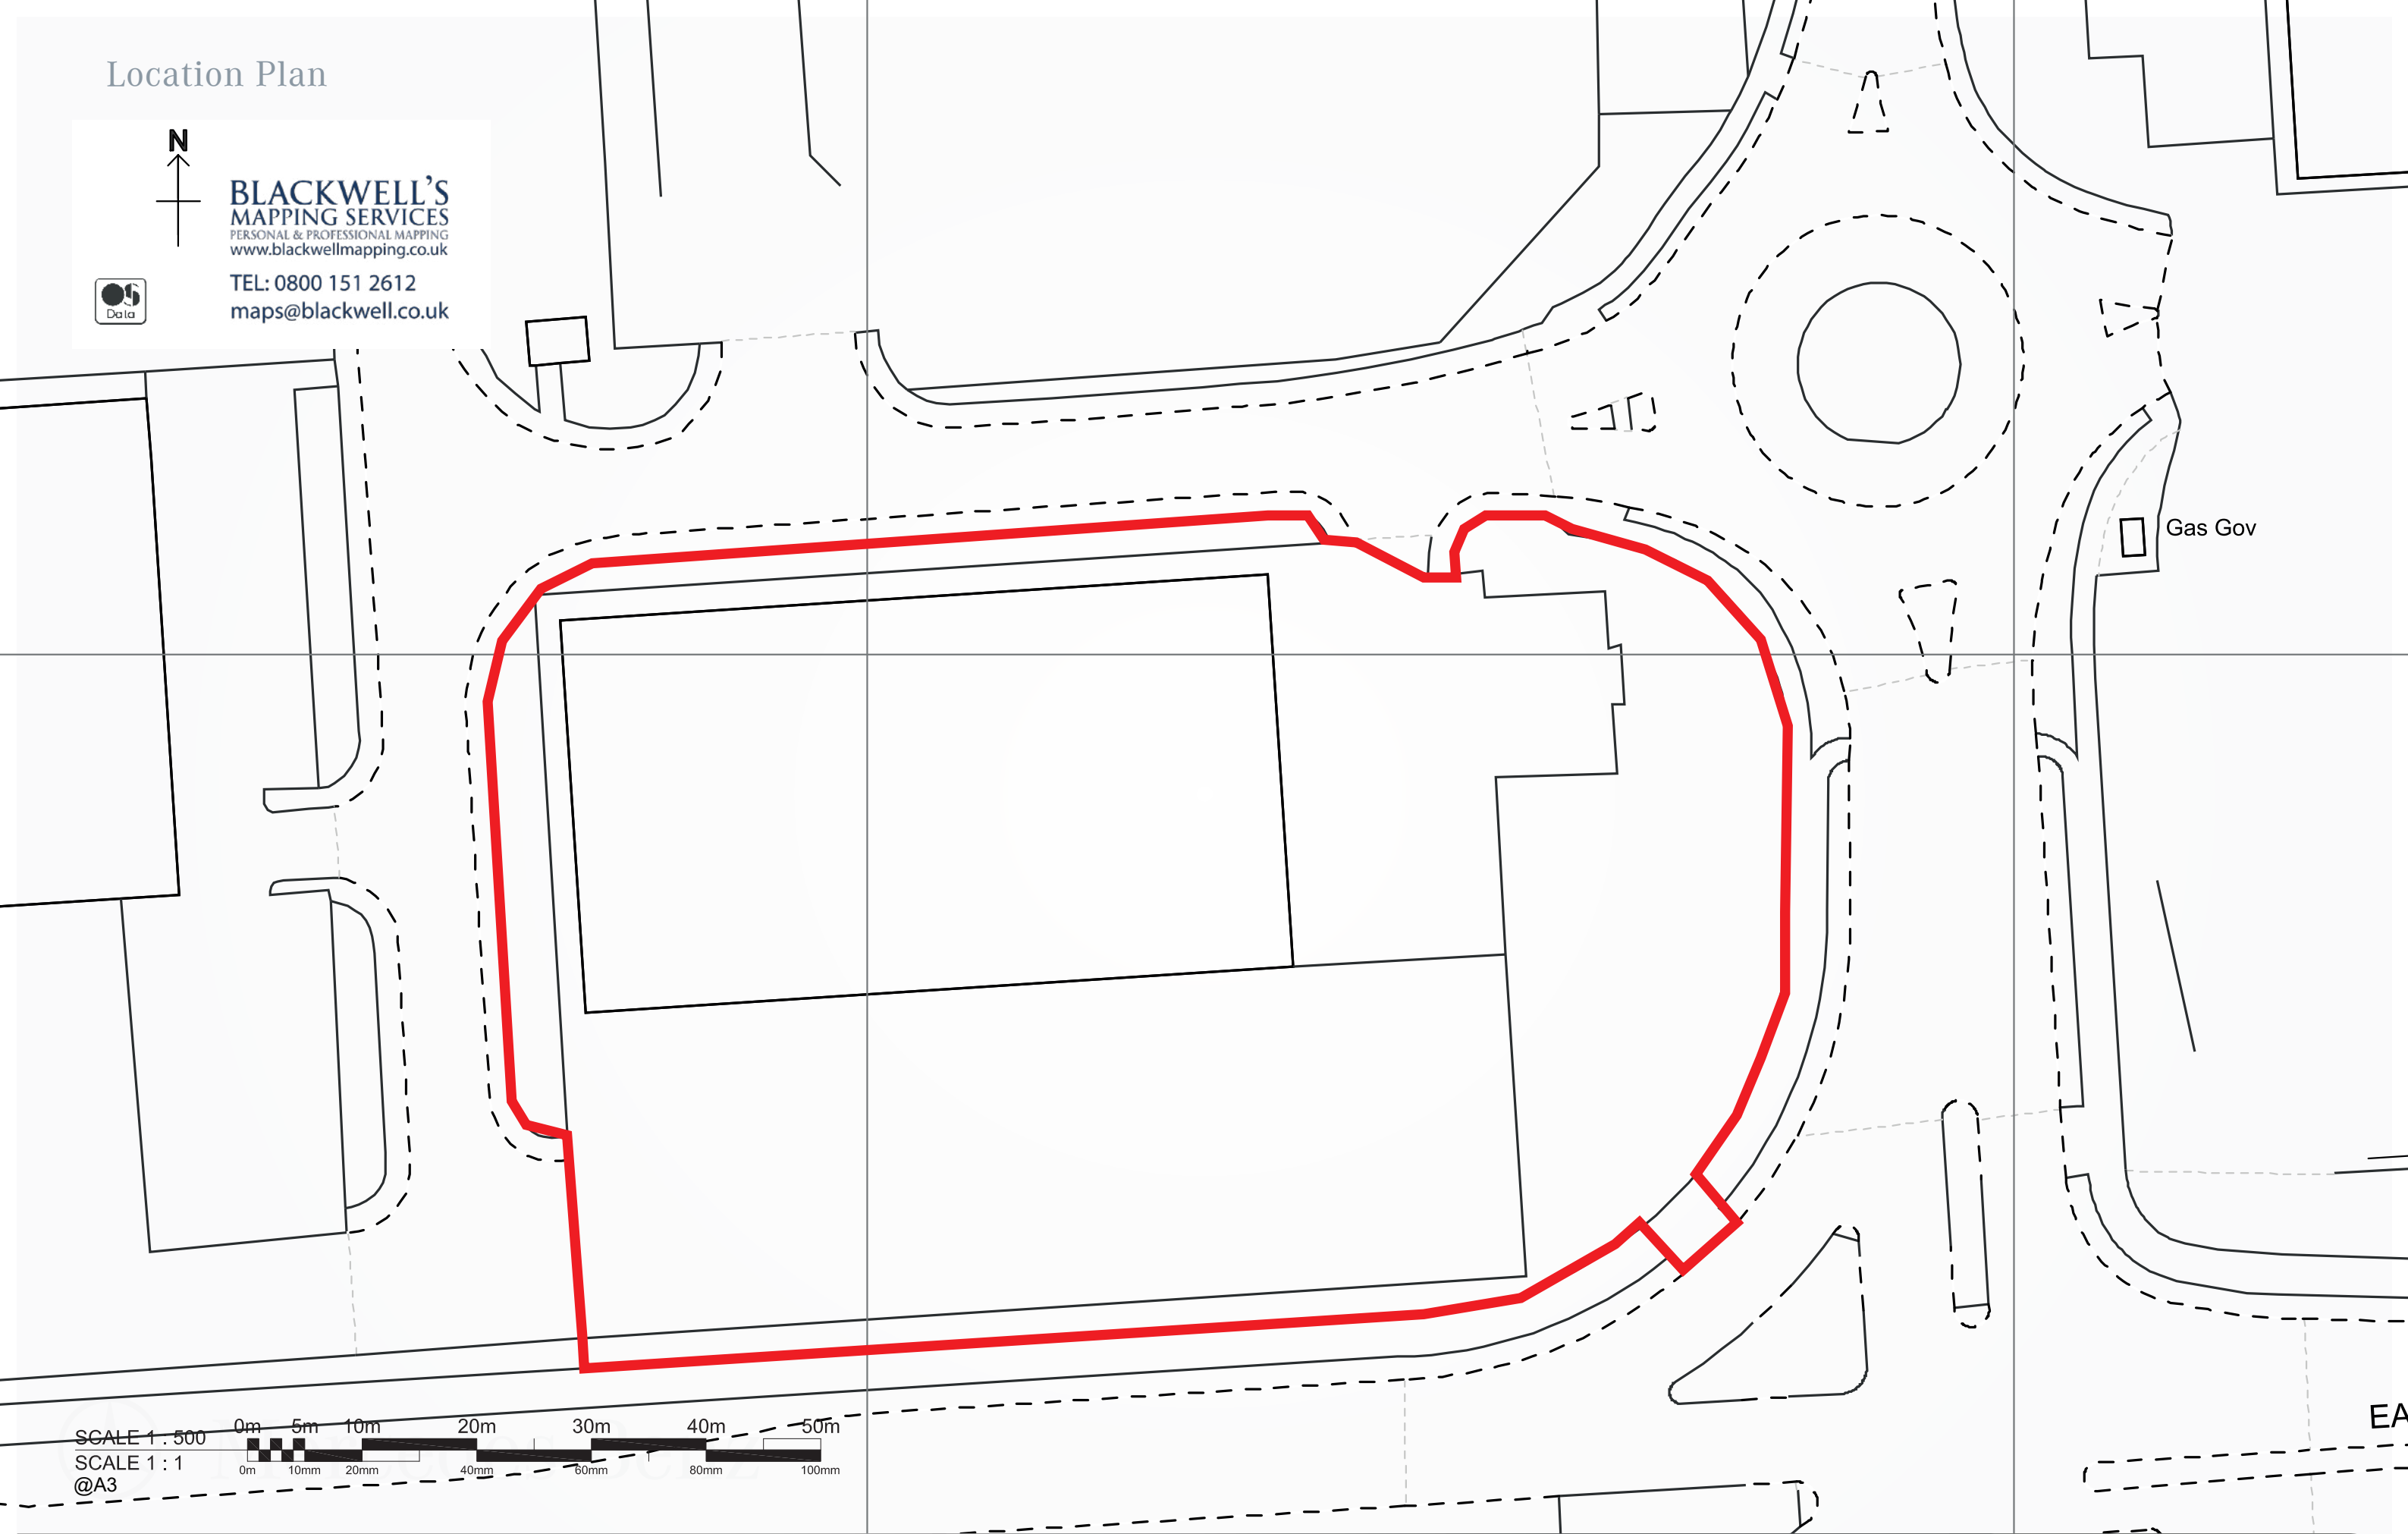

No.	28519PL02	Client	Mercedes-Benz	Created	10-09-21	Amend	:
Issue	1	Project	eStar Truck & Van Ltd	Designer	G Hughes	Date	:
Page	7 of 7	Location	Knowsley	Approved	H Knowles	Approved	:

Typeface Corporate
Colours Corporate

This scheme is a visual representation of our signage proposal. Sizes, colours and physical attributes of the actual signage may vary due to the limitations of the manufacturing process.
This document is the property of Omega Signs Ltd. and must not be passed on to third parties without prior consent. Any unauthorised use of this document will result in a design fee being charged.
Copyright © Omega Signs 2021.

Omega Signs Limited
Newmarket Approach, Leeds, LS9 0RJ
T: 0113 240 3000 F: 0113 249 2228
E: info@omega-signs.co.uk
www.omega-signs.co.uk
 

