



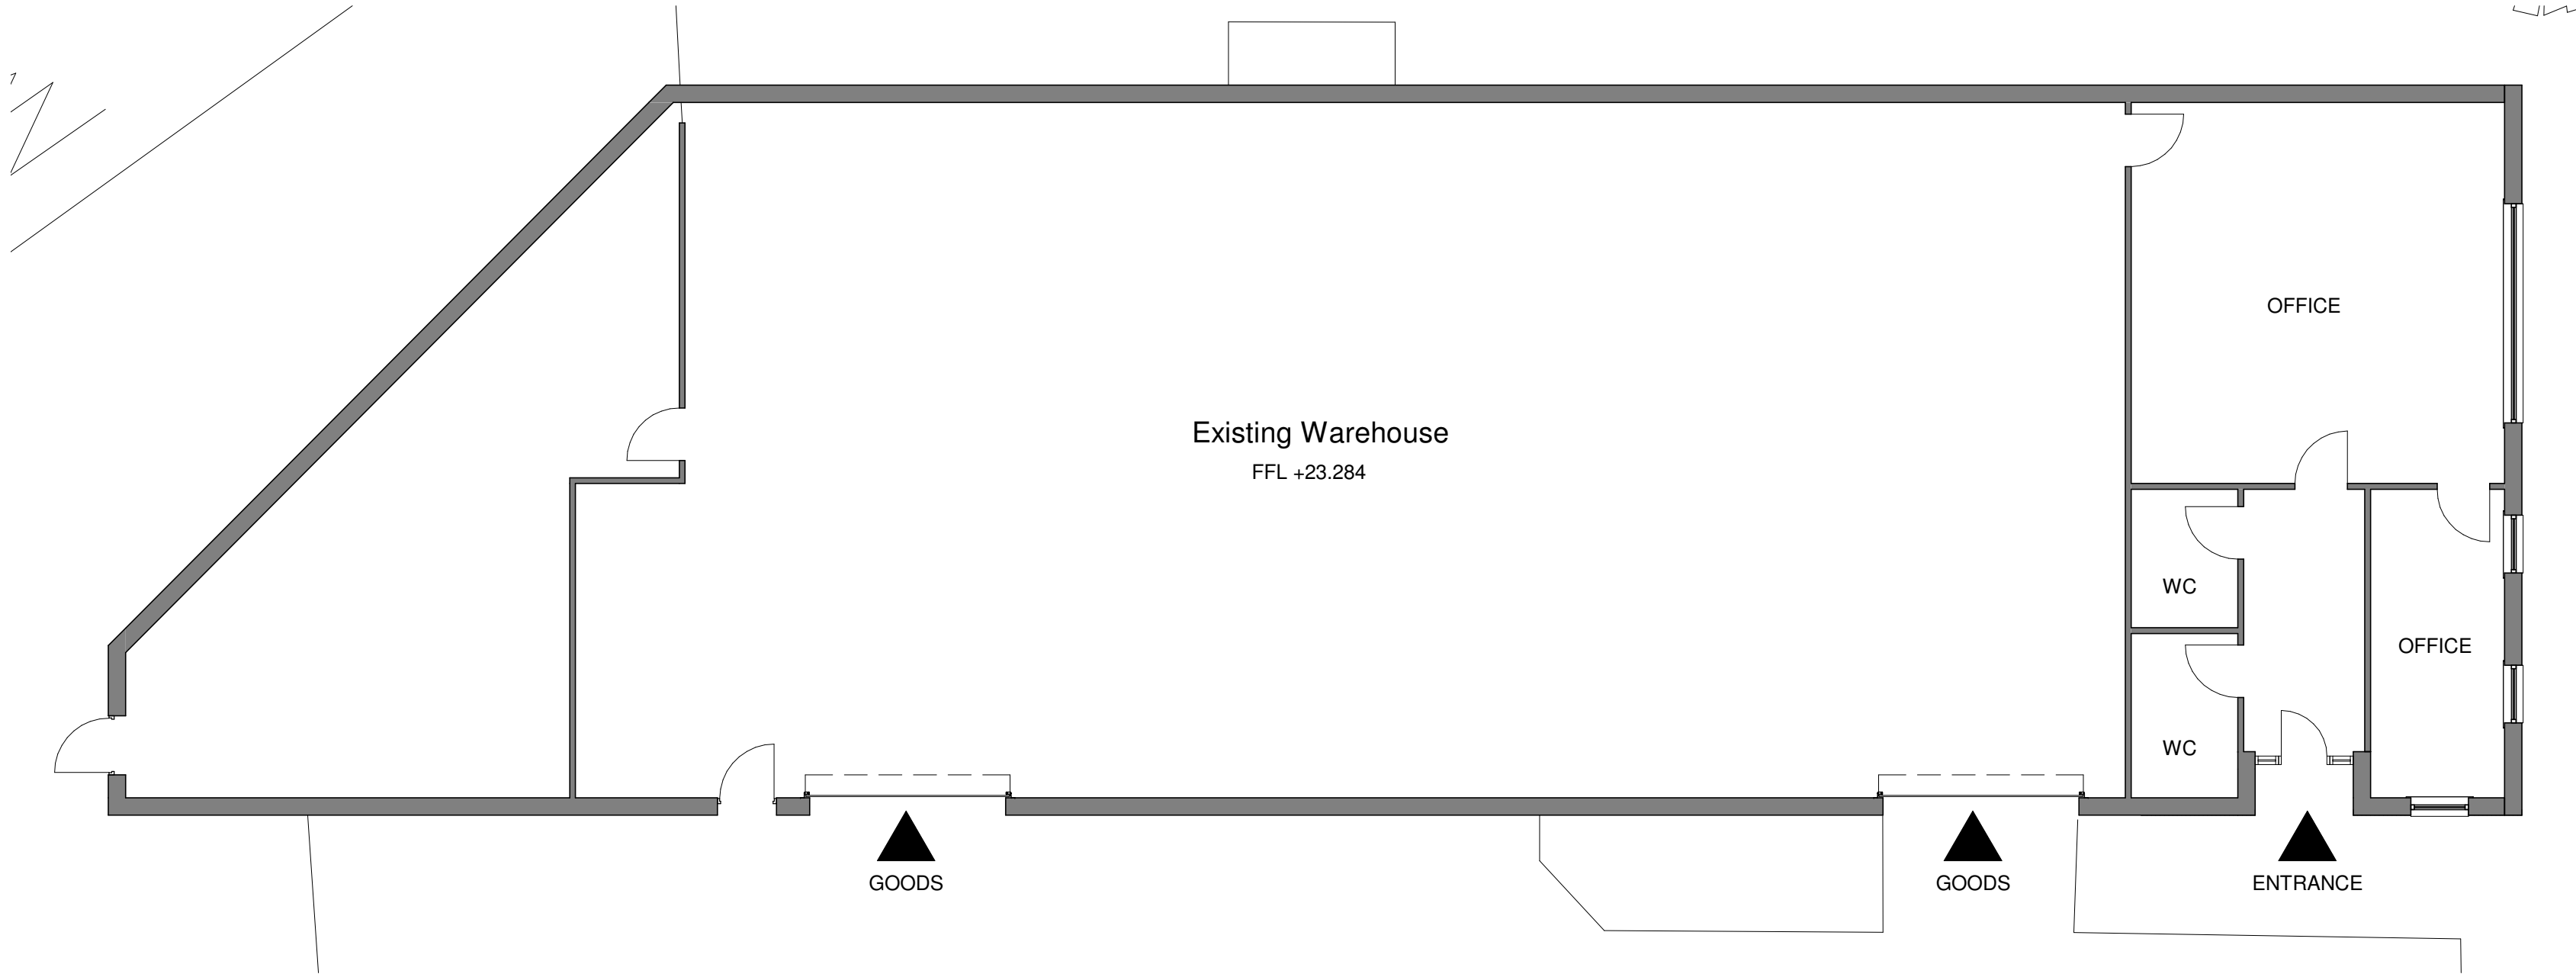

Existing Floor Plan  
1 : 100

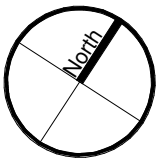

**Notes**  
The Contractor is to check all dimensions and conditions on site before commencing. Do not scale from this drawing.  
This drawing remains the copyright of POZZONI Architecture Ltd.

Scale Bars

TO BE USED ONLY AS GUIDANCE

|        |    |      |      |       |
|--------|----|------|------|-------|
| 1:100  | mm | 1000 | 3000 | 5000  |
| 1:200  | mm | 5000 | 8000 |       |
| 1:500  | M  | 5    | 15   | 25    |
| 1:1250 | M  | 10   | 30   | 50 70 |

Note:  
Internal layout shown indicatively based on Johnstones Godfrey & Associates (JG&A) Proposed Site Plan drawing dated 19.02.07

|                |                                           |          |         |              |          |
|----------------|-------------------------------------------|----------|---------|--------------|----------|
| 1              | Drawing issued for planning.              |          |         | MKM          | 06.09.21 |
| Rev            | Description                               |          |         | By           | Date     |
| Client         | Fleet Factors Pension Fund                |          |         |              |          |
| Job            | Proposed Extension, Fleet Factors, Huyton |          |         |              |          |
| Drawing        | Planning - Existing Floor Plan            |          |         |              |          |
| BstRef         | P5801_102                                 |          |         | Rev          | 1        |
| Date           | 21/07/21                                  | Scale    | 1 : 100 |              | @ A2     |
| 3D CoOrd       | AMH                                       | 2D CoOrd | AMH     | Approved     | MKM      |
|                | Planning                                  | Tender   |         | Construction |          |
| Project Status | Design                                    | Contract |         | As Built     |          |

pozzoni

10-12 Emerald Street  
London  
WC1N 3QA

Woodville House  
2 Woodville Road  
Altrincham  
WA14 2FH

+44 20 7078 0079  
architects@pozzoni.co.uk

+44 161 928 7848  
www.pozzoni.co.uk