
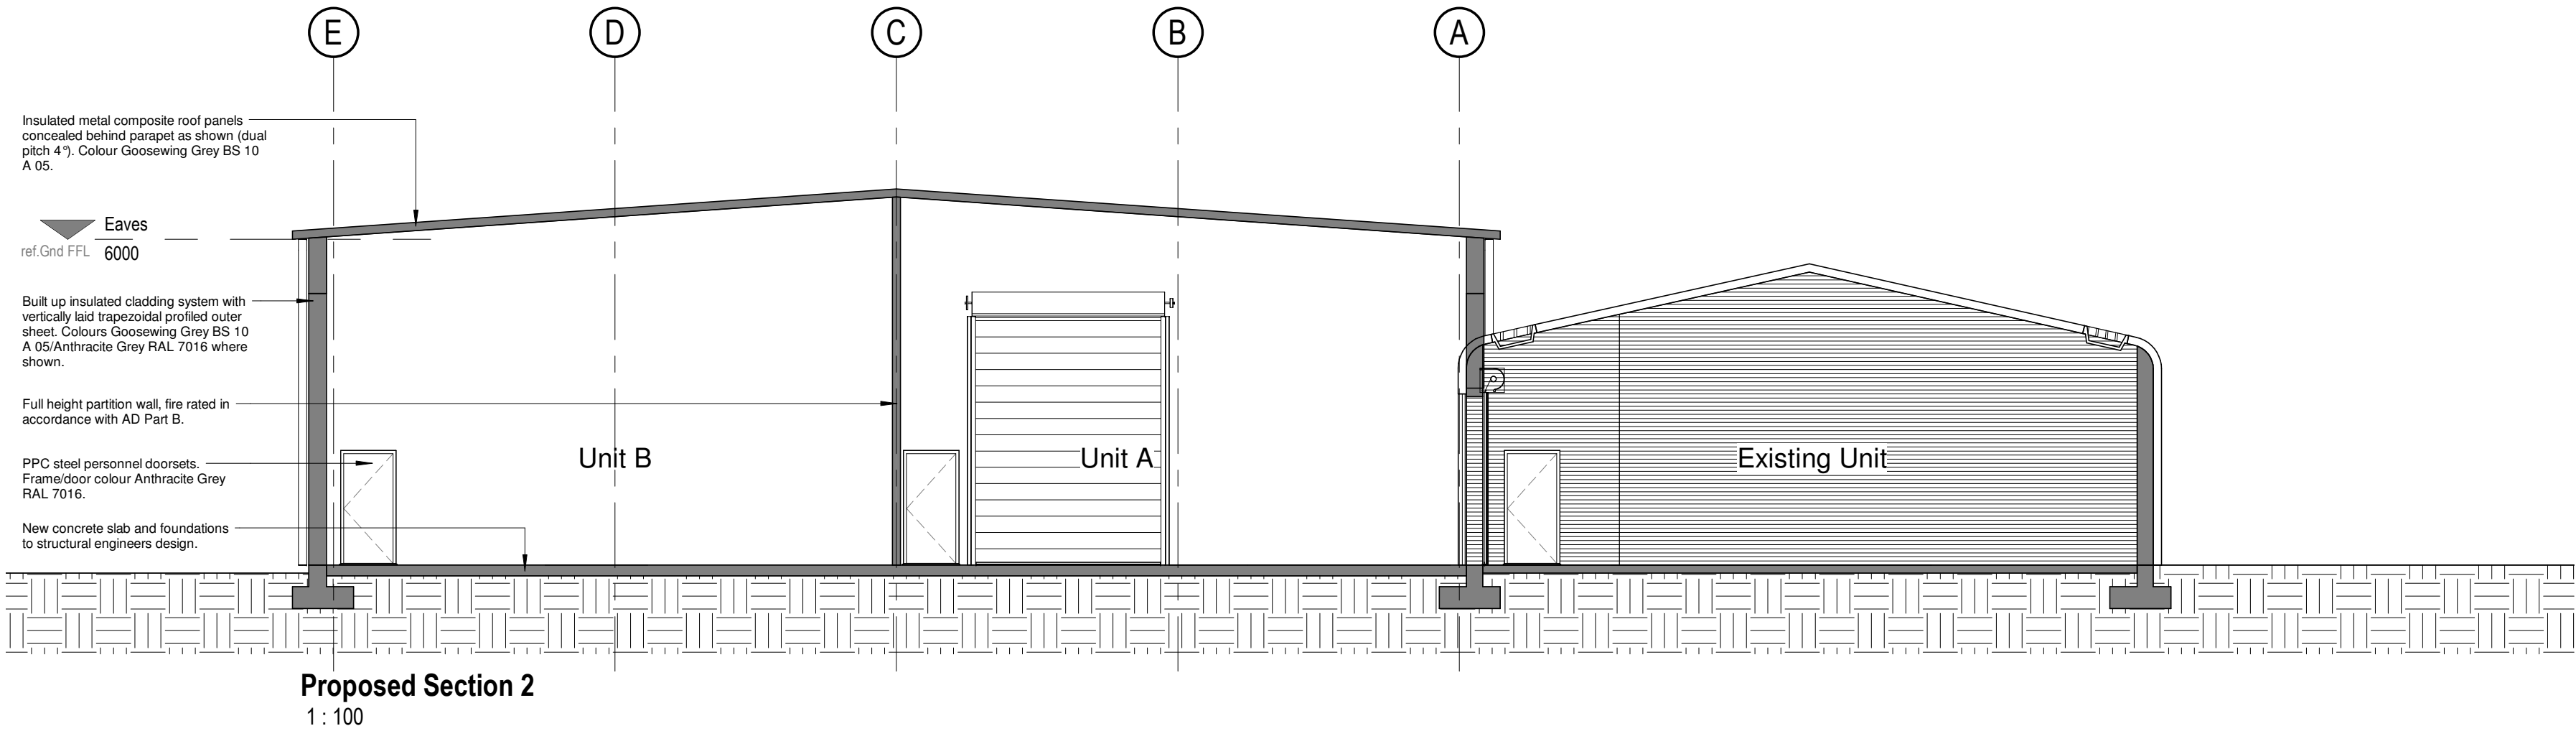


Notes

The Contractor is to check all dimensions and conditions on site before commencing. Do not scale from this drawing.

This drawing remains the copyright of POZZONI Architecture Ltd.

Scale Bars		TO BE USED ONLY AS GUIDANCE			
1:100	mm	1000	3000	5000	
1:200	mm	5000	8000		
1:500	M	5	15	25	
1:1250	M	10	30	50	70

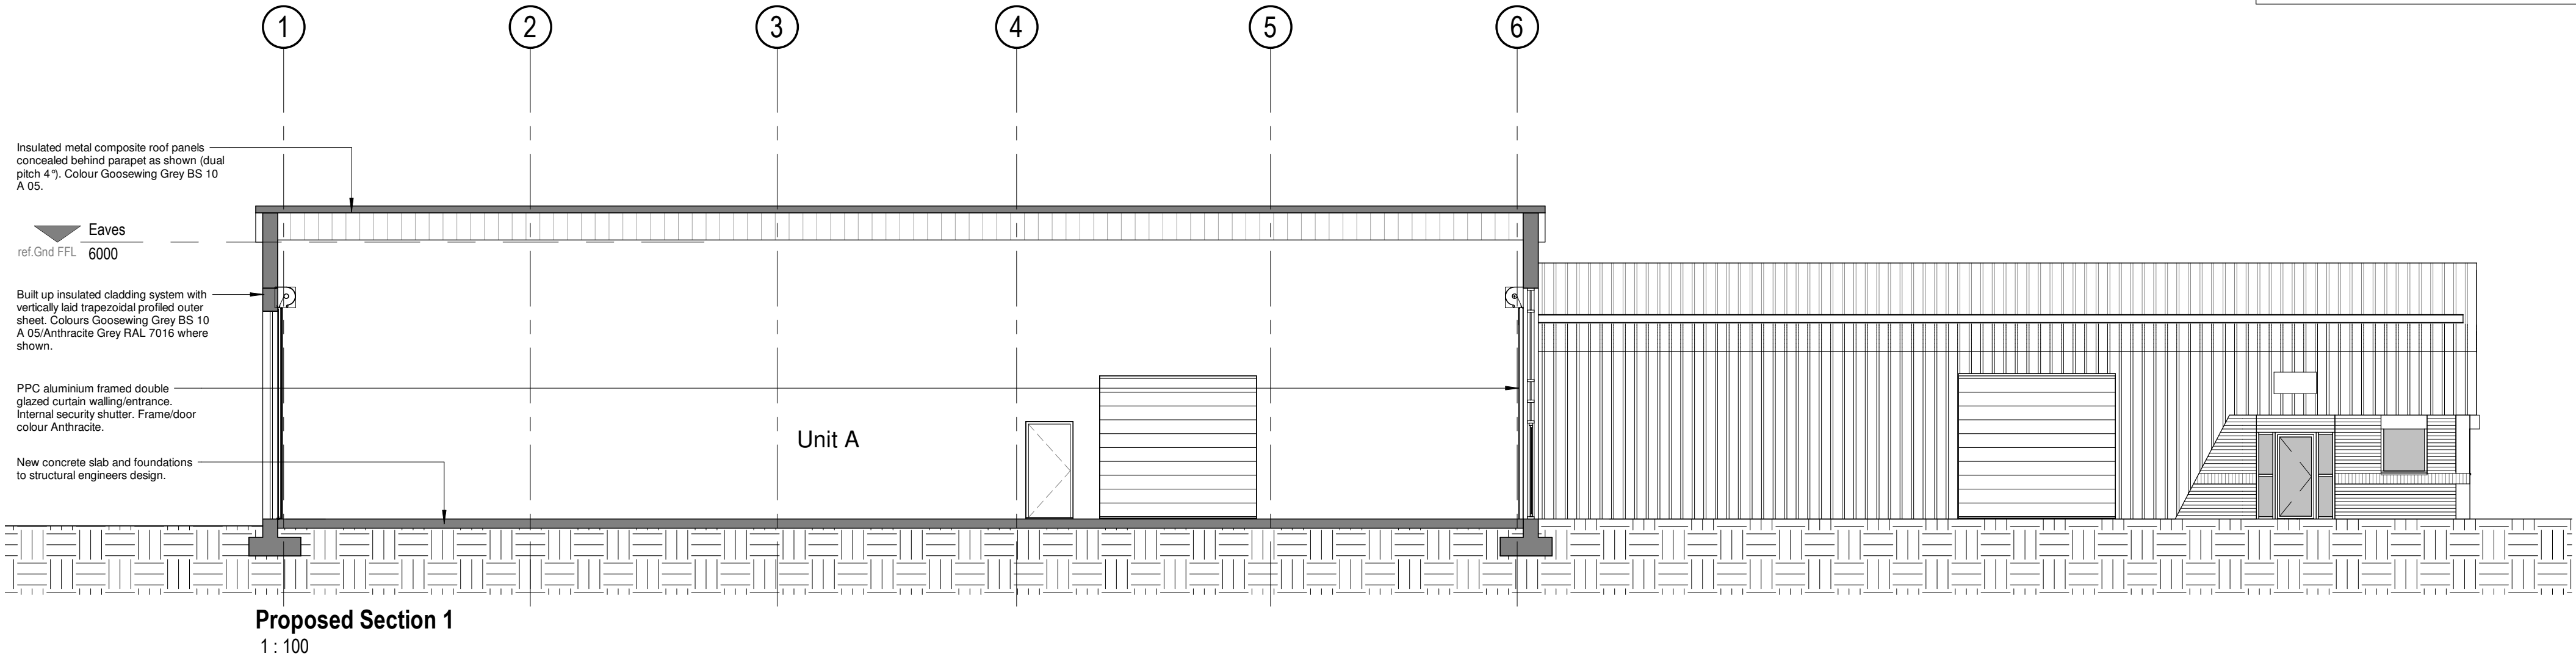

	1		Drawing issued for planning.		MKM	06.09.21
Rev	Description				By	Date
Client	Fleet Factors Pension Fund					
Job	Proposed Extension, Fleet Factors, Huyton					
Drawing	Planning - Proposed Sections					
BsRef	P5801_109				Rev	1
Date	20/07/21		Scale	1 : 100		@ A2
3D CoOrd	AMH		2D CoOrd	MKM	Approved	MKM
Project Status	Planning		Tender		Construction	
	Design		Contract		As Built	

pozzoni

10-12 Emerald Street
London
WC1N 3QA

Woodville House
2 Woodville Road
Altrincham
WA14 2FH

+44 20 7078 0079
architects@pozzoni.co.uk

+44 161 928 7848
www.pozzoni.co.uk